


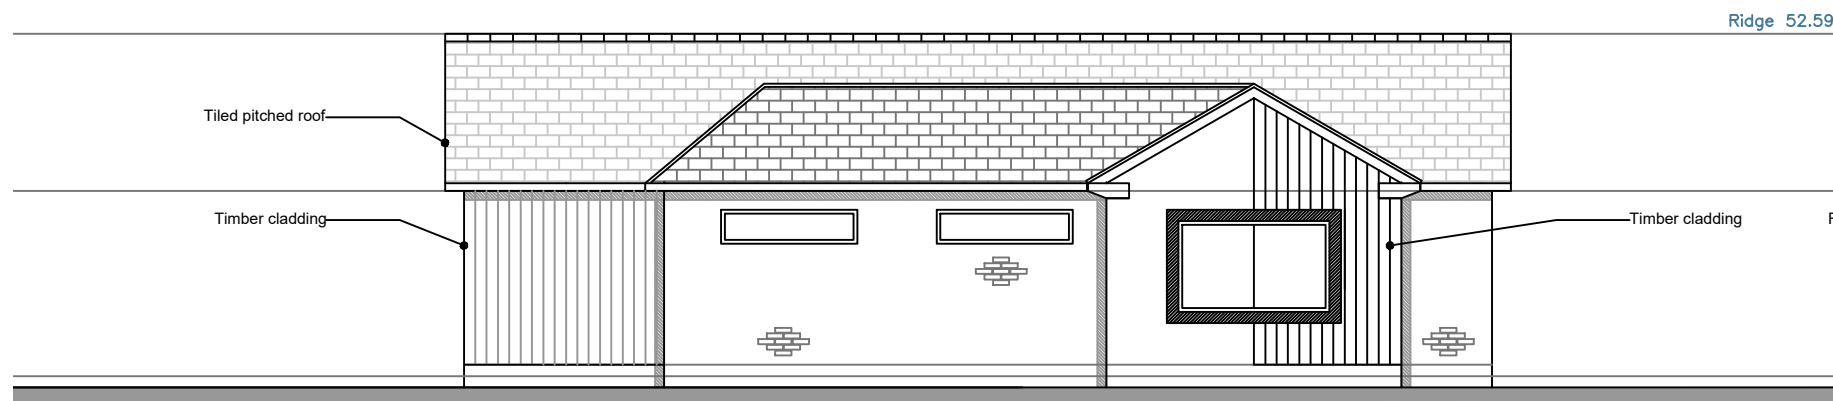


Front Elevation




Rear Elevation



Side Elevation

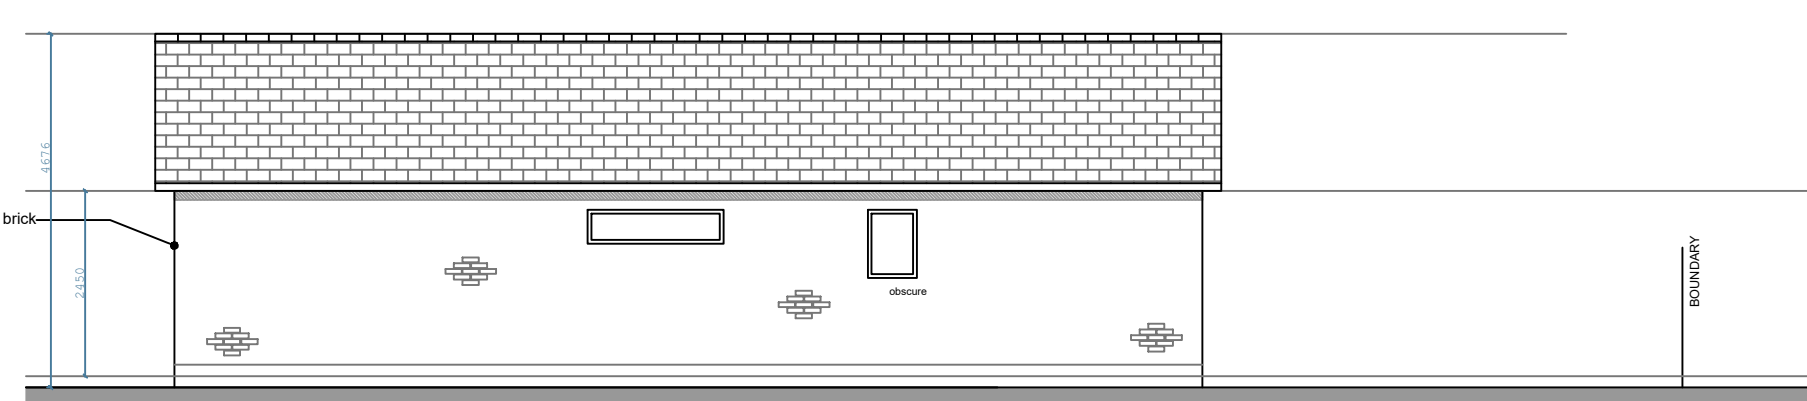


Side Elevation

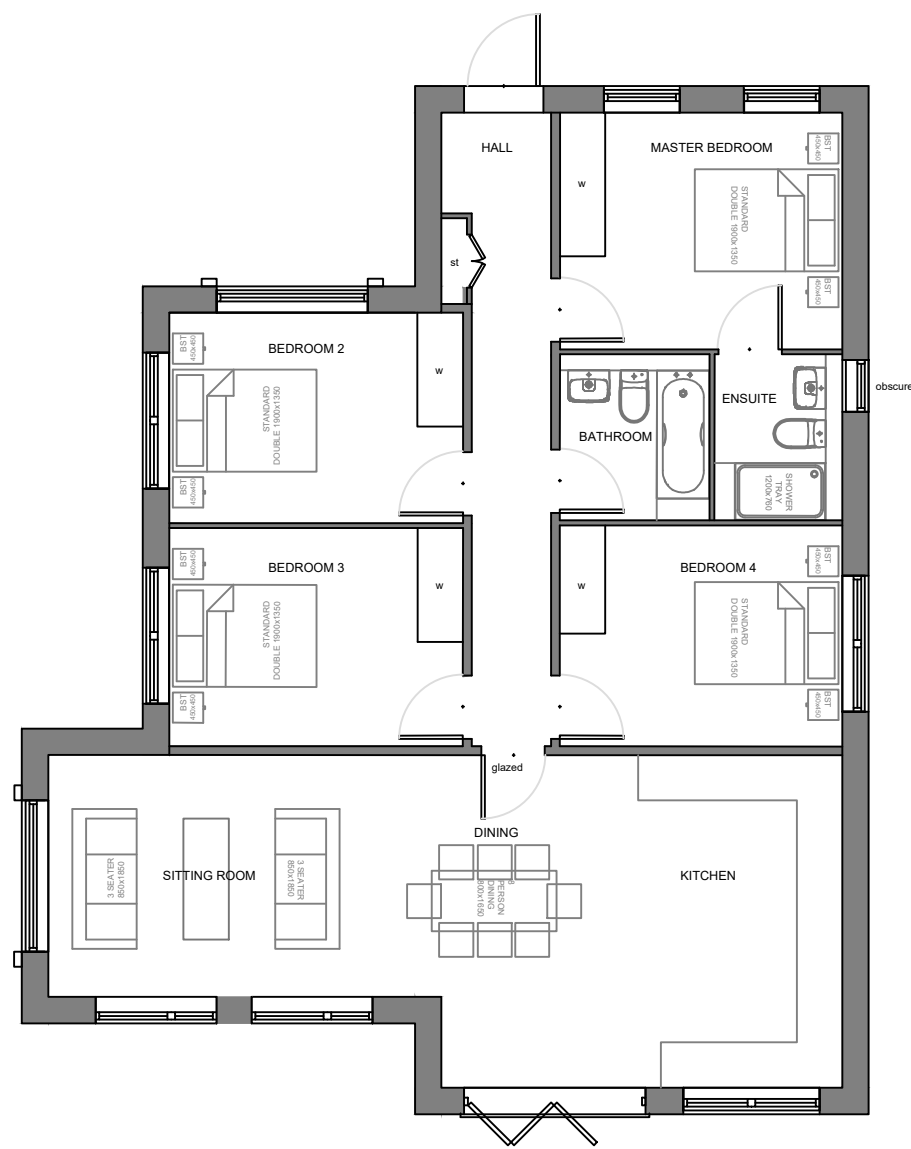


Floor Plans



Site Plan
1:200 @ A1

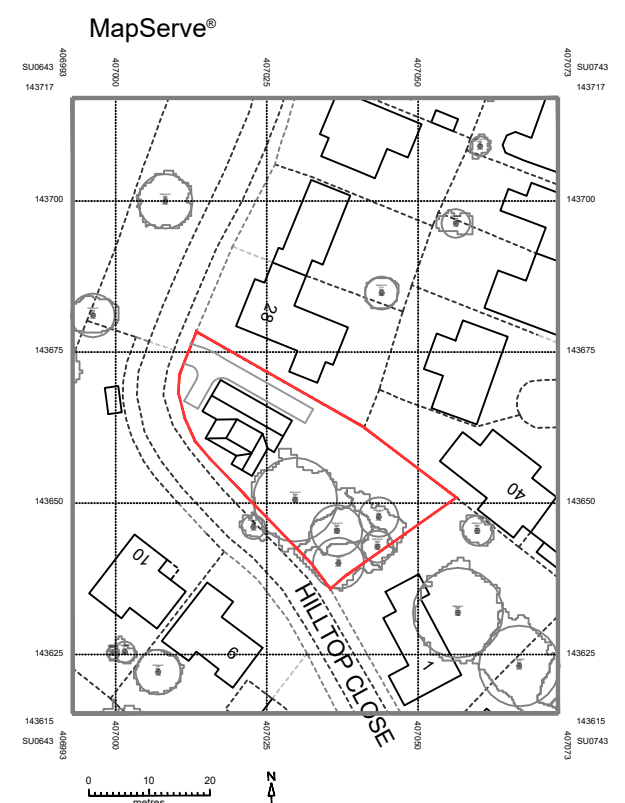

Location Plan
1:1250 @ A1

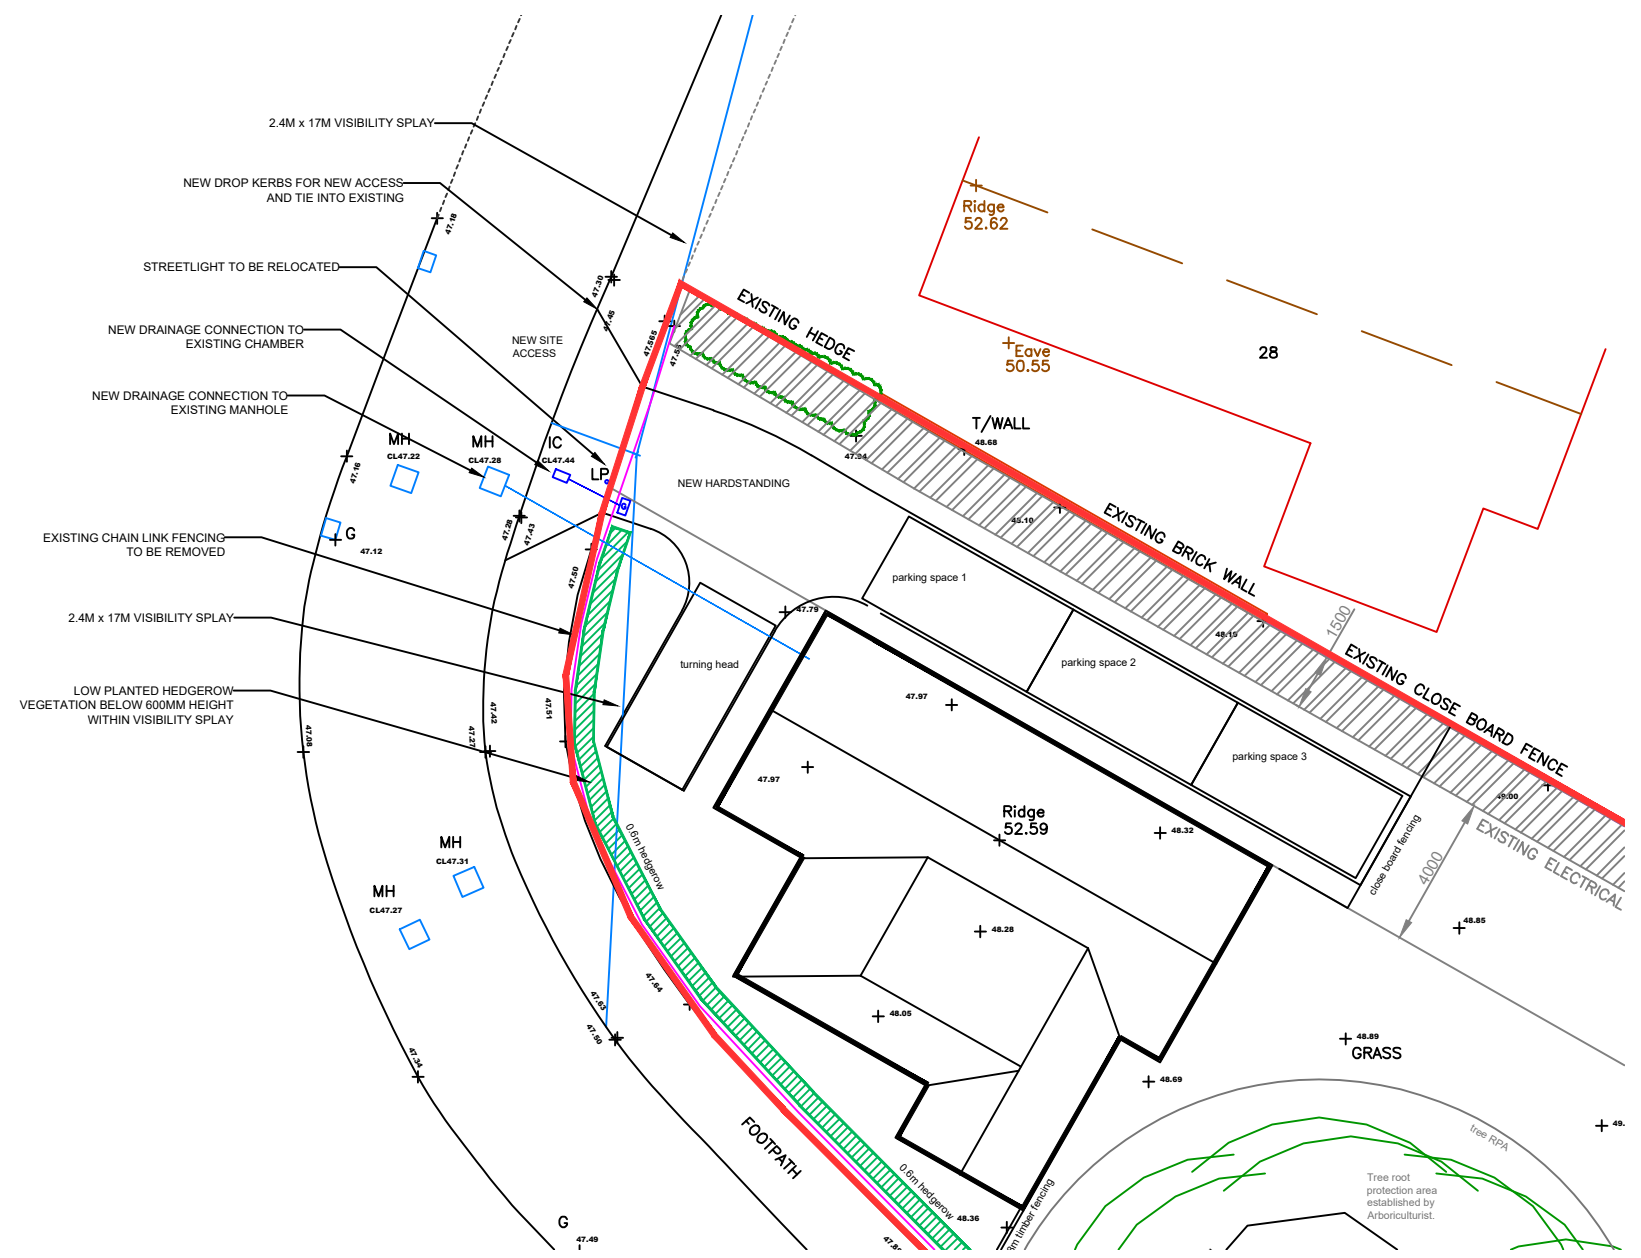

General Arrangement
1:200 @ A1

Site Address	Drawing Title	Date	Revision	Scale
Land adjoining Hilltop Close, Stretton	Proposed Plans & Elevations	01.08.2025	02 PLANNING	1:100 @ A1 or otherwise stated