



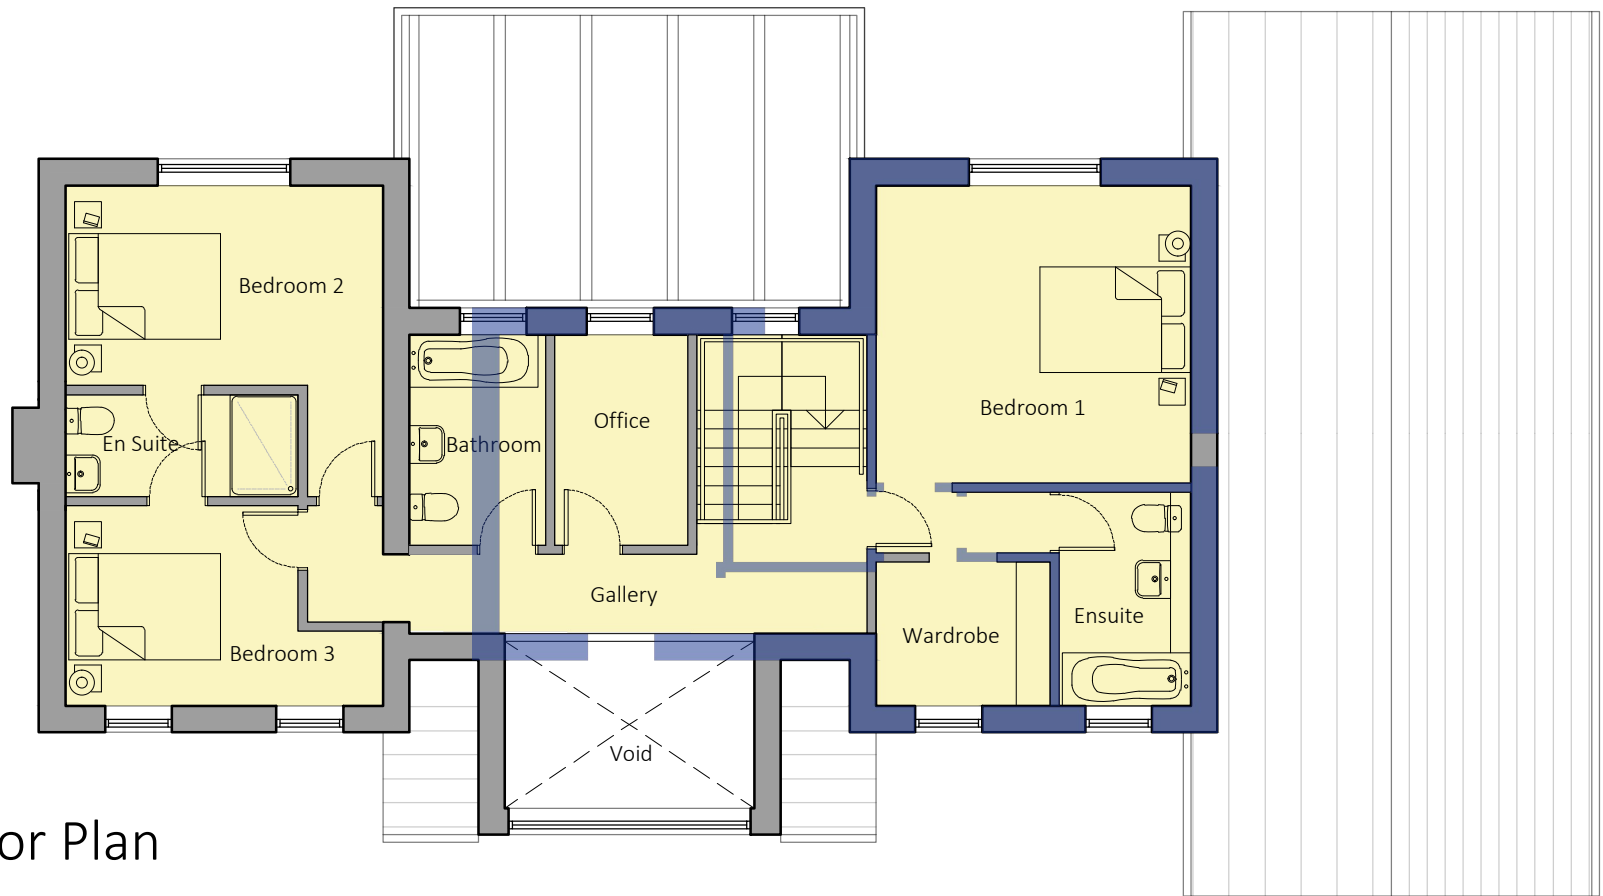

First Floor Plan

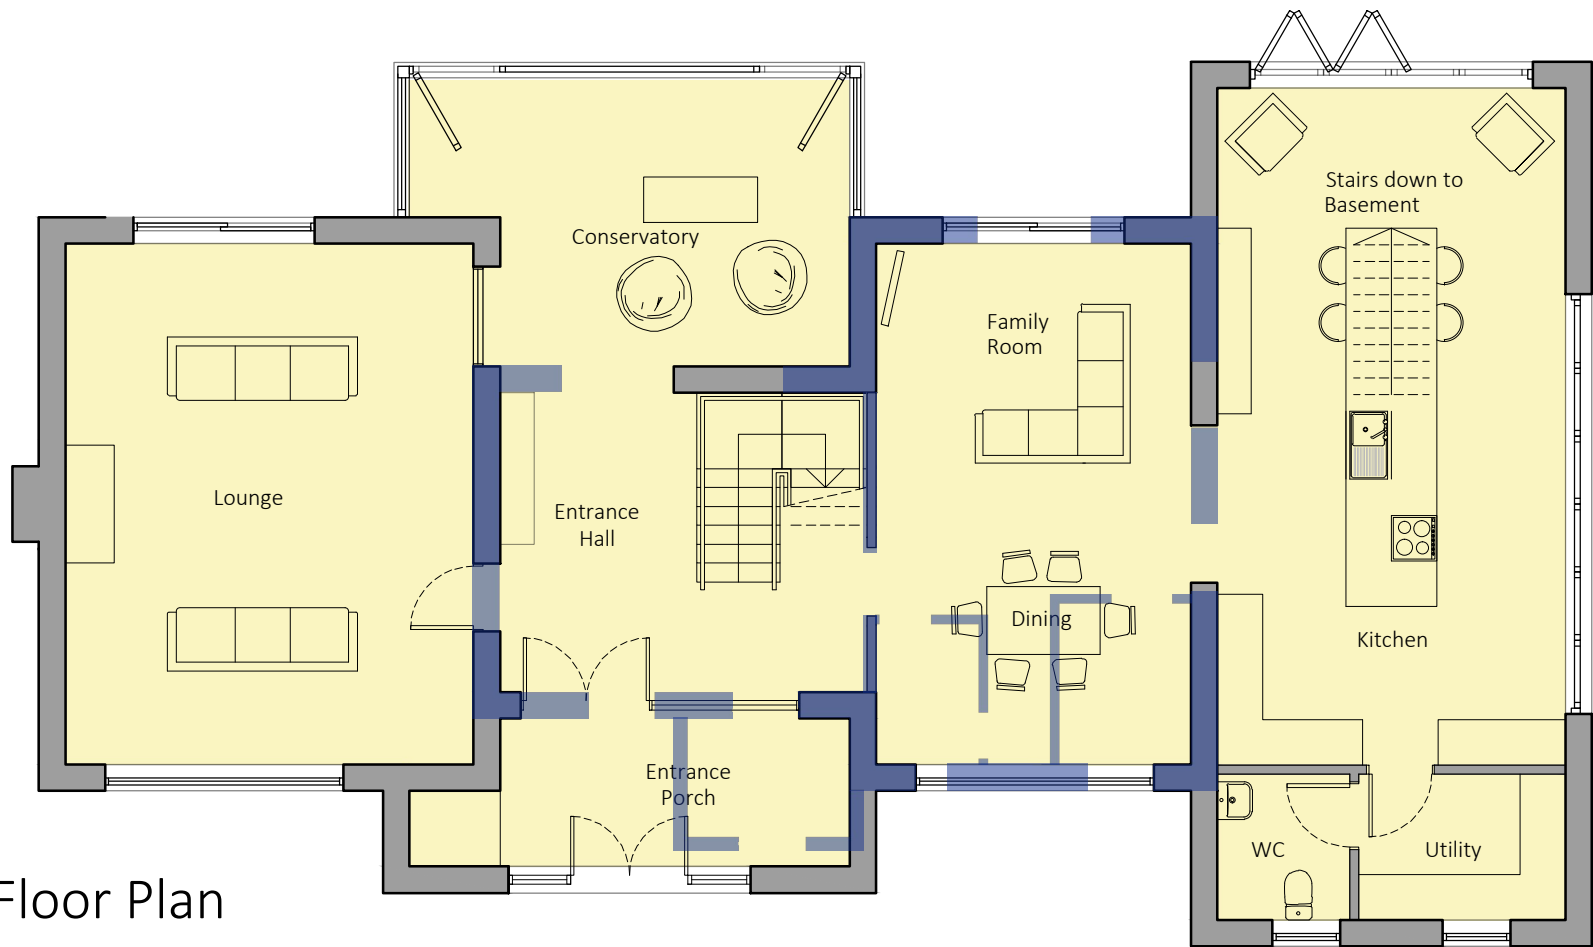

Ground Floor Plan

Outline of Existing Floor Plans

| Rev     | Date  | Details | Rev | Status   |
|---------|-------|---------|-----|----------|
| Project | Stage | Drawing | -   | PLANNING |
| 4526    | 3     | 115     |     |          |

| Scale | Size | Drawn | Check | Creation |
|-------|------|-------|-------|----------|
| 1:100 | A3 P | NDV   | MSB   |          |

Ridgefield Farm  
Neston

Floor Plans Comparison  
Existing overlaid on Proposed



THIS DRAWING IS COPYRIGHT ©  
Responsibility is not accepted for errors made by others in scaling from this drawing  
All construction information should be taken from figured dimensions only  
Discrepancies must be reported to the Architect before proceeding

