


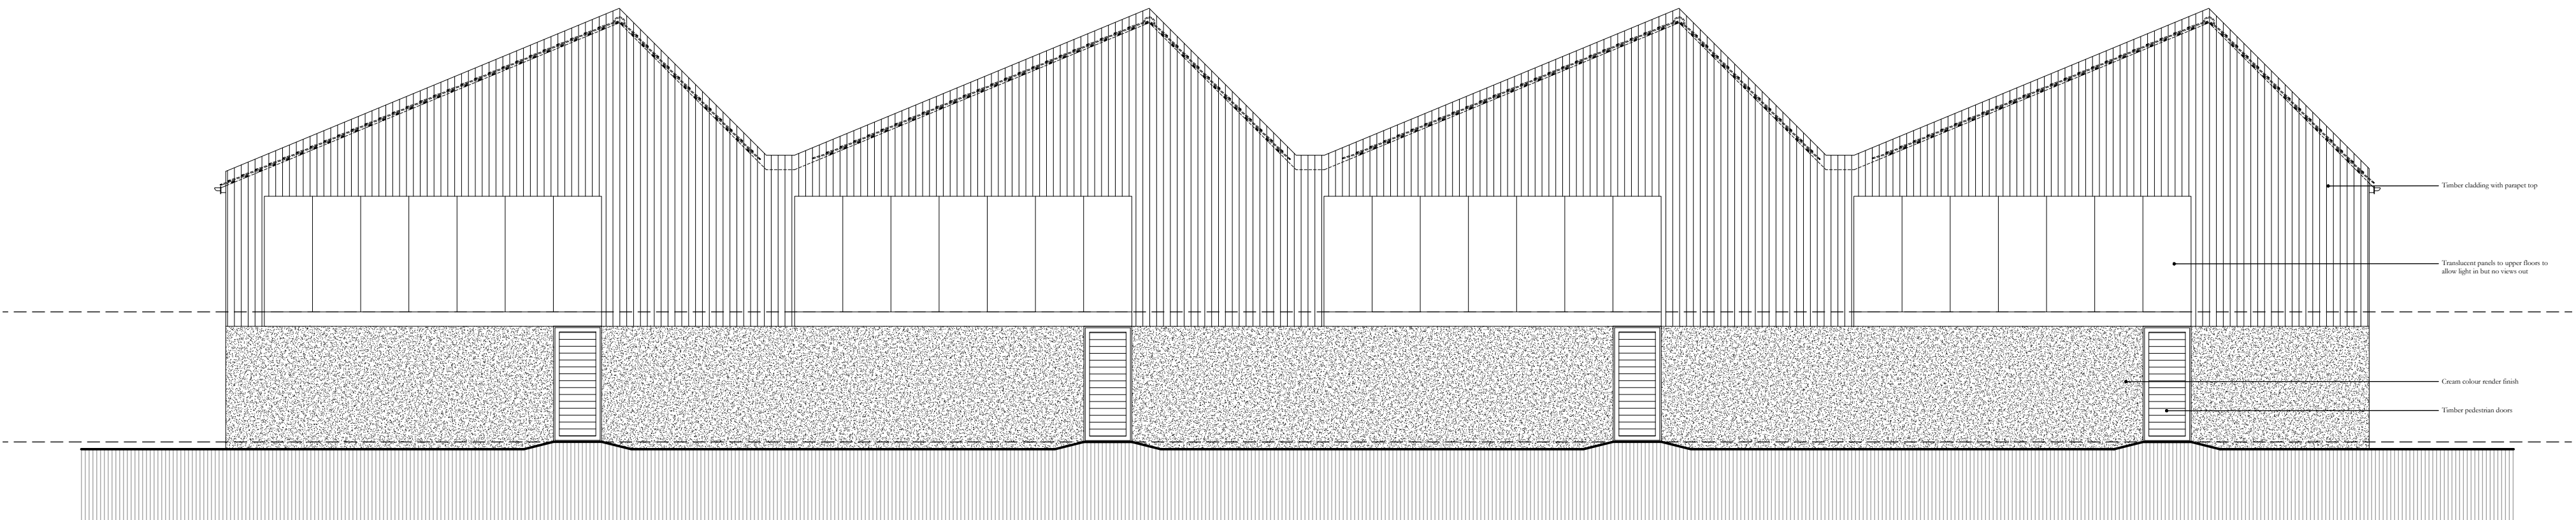

West Elevation - Block B
Proposed



East Elevation - Block B
Proposed



Do not scale, use only figured dimensions unless for planning purposes. Dimensions are displayed in millimetres unless stated otherwise. All dimensions and setting out are to be checked on site prior to starting work, report any discrepancies immediately. This drawing is not to be used for other the valuation or purchase of a property or building use.

Copyright of this drawing belongs solely to TEA Architects Ltd. This drawing must only be used for the purposes for which it is supplied and its contents must not be reproduced for any purpose without written permission.

Project Name:	Land South Of Seagry House
Drawing Title:	Block B - E&W Elevations
Project Number:	2386
Drawing No:	045
Revision:	A
Date:	28/07/2025
Status:	Planning
Scale @ A2	1:100