


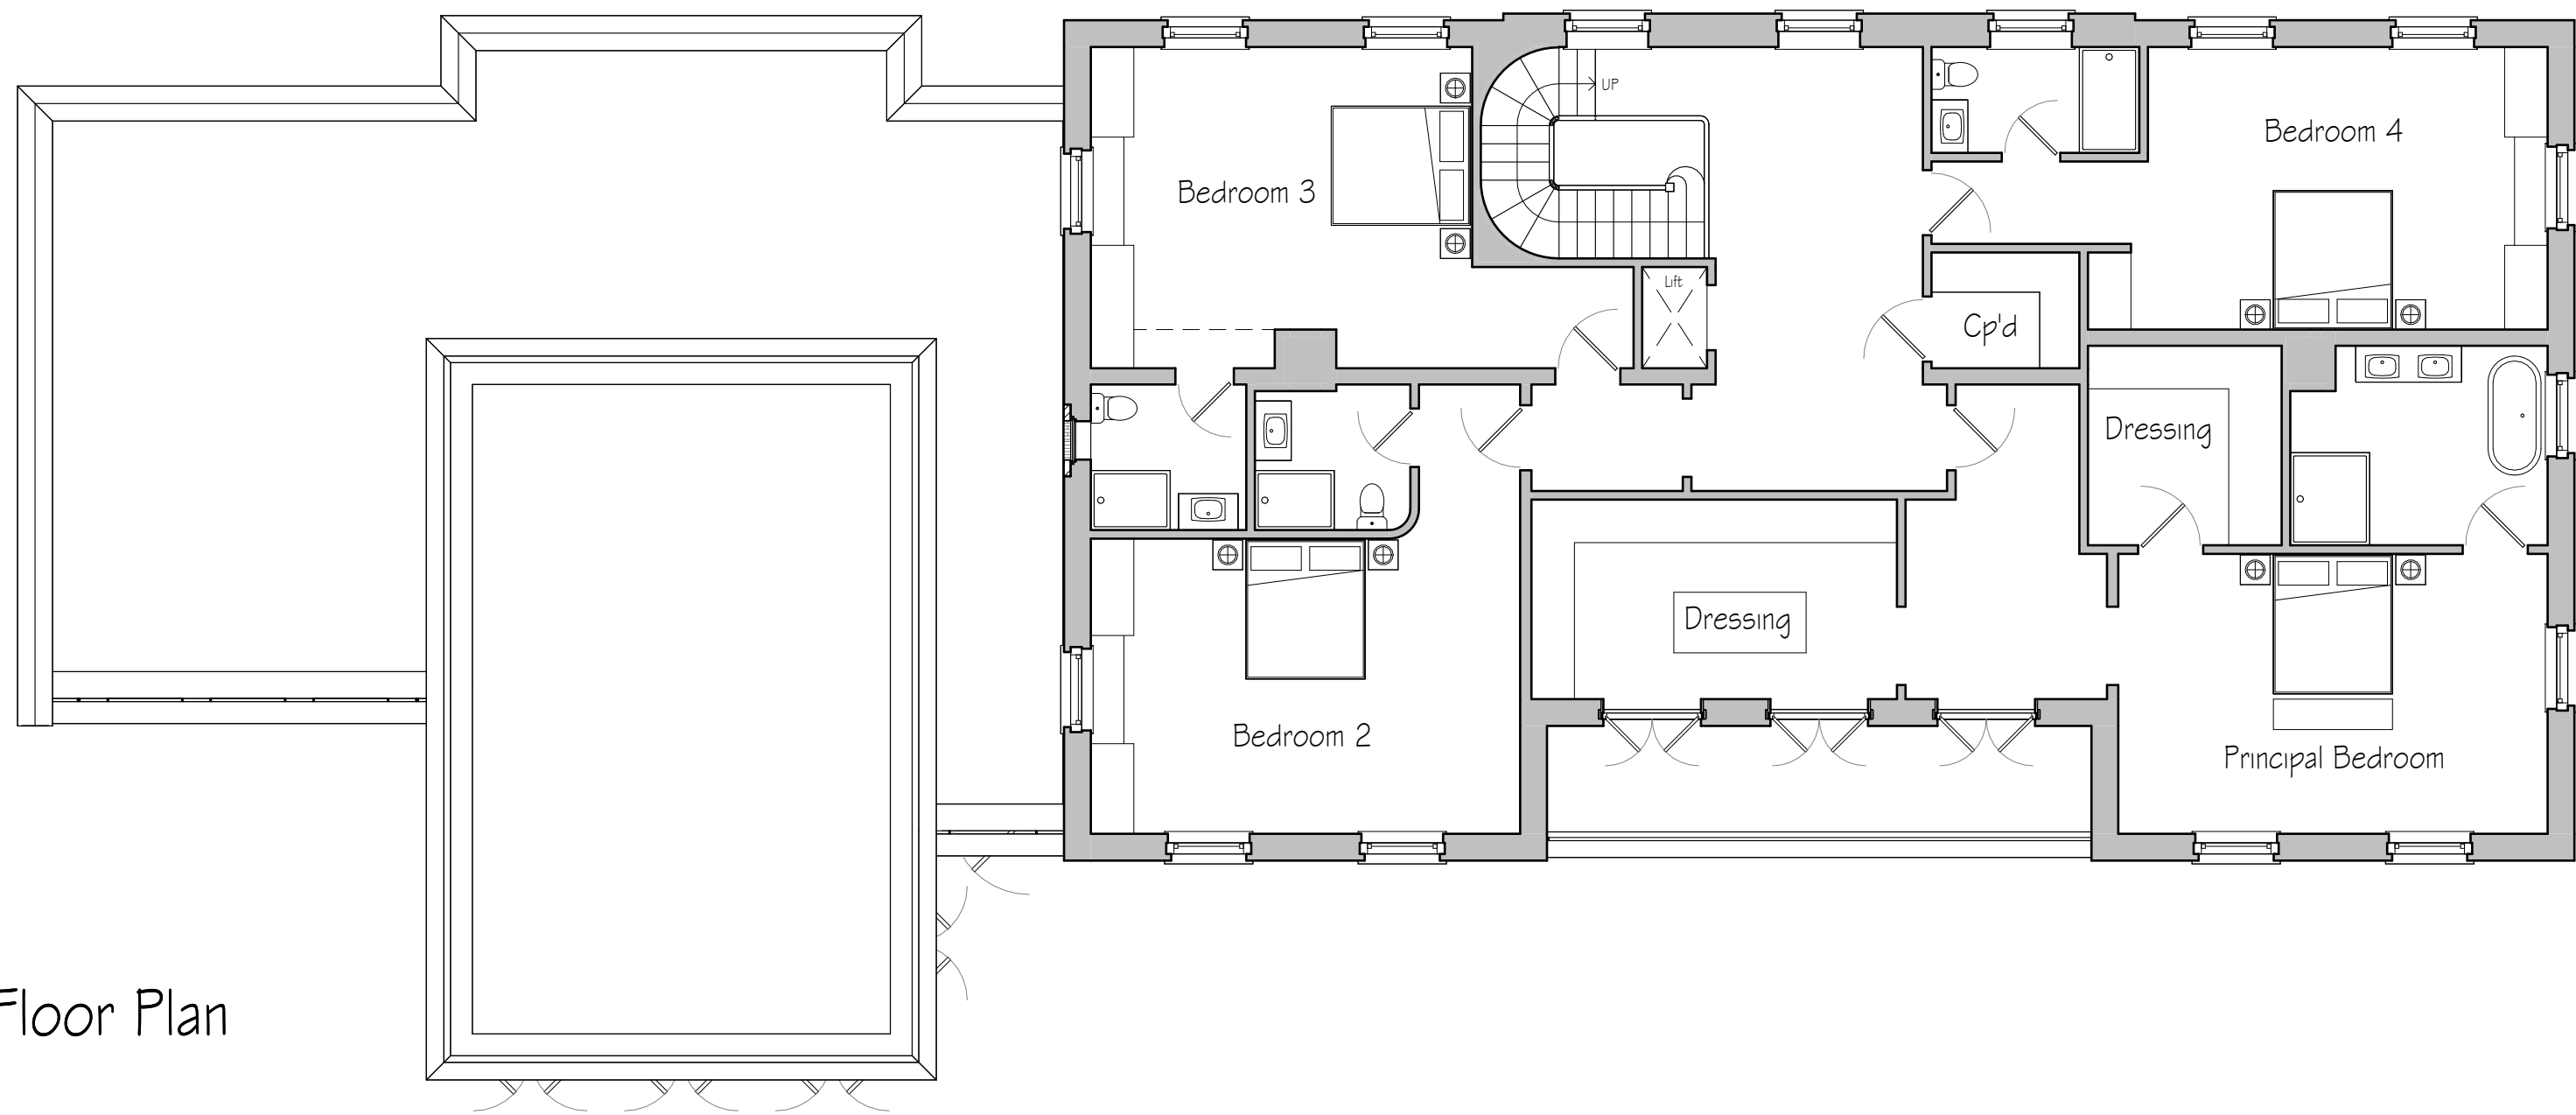


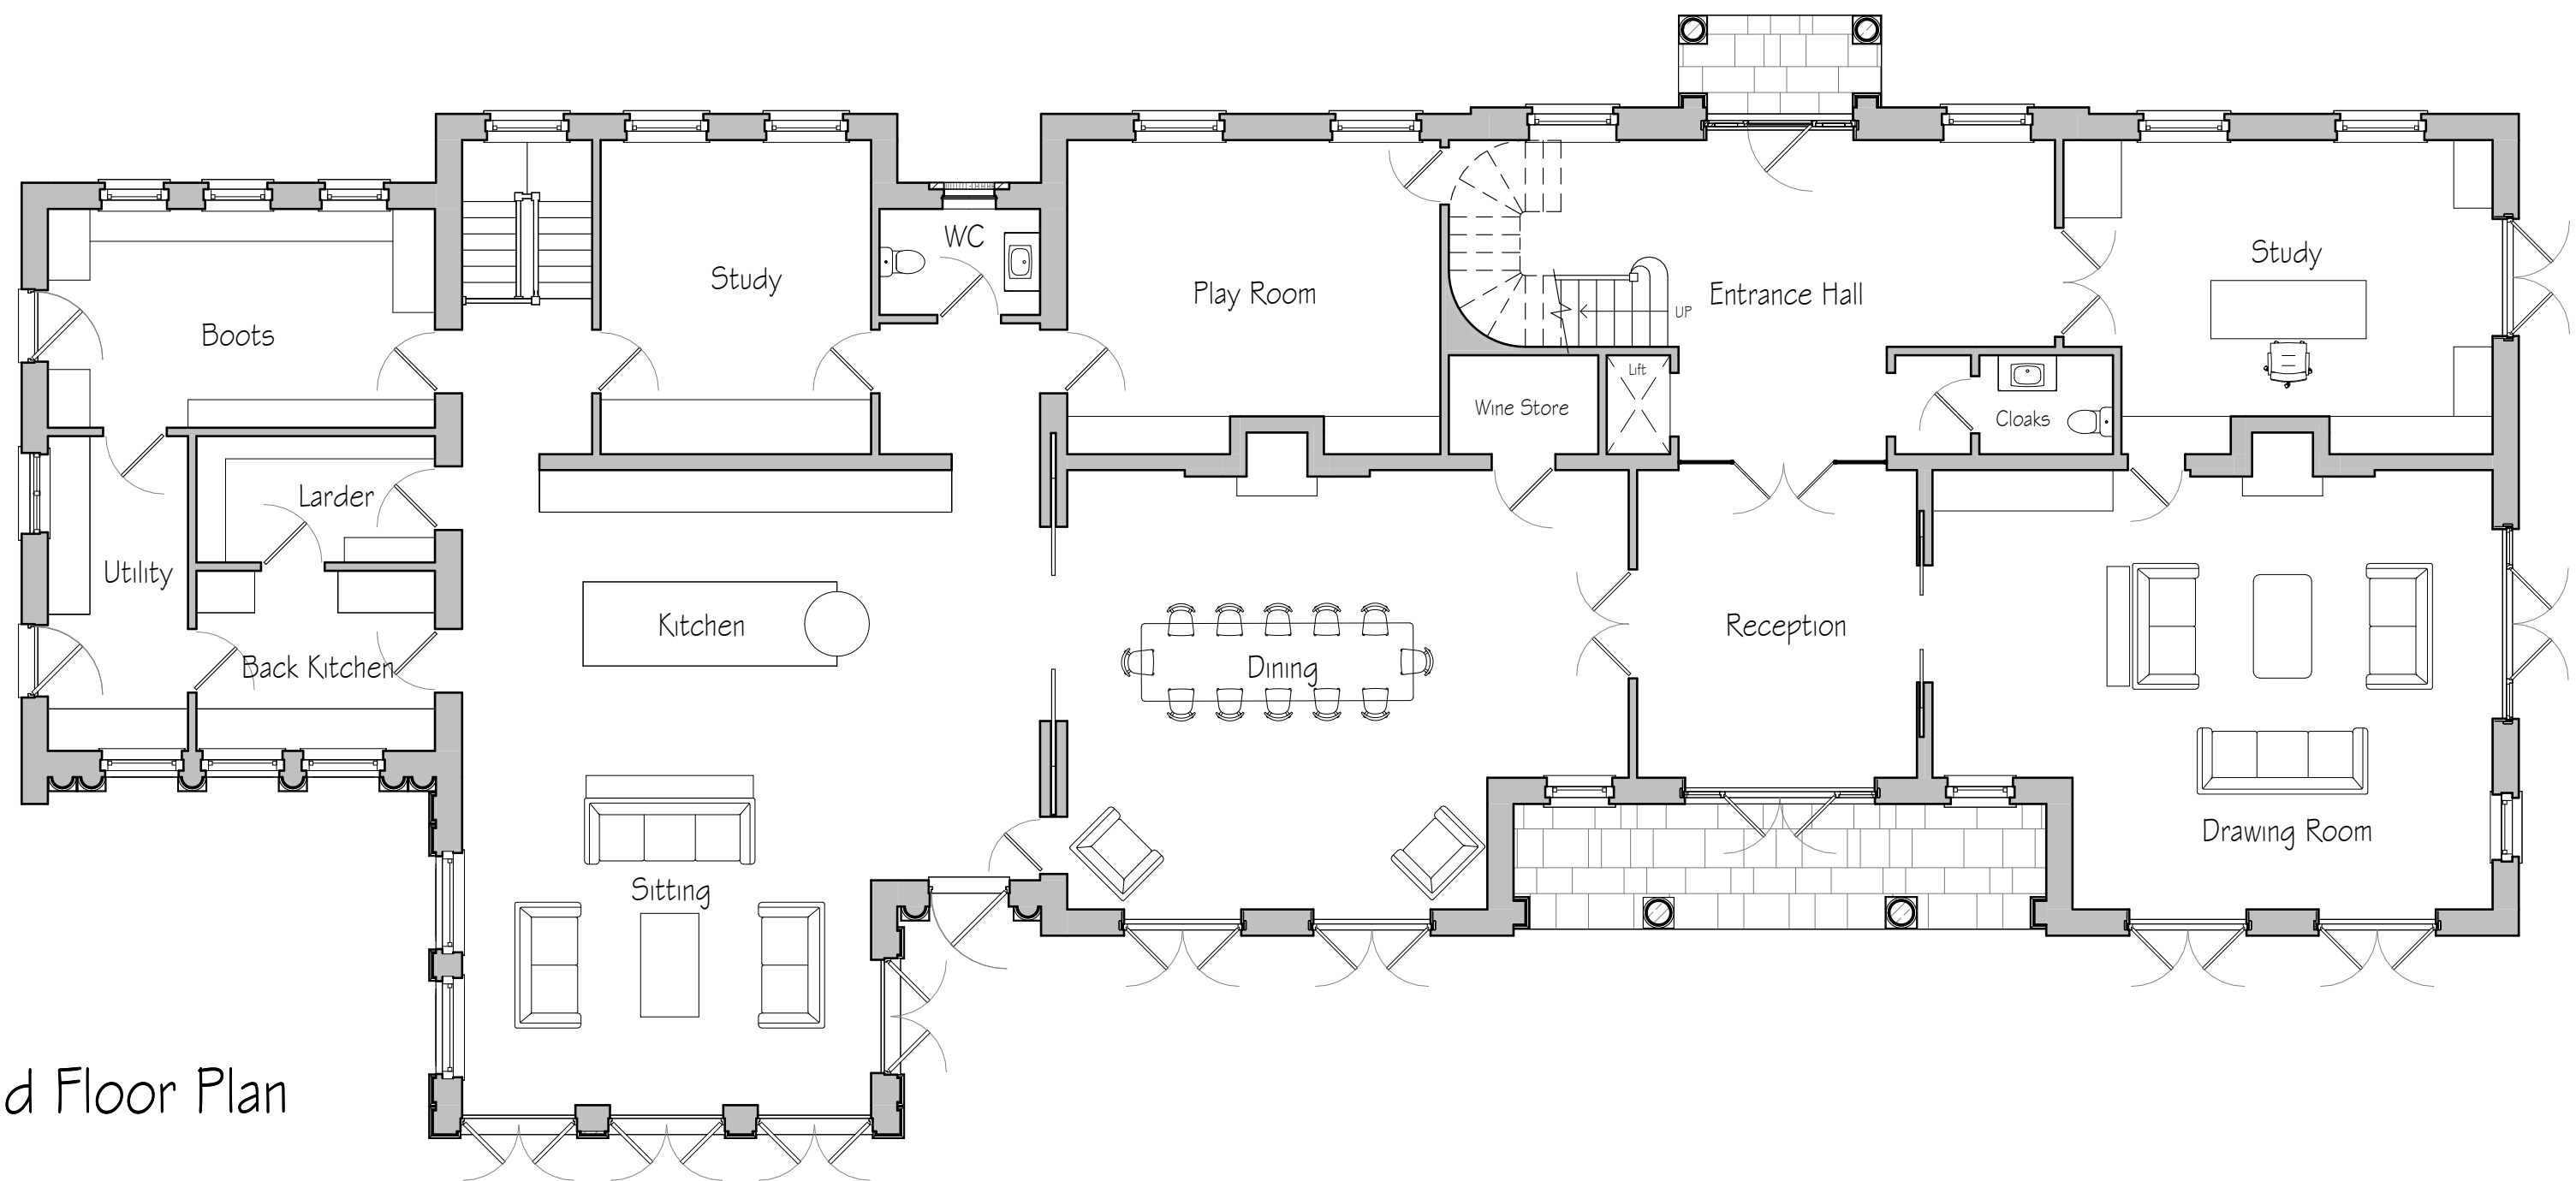

First Floor Plan
1 : 100

 

Ground Floor Plan
1 : 100

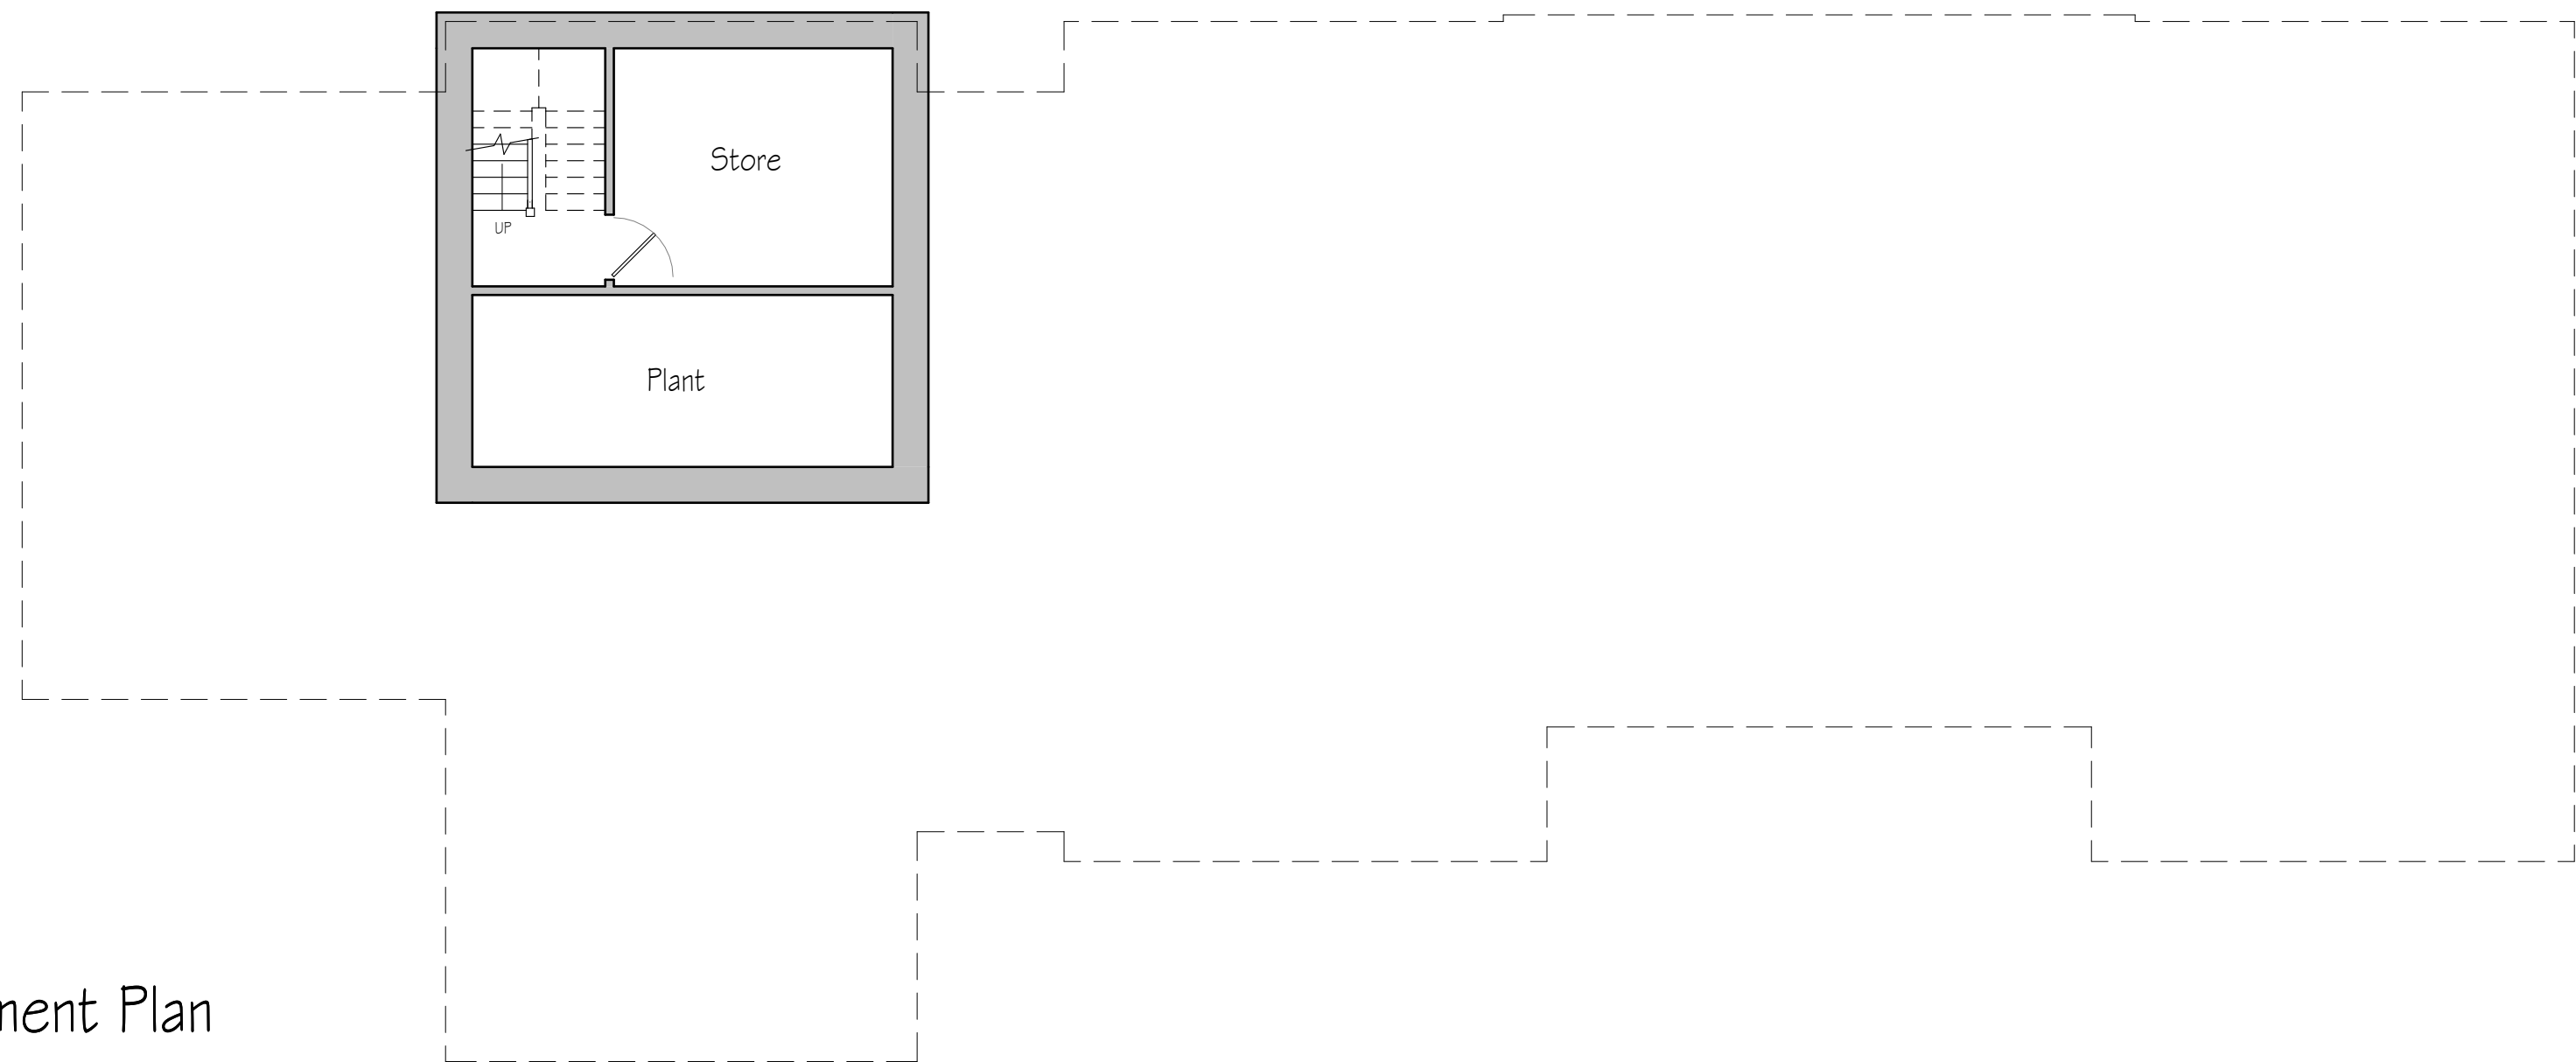

Basement Plan
1 : 100

revisions	initial	date
-----------	---------	------

Contractors, Sub Contractors and Suppliers are to check all relevant dimensions and levels of site and buildings before commencing any shop drawings or building work.

This drawing is copyright and may not be reproduced in any part of form without the written consent of Fowler Architecture and Planning


project
HIGHLANDS FARM
Collingbourne Ducis

drawing

Proposed Floor Plans

scale	drawn by	date
1 : 100@ A1	DC	March 2025

240203- 101
drawing no rev

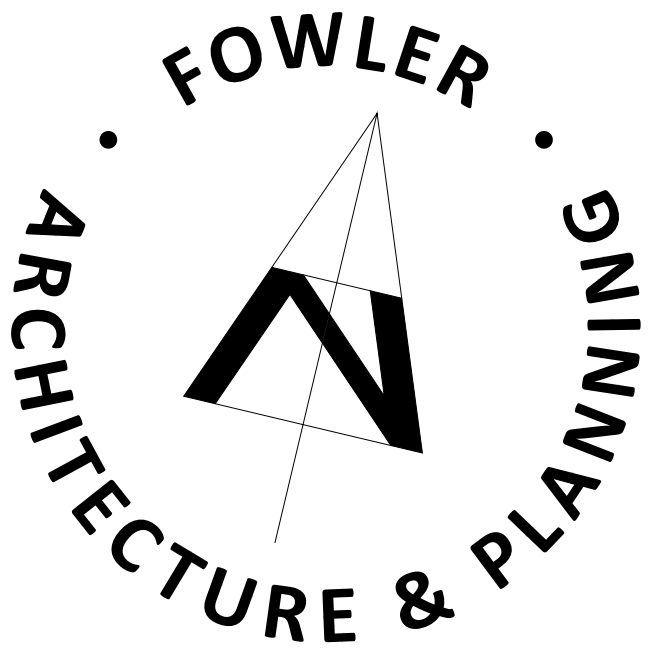

39 High Street
Pewsey
Wiltshire
SN9 5AF
tel (01672) 569444
fax (01672) 569488
enquiries@faap.co.uk