




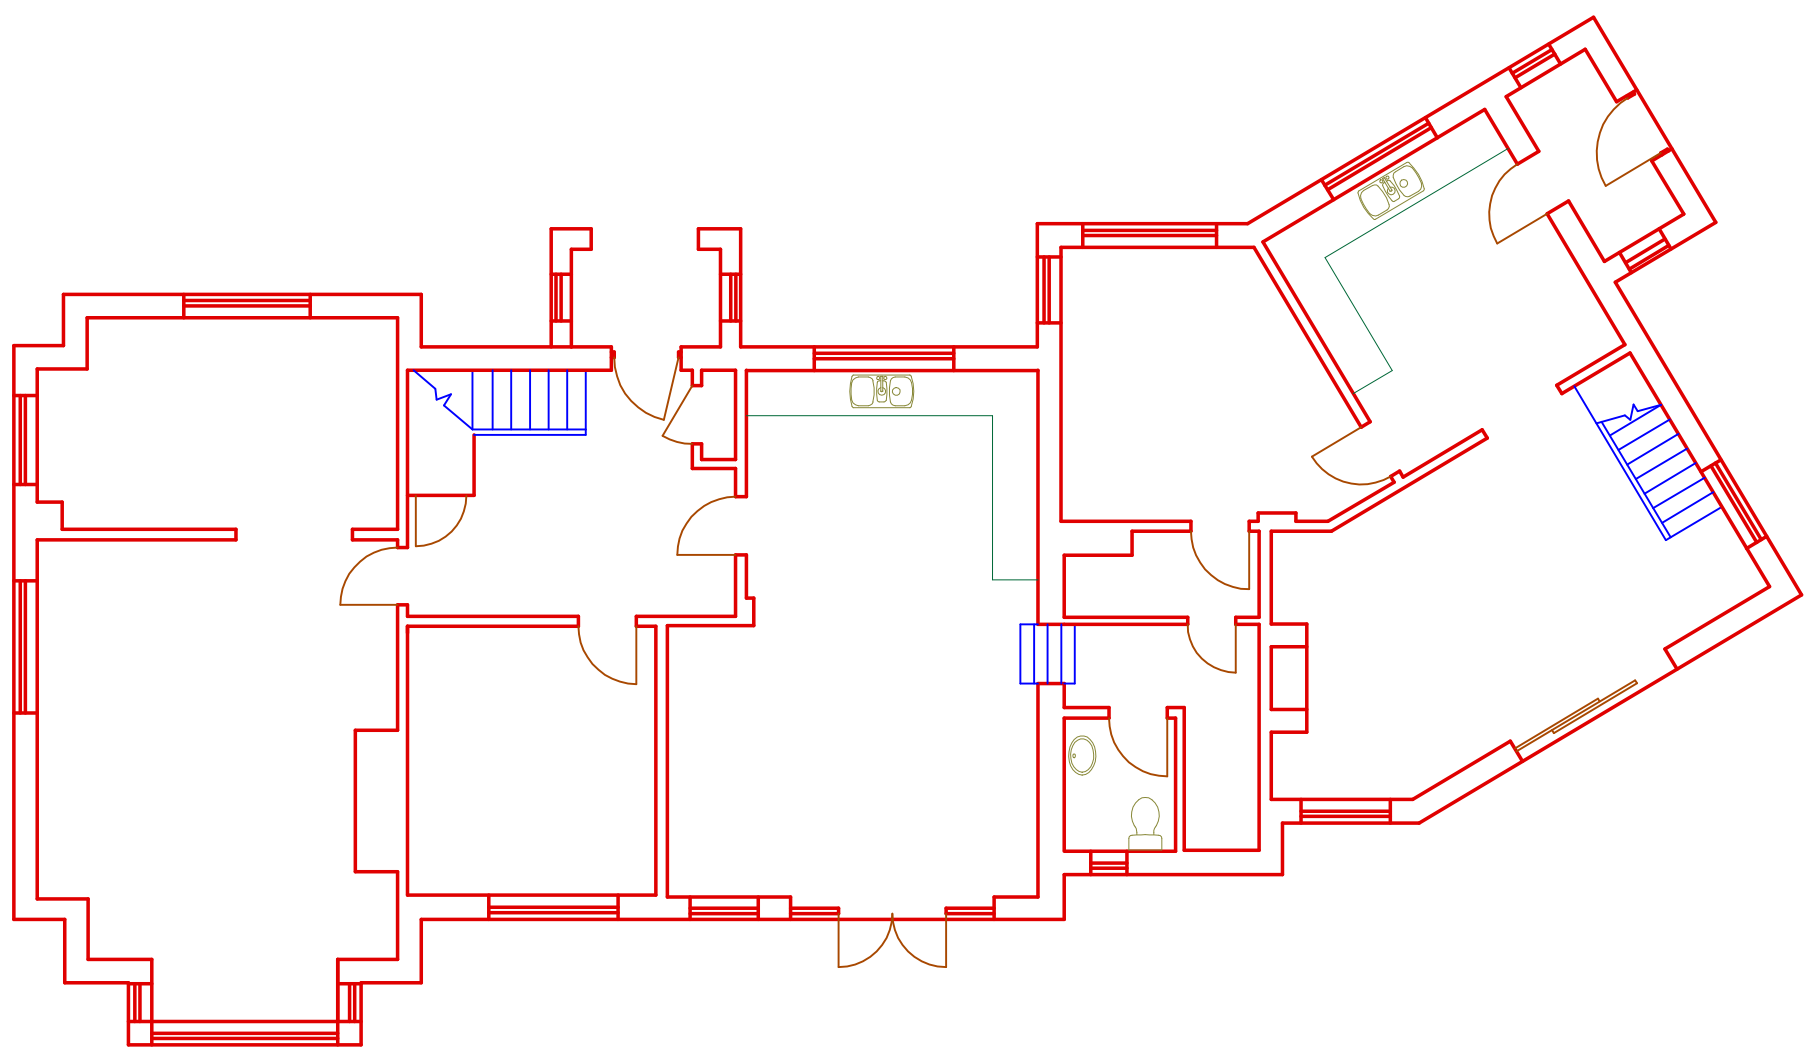


GROUND FLOOR PLAN

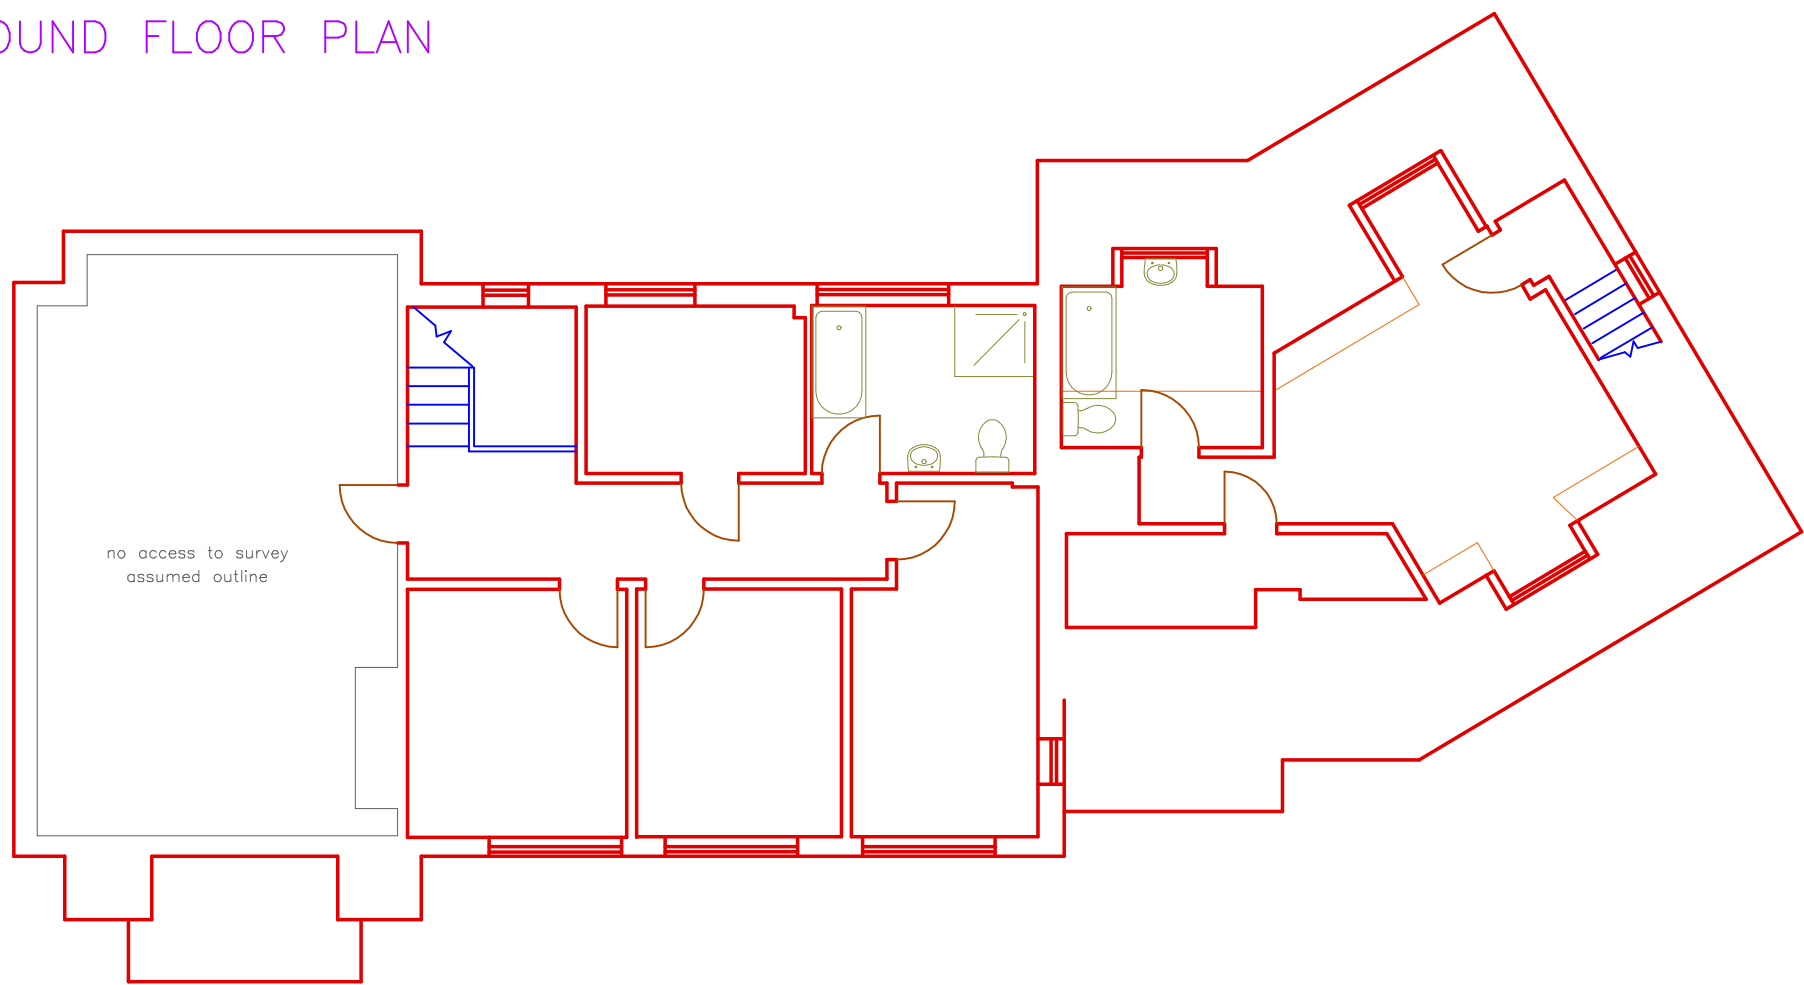


FIRST FLOOR PLAN

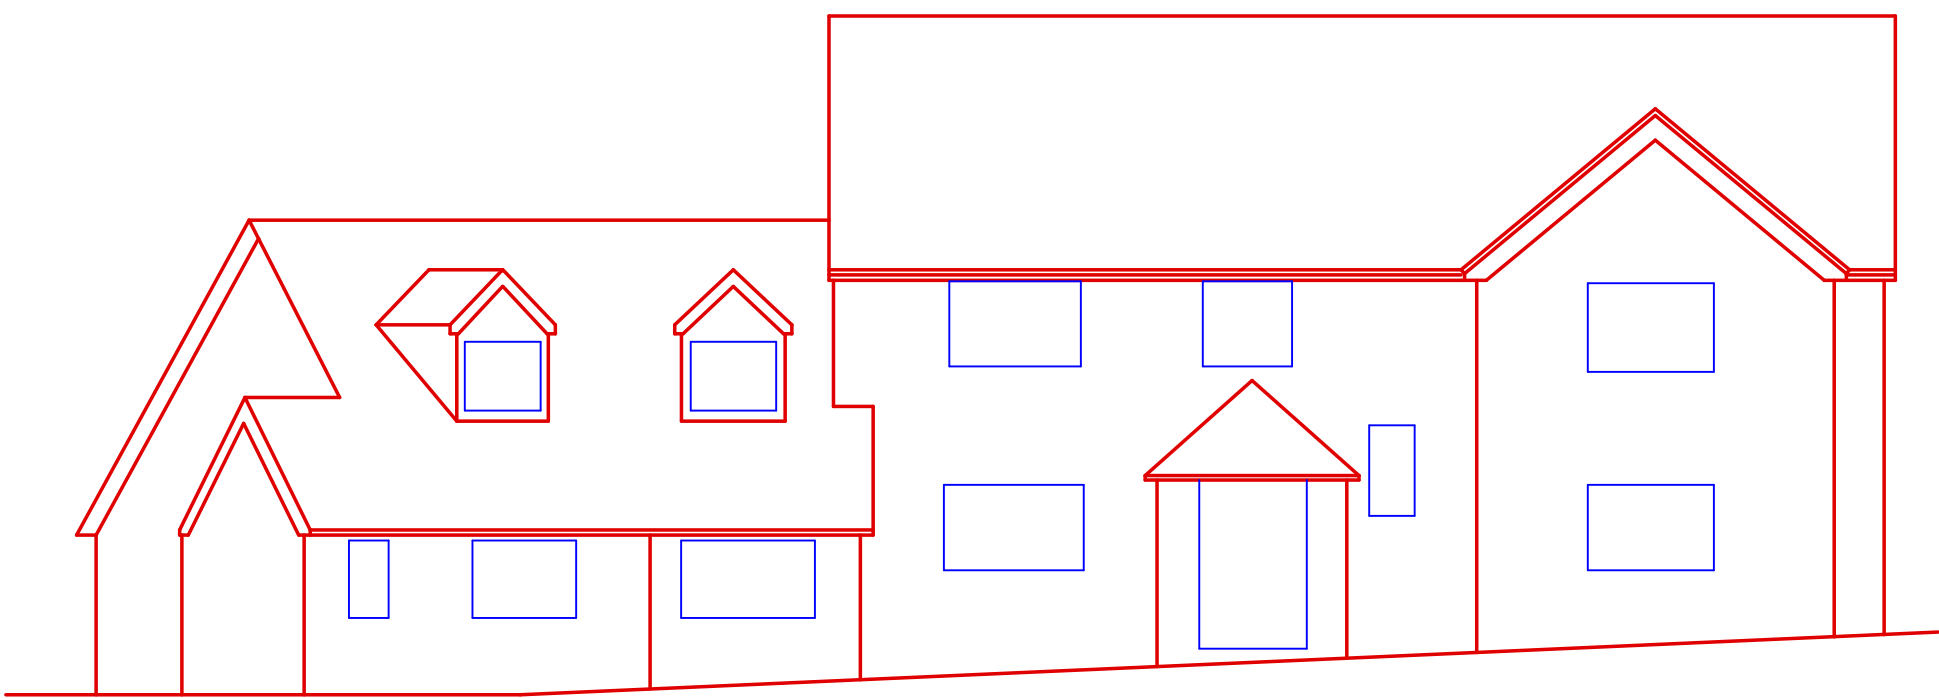


NORTH ELEVATION

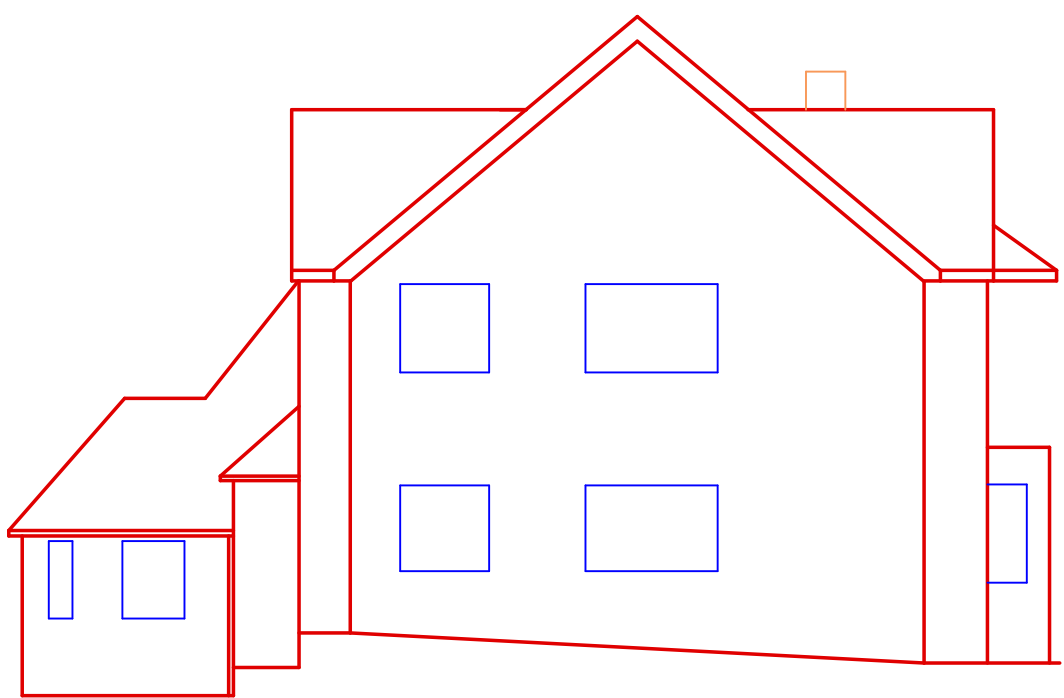


WEST ELEVATION

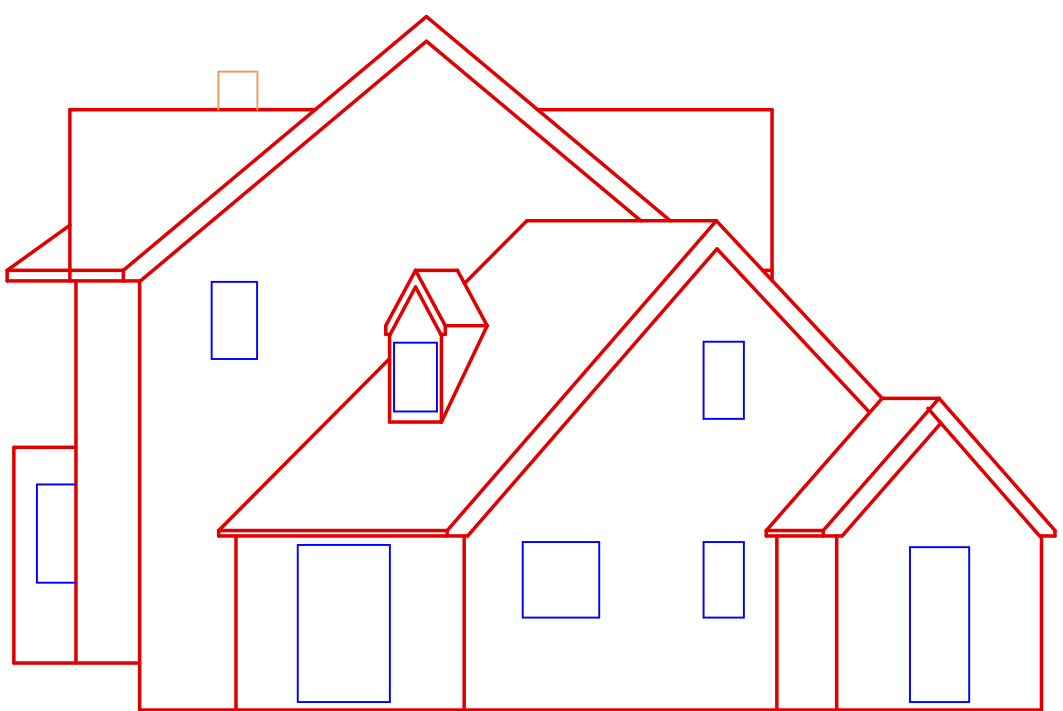

EAST ELEVATION

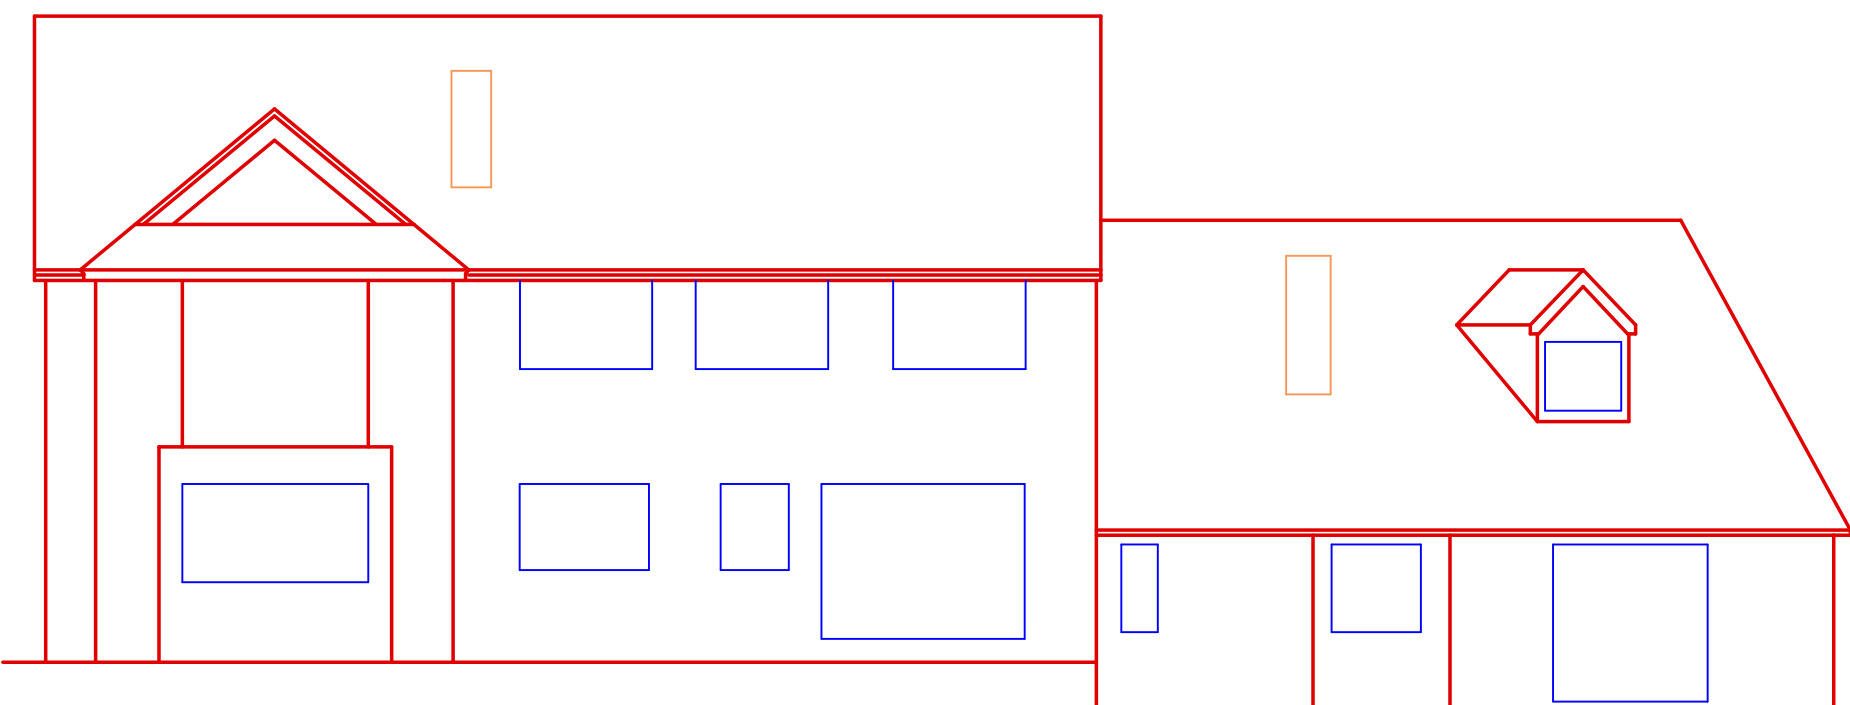

SOUTH ELEVATION

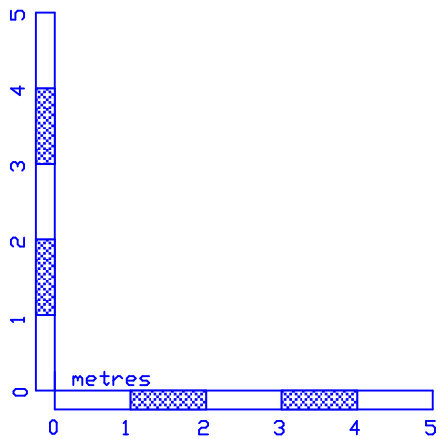

NOTES:  
LEVELS RELATE TO ARBITRARY DATUM  
ON SITE DIMENSION ACCURACY IS TAKEN RELATIVE TO  
THE PRINTED SCALE AND SHOULD BE CHECKED ON SITE  
WHERE OF CRITICAL IMPORTANCE

| P STUBBINGTON<br>LAND SURVEYS LTD   |                                       |
|---|---------------------------------------|
| THE MEAD<br>DURLEY BROOK ROAD<br>DURLEY<br>SOUTHAMPTON<br>HAMPSHIRE<br>SO32 2AR<br><br>TEL : 023 8060 1876<br><br>MOBILE:-<br>07973 348165<br>EMAIL:-<br>PAUL@PSLANDSURVEYS.COM |                                       |
| CLIENT:-   | MR T HELME                            |
| CONTRACT:-   | HIGHLANDS FARM<br>COLLINGBOURNE DUCIS |
| TITLE:-   | OUTLINE SURVEY                        |
| SCALE:-   | 1:100 @A1                             |
| DRAWING NO.   | 11266/01                              |
| DATE:-   | JULY 2024                             |
| SURVEYOR:-   | PS                                    |