





Buyers are warned that this is a working drawing and is not intended to be treated as descriptive material describing, in relation to any particular property or development, any of the Specified Matters prescribed by any Order made under the above Act. The contents of this drawing may be subject to change at any time and alterations and variations can occur during the progress of the works without revision of the drawing. Consequently the layout, form, content and dimensions of the finished construction may differ materially from those shown. Nor do the contents of this drawing constitute a contract, part of any contract or warranty.

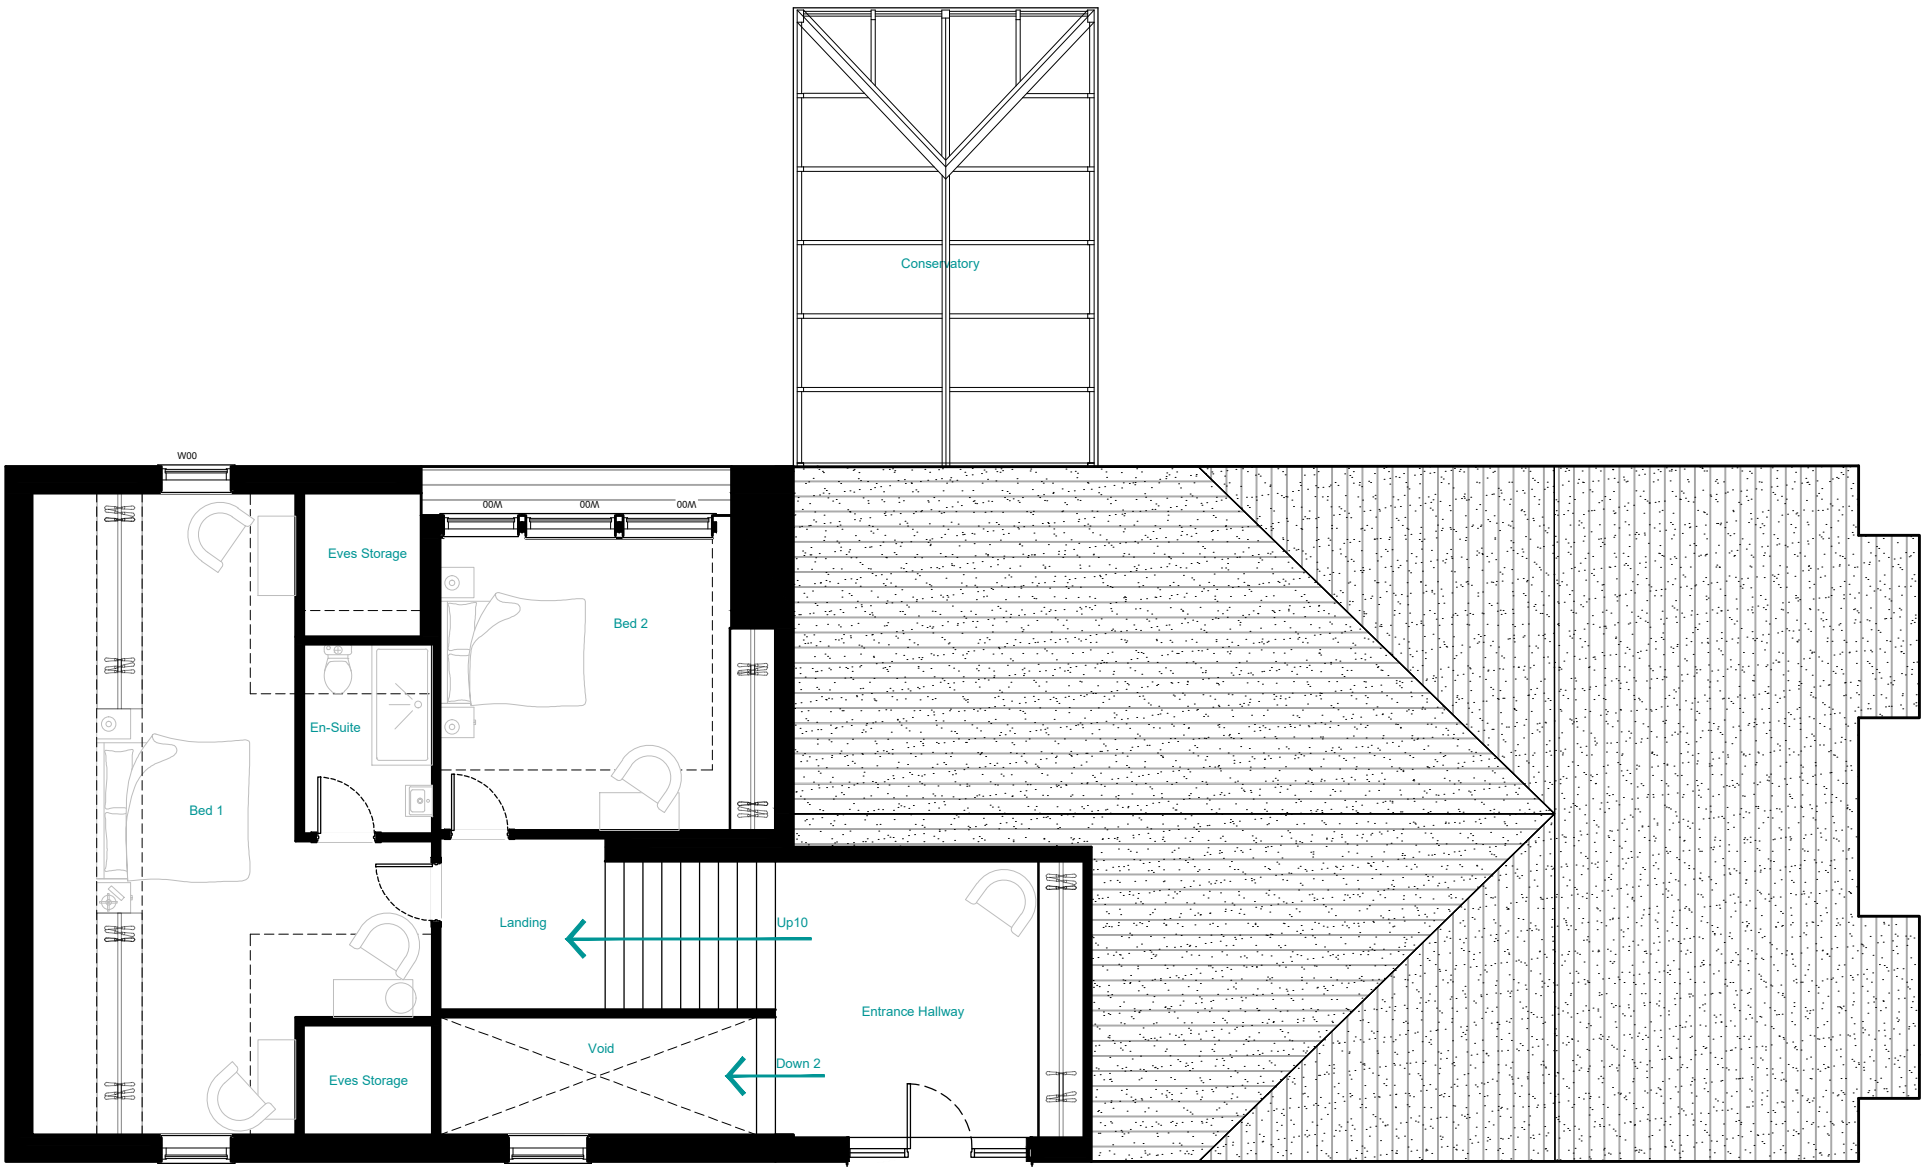

Proposed First Floor

 

CLIENT Mr Philip King - PH & S King

PROJECT Meadow Croft Farm, 3 Ladbrook Lane
Corsham, SN13 9PE

STATUS Planning

TITLE Proposed First Floor Plan

DRG No: 3284-003 -PFFP	Rev: *
SCALE: 1:100 on A3	DESIGNED BY: ESH - BTJ
SIZE: A3	DRAWN BY: ESH
DATE: July 2025	CHECKED BY:

GROW ARCHITECTURAL
Studio 2
Lancefield Studios
Pickwick
Corsham
SN13 0HZ

TEL: 01249 533037 & 0117 2870233
EMAIL: info@growarchitectural.co.uk