




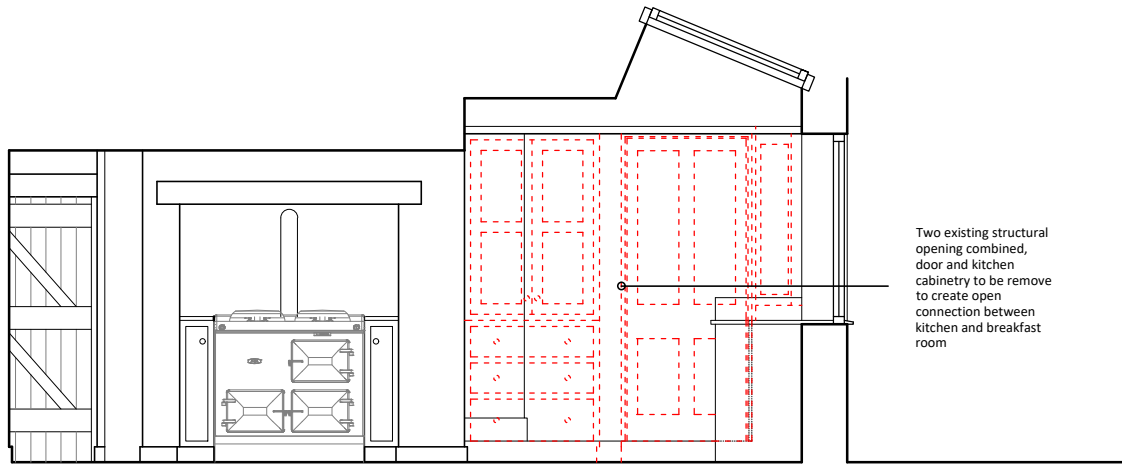


INTERNAL ELEVATION (kitchen) - scale 1:50

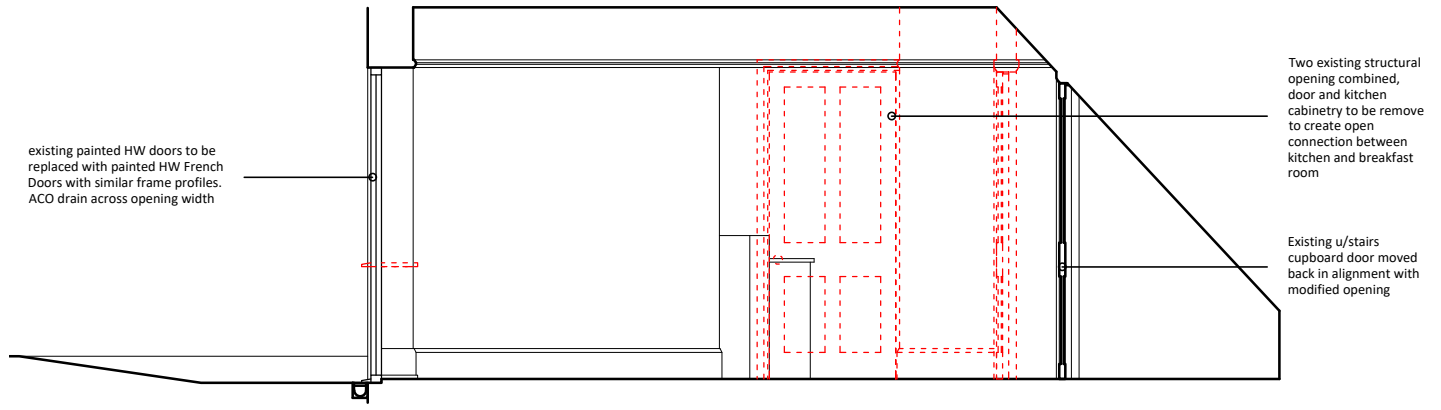

INTERNAL ELEVATION (Breakfast room) - scale 1:50

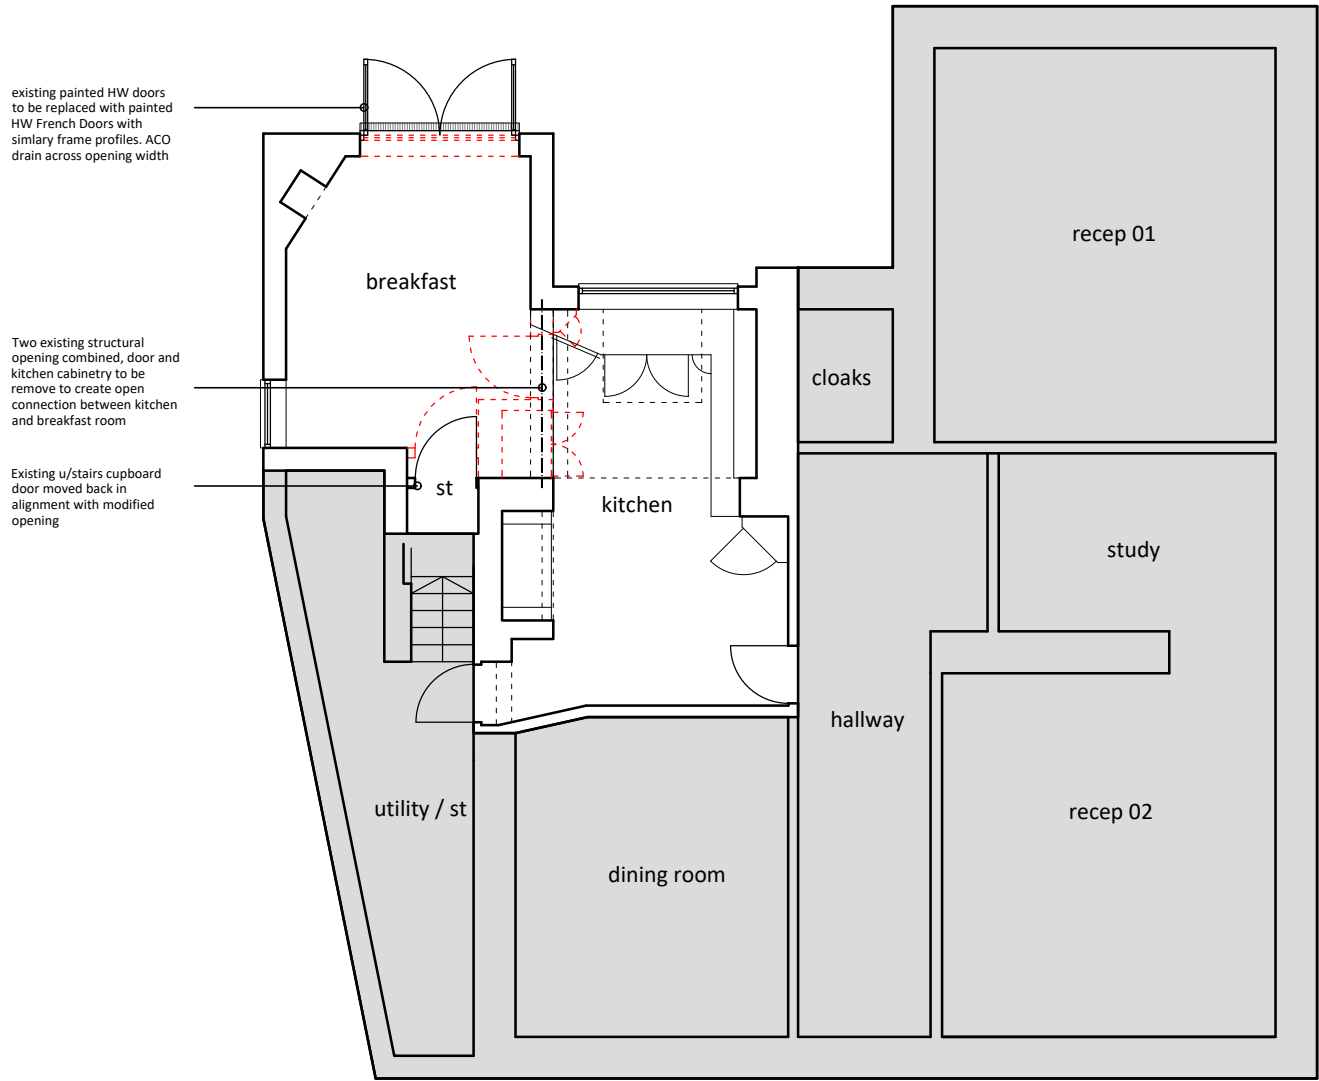

GROUND FLOOR (PARTIAL PLAN) - scale 1:100

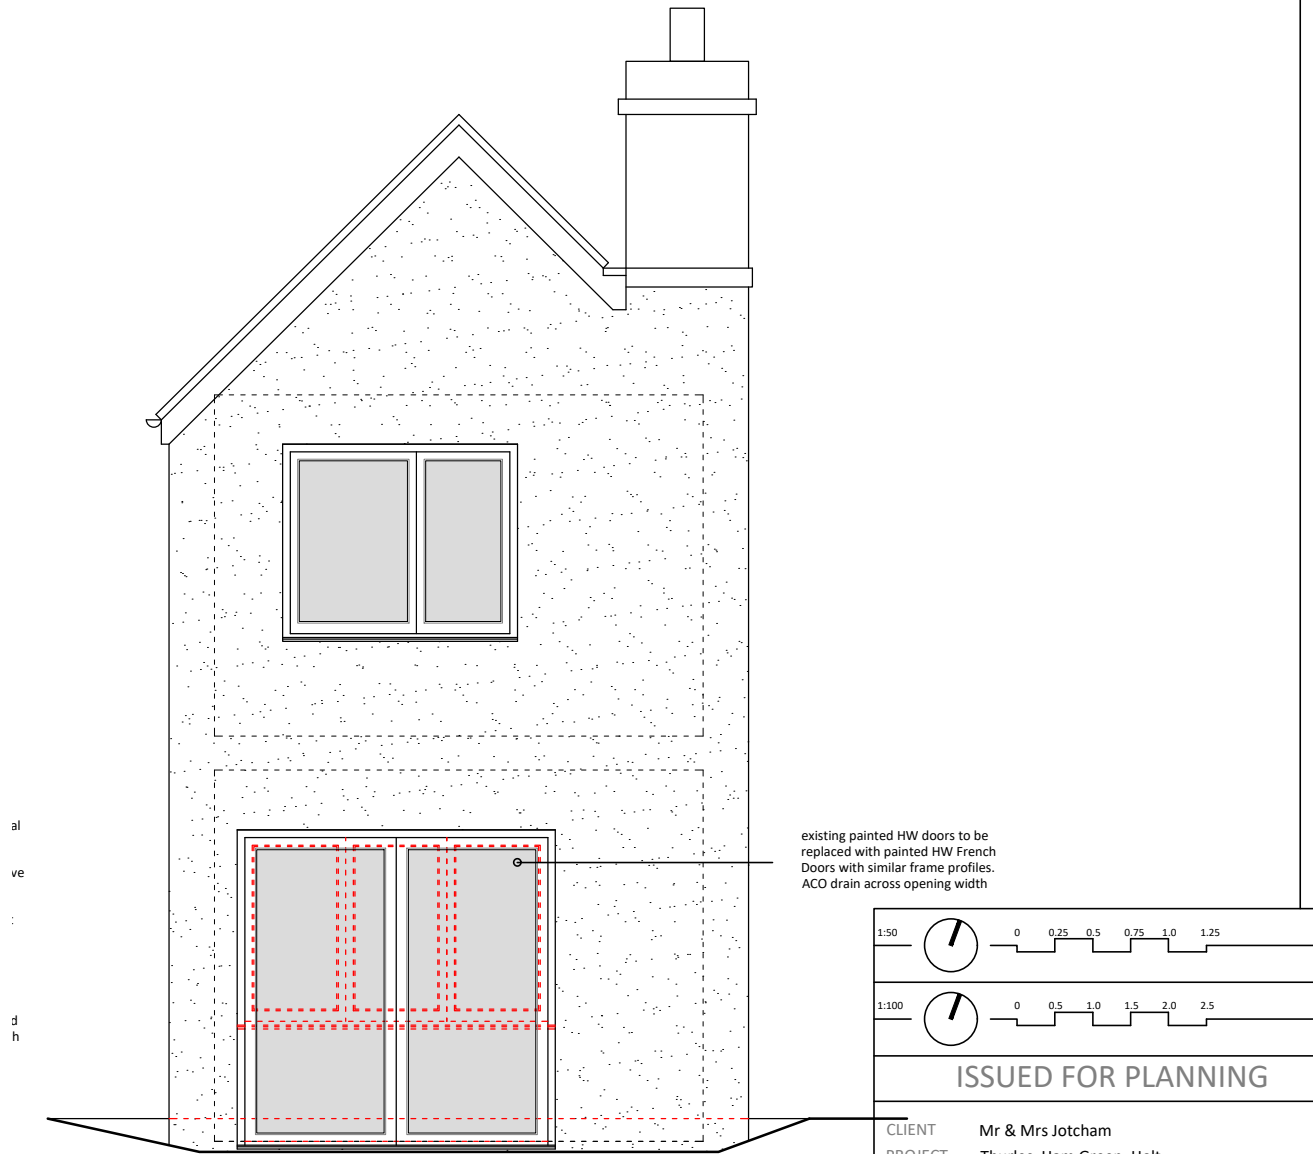

REAR ELEVATION (PARTIAL) - scale 1:50

1:50	0	0.25	0.5	0.75	1.0	1.25
1:100	0	0.5	1.0	1.5	2.0	2.5
ISSUED FOR PLANNING						
CLIENT	Mr & Mrs Jotcham					
PROJECT	Thurles, Ham Green, Holt					
DRWG TITLE	Proposed Plans, Elevation and Room Elevations					
DRWG NO	A17 25 07 P01					
DRAWN	NB					
SCALE	1:100 / 50 @ A3					
DATE	15.08.25					
CHK'D	NB					