





THIS DRAWING IS COPYRIGHT AND SHALL NOT BE REPRODUCED WITHOUT THE ARCHITECT'S CONSENT.
THIS DRAWING MAY BE SCALED FOR PLANNING PURPOSES ONLY
ANY DISCREPANCIES FROM THIS DRAWING SHOULD BE NOTIFIED TO THE ARCHITECT - IF IN DOUBT ASK.

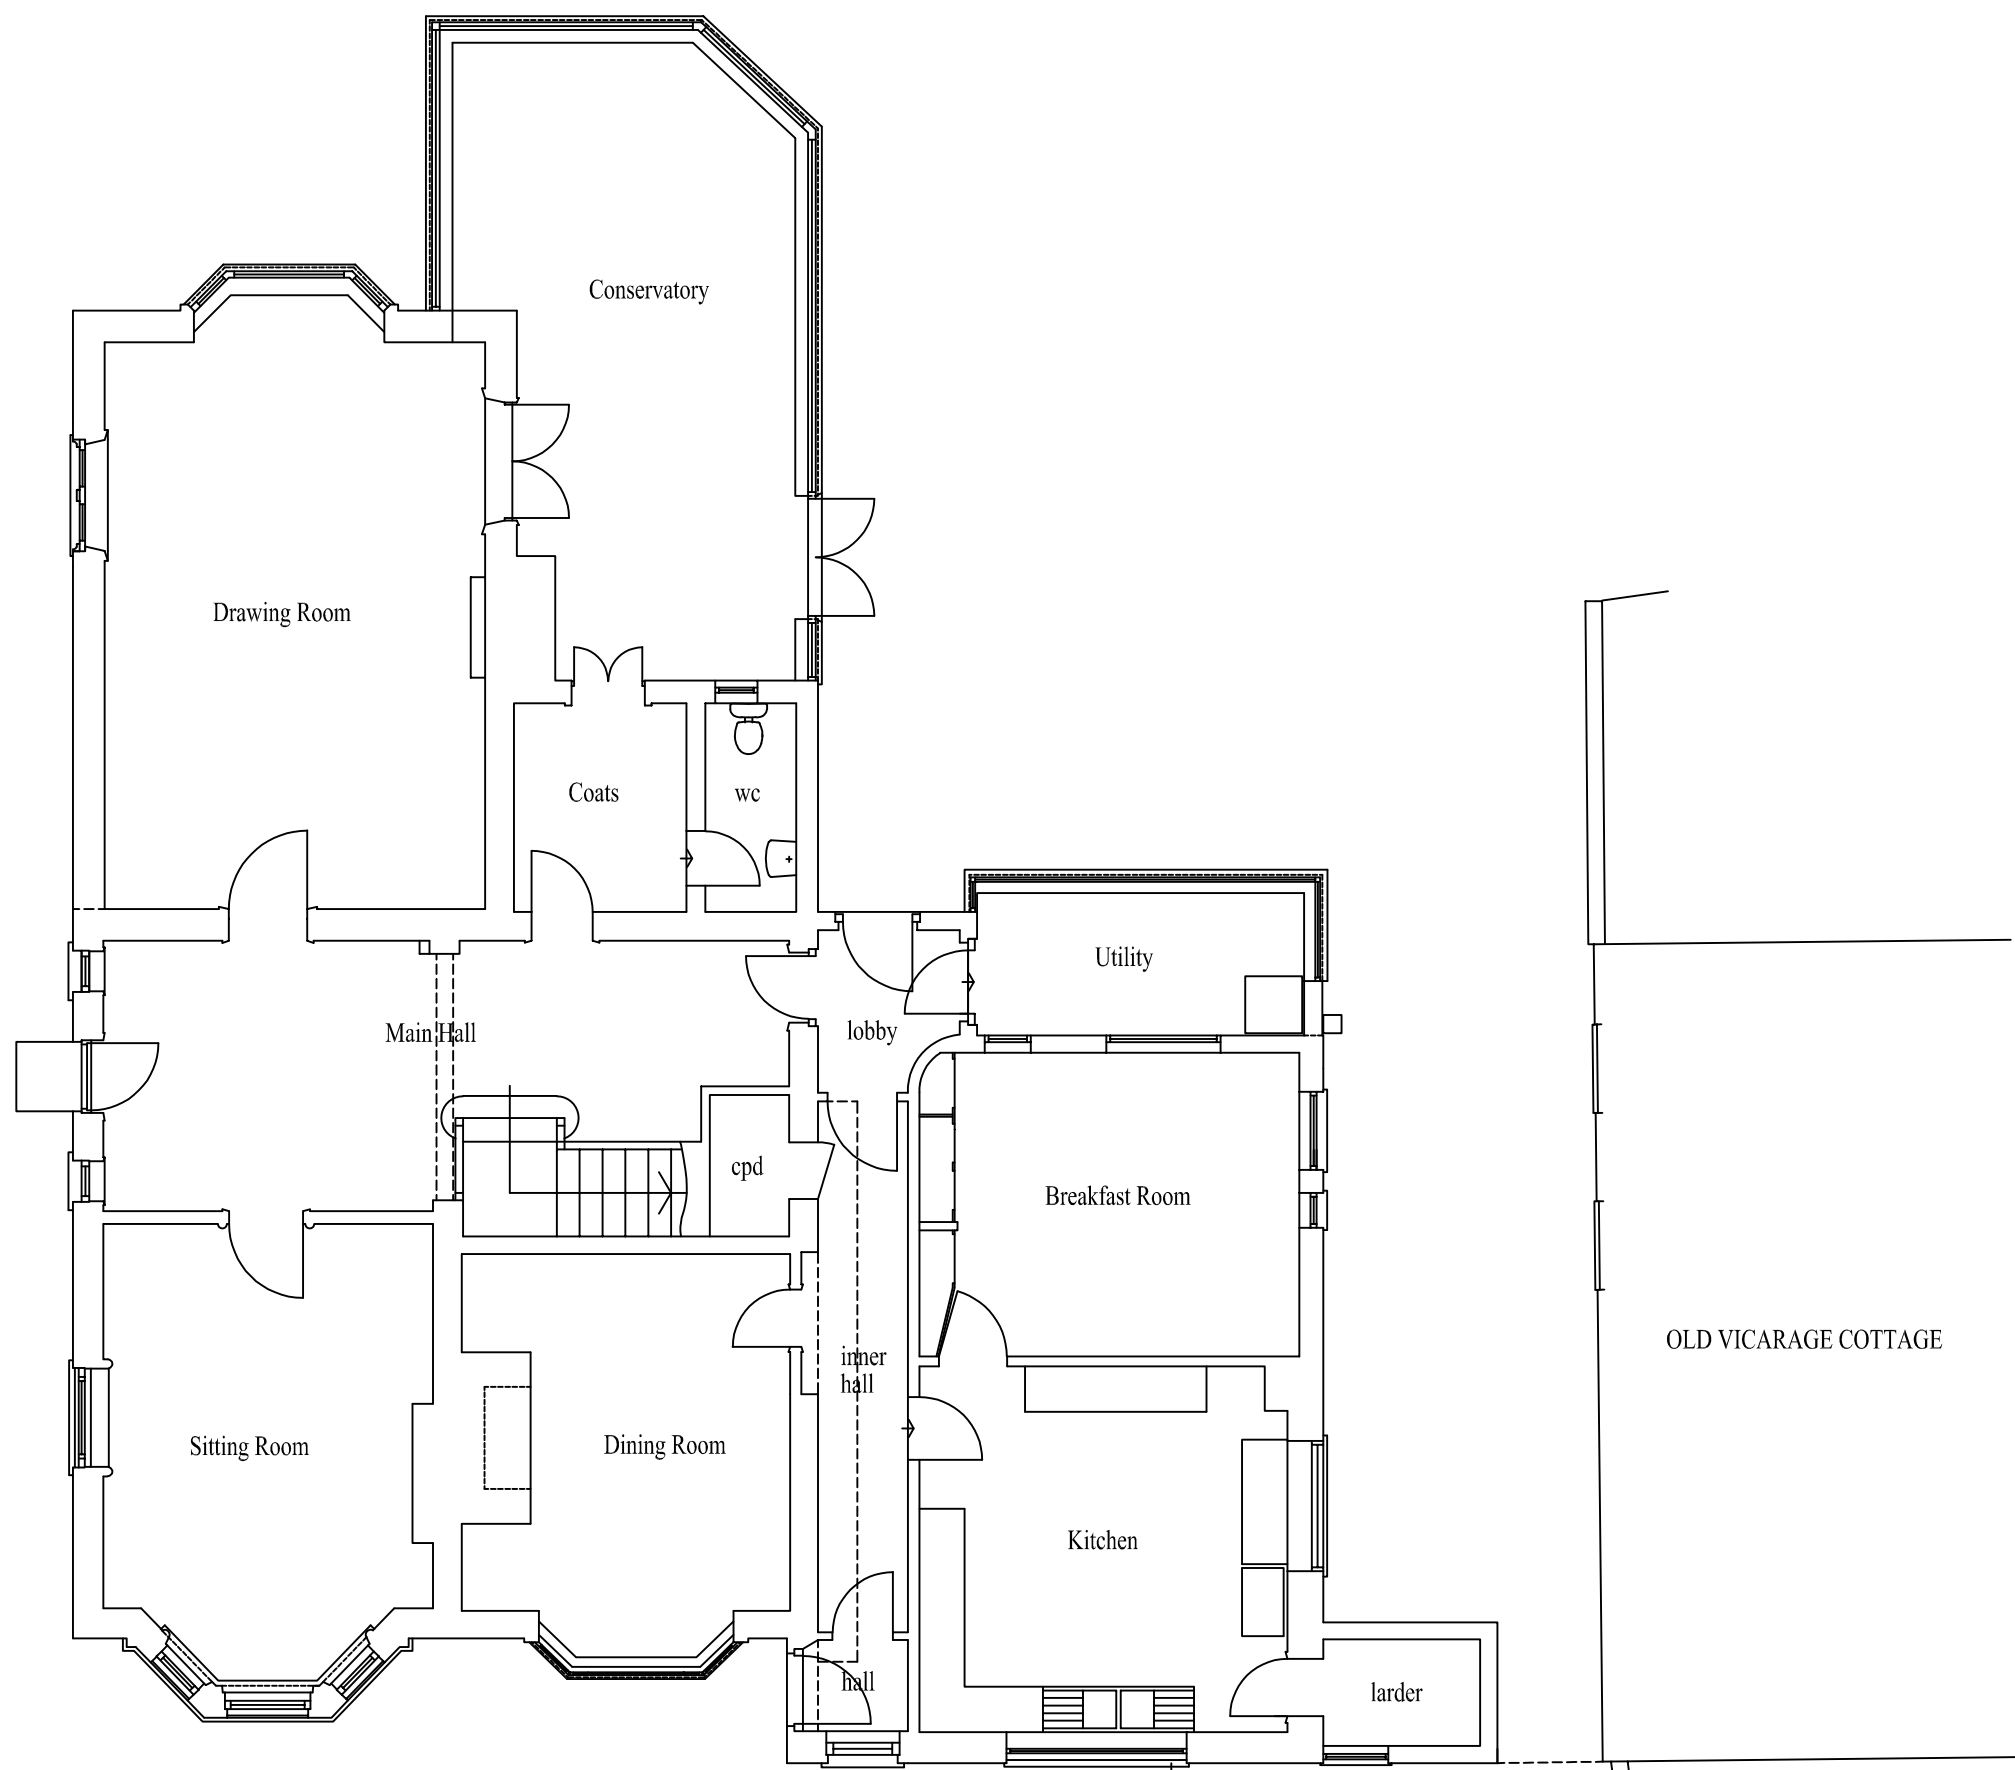


GROUND FLOOR PLAN

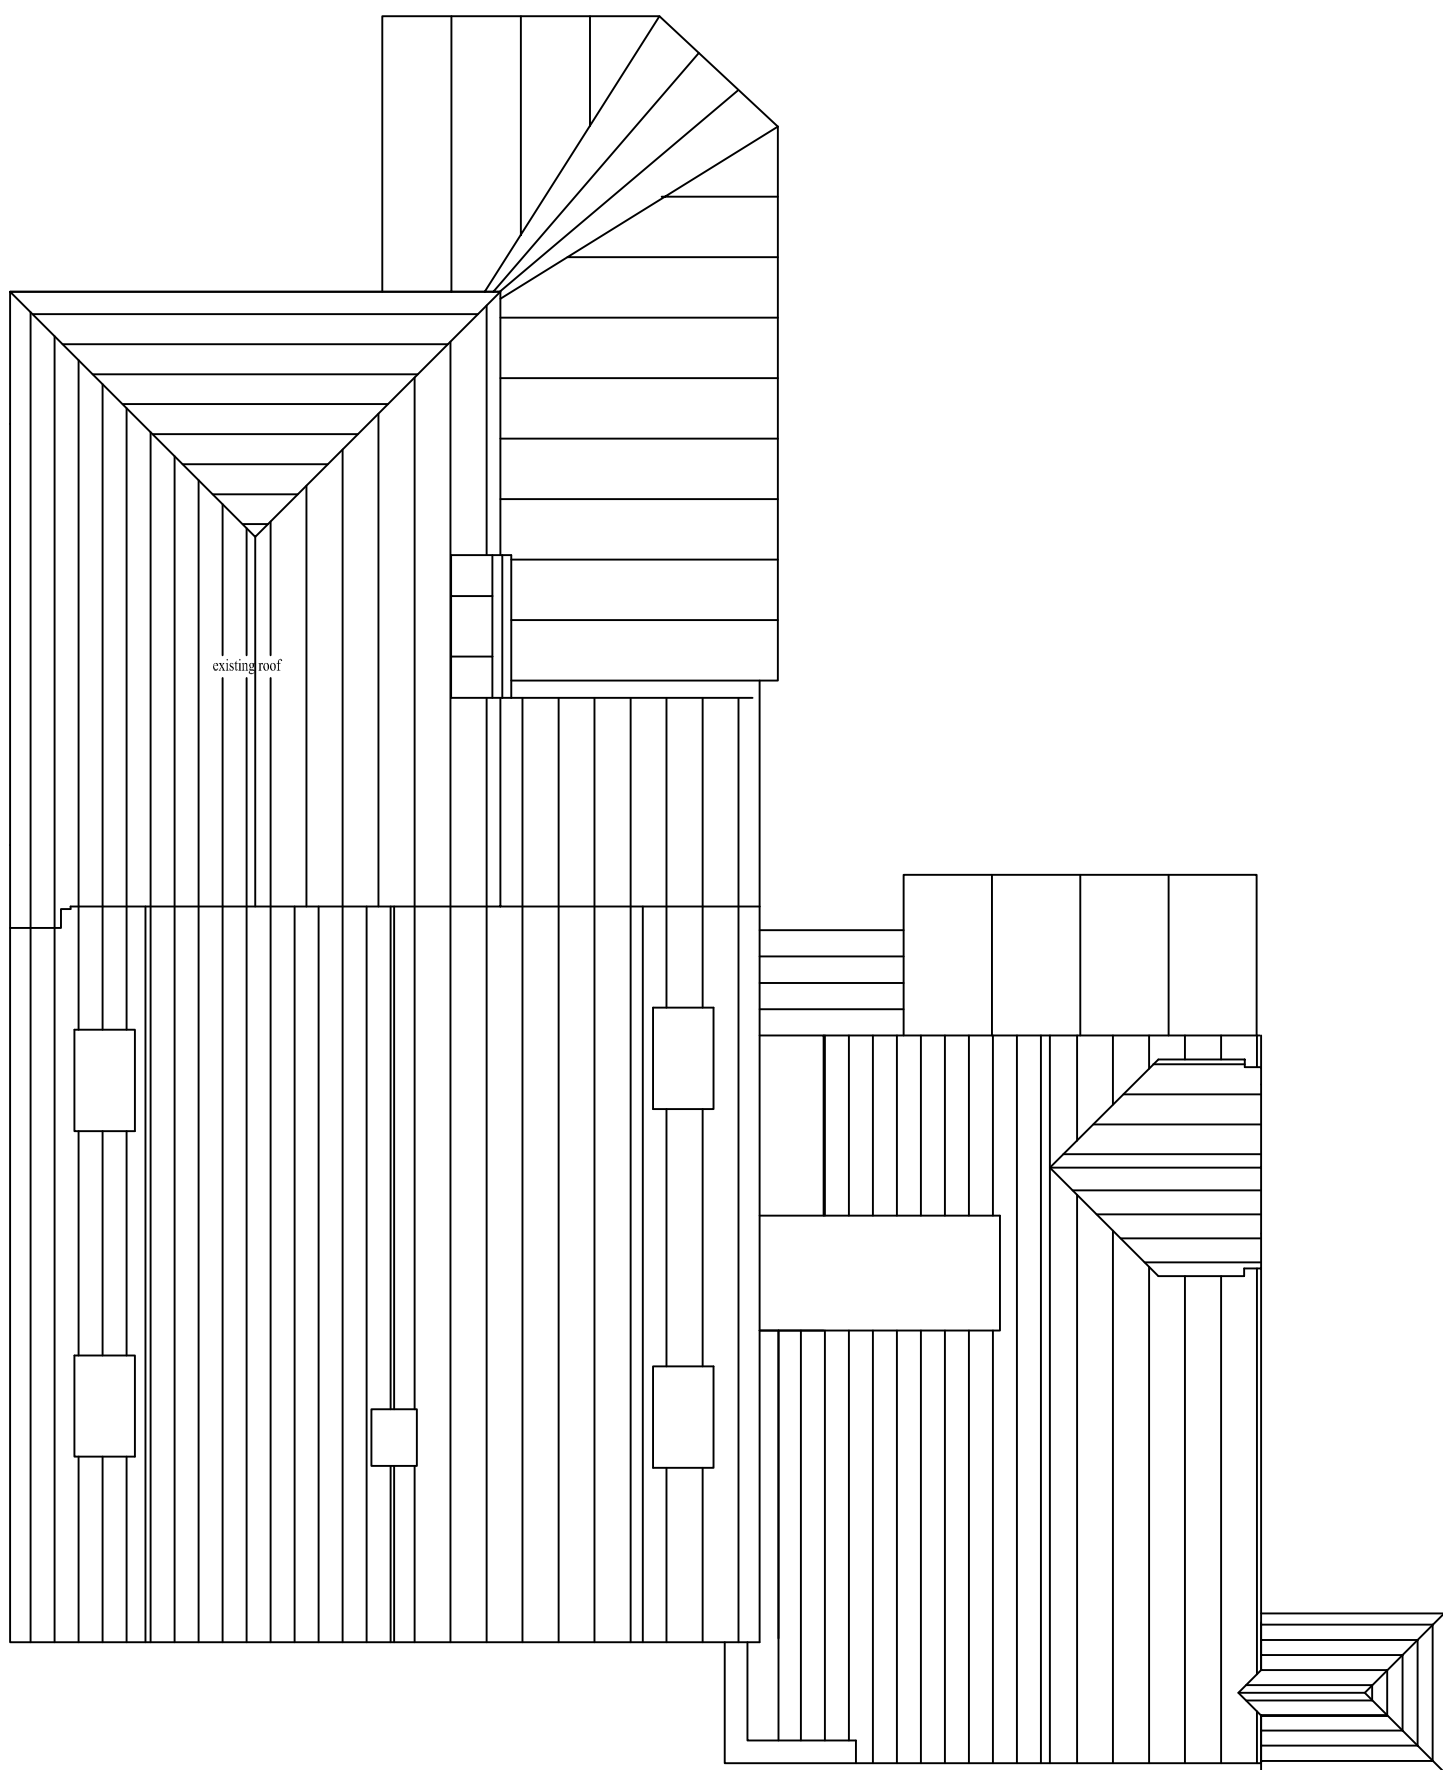

ROOF PLAN

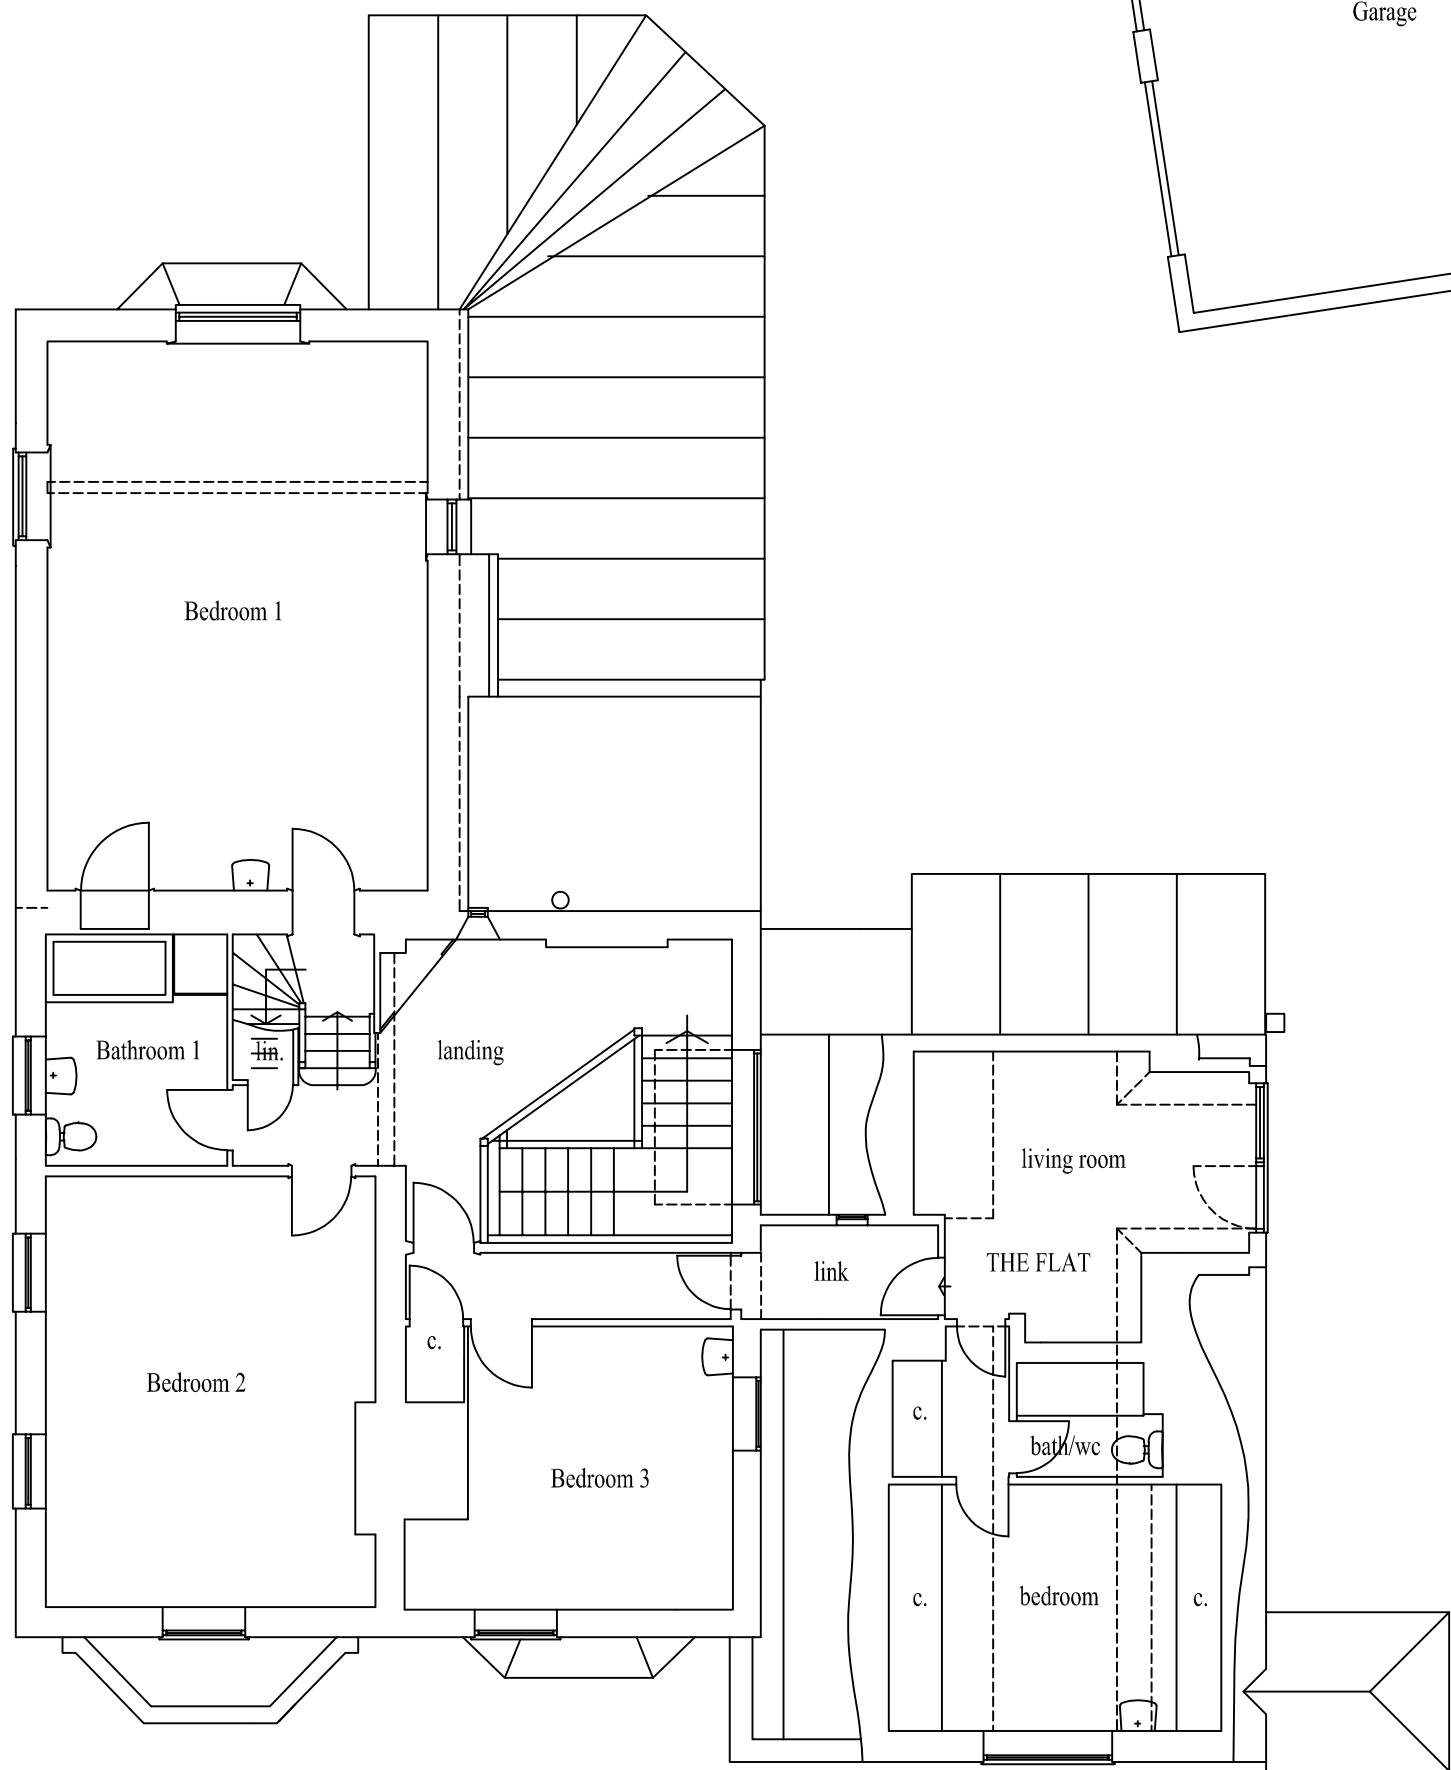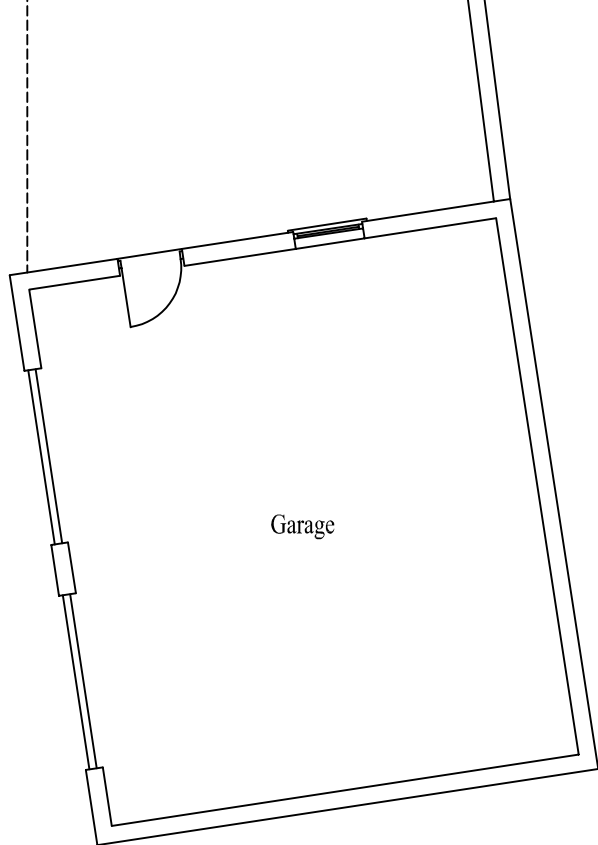

FIRST FLOOR PLAN

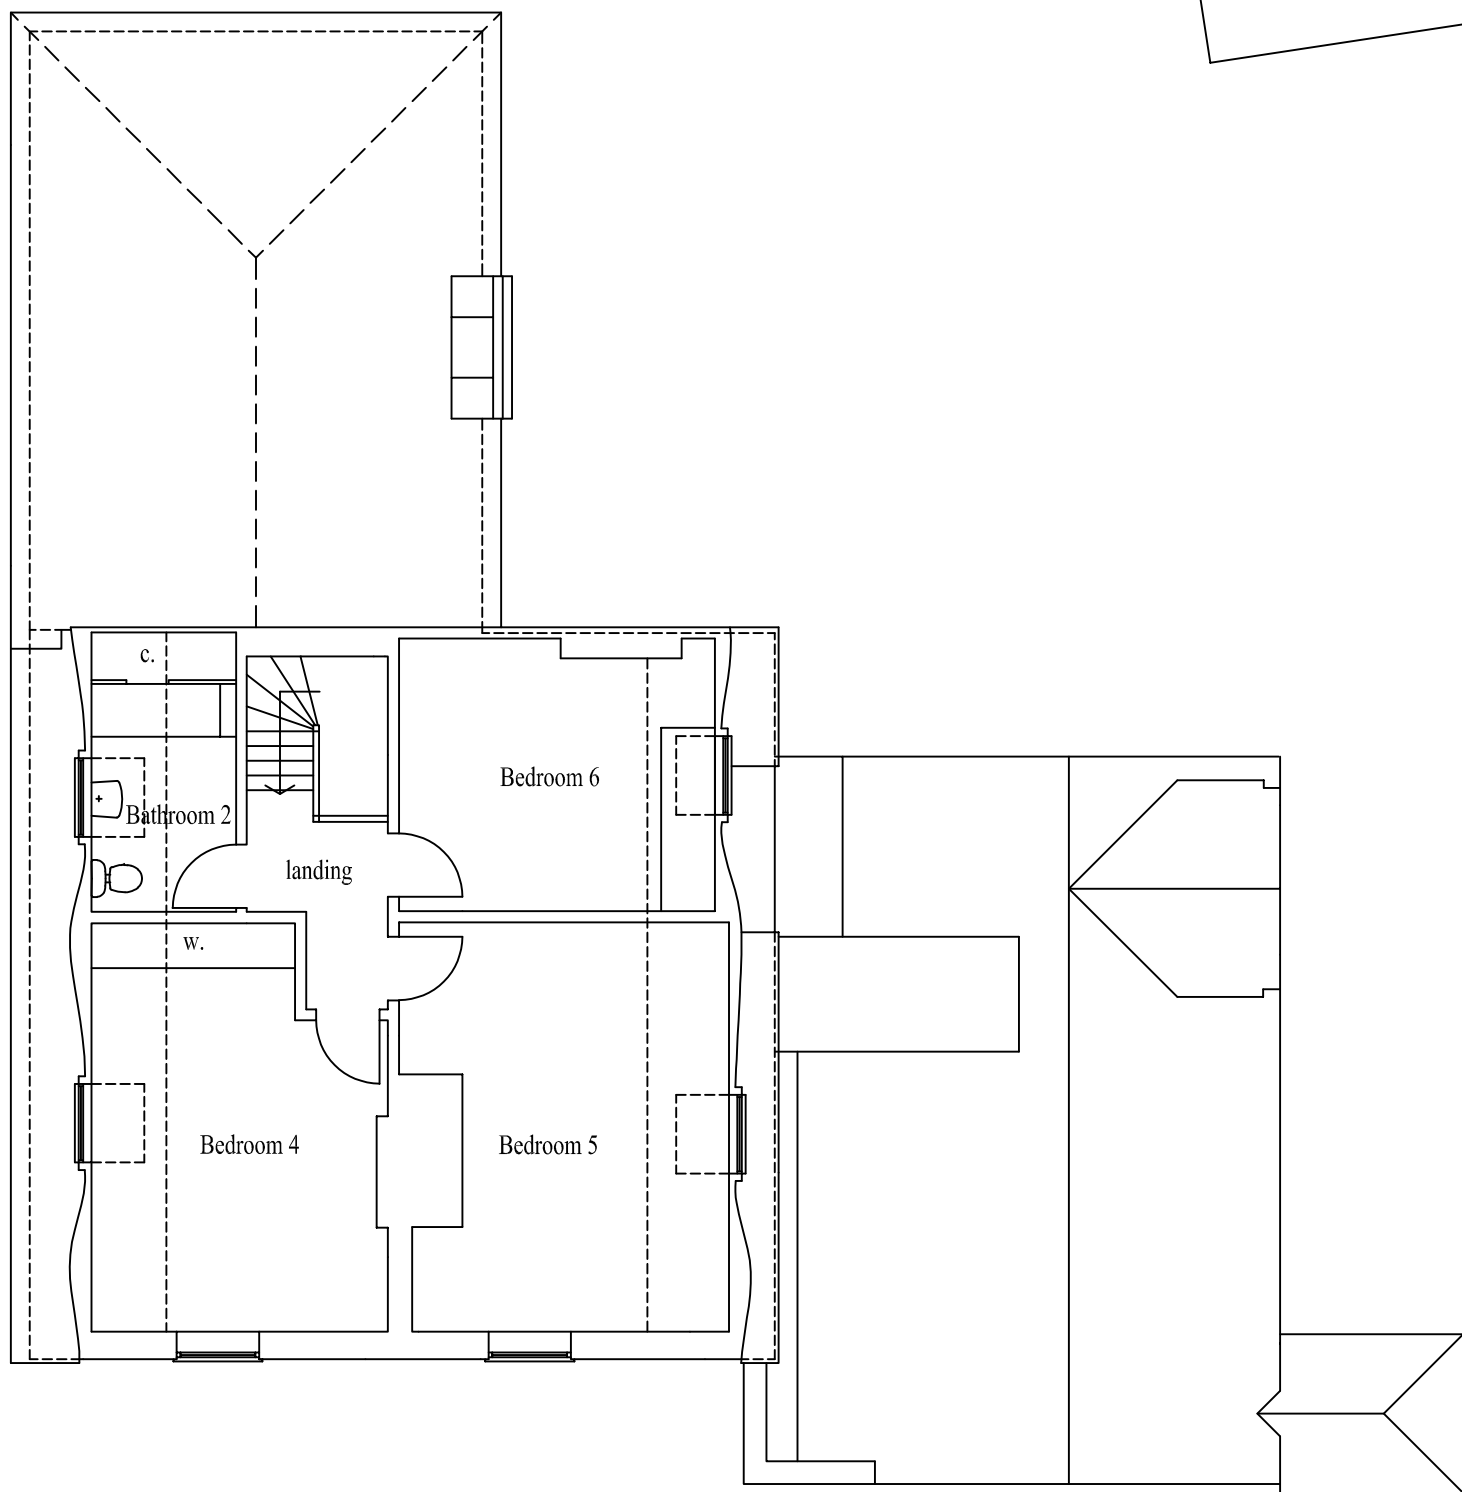

SECOND FLOOR PLAN

SCALE BAR

0 | 1 | 5 | 10 | 20 | 25 |

C	16.02.10	at	ROOF PLAN AMENDED
B	14.01.10	at	ROOF PLAN AMENDED
A	11/09/09	DWR	ROOF PLAN ADDED

REV	DATE	BY	AMENDMENT
-----	------	----	-----------

CLIENT

MRS P. PRATT

PROJECT

THE OLD VICARAGE
HOMINGTON ROAD
COOMBE BISSETT


DRAWING TITLE

PLANS OF EXISTING BUILDING

SCALE	DATE	AUTHOR
1:100 @ A1	DEC. 08	IB

JOB AND DRAWING NUMBER	REVISION
28028 - 103	C

CADFILE

 

39 Silver Street, Warminster,
Wiltshire BA12 8PT

t: +44 (0) 1985 213171
f: +44 (0) 1985 219890

e: office@bta-architects.co.uk
w: www.bta-architects.co.uk