


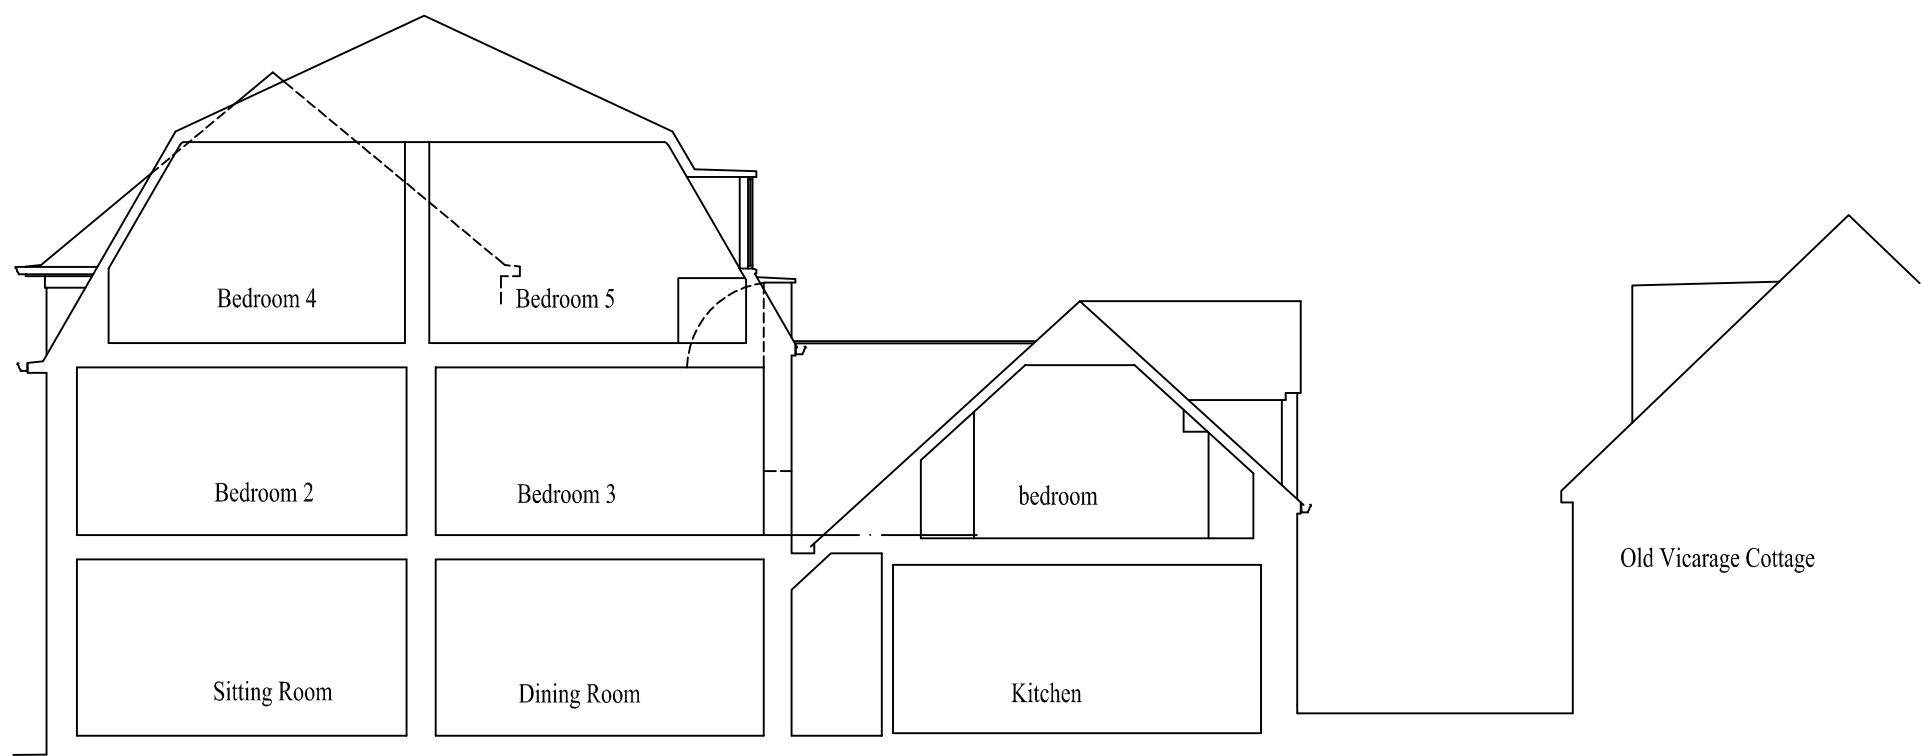

CROSS-SECTION



NORTH ELEVATION



WEST ELEVATION



SOUTH ELEVATION



EAST ELEVATION

SCALE BAR

0 | 1 | 5 | 10 | 20 | 25 |



PART NORTH (HIDDEN) ELEVATION



PART SOUTH (HIDDEN) ELEVATION

THIS DRAWING IS COPYRIGHT AND SHALL NOT BE REPRODUCED WITHOUT THE ARCHITECT'S CONSENT.
THIS DRAWING MAY BE SCALED FOR PLANNING PURPOSES ONLY
ANY DISCREPANCIES FROM THIS DRAWING SHOULD BE NOTIFIED TO THE ARCHITECT - IF IN DOUBT ASK.

B	17.10.24			SCALE BAR ADDED
A	07.01.10	al		Addition of Part North & Part South Elevations
REV	DATE	BY	AMENDMENT	

CLIENT	MRS P. PRATT
PROJECT	THE OLD VICARAGE HOMINGTON ROAD COOMBE BISSETT
DRAWING TITLE	ELEVATIONS OF EXISTING BUILDINGS
SCALE	1:100 @ A1
DATE	DEC 08
AUTHOR	IB
JOB AND DRAWING NUMBER	28028 - 104
REVISION	B

CADFILE	
	39 Silver Street, Warminster, Wiltshire BA12 8PT
t:	+44 (0) 1985 213171
f:	+44 (0) 1985 219890
e:	office@bta-architects.co.uk
w:	www.bta-architects.co.uk