


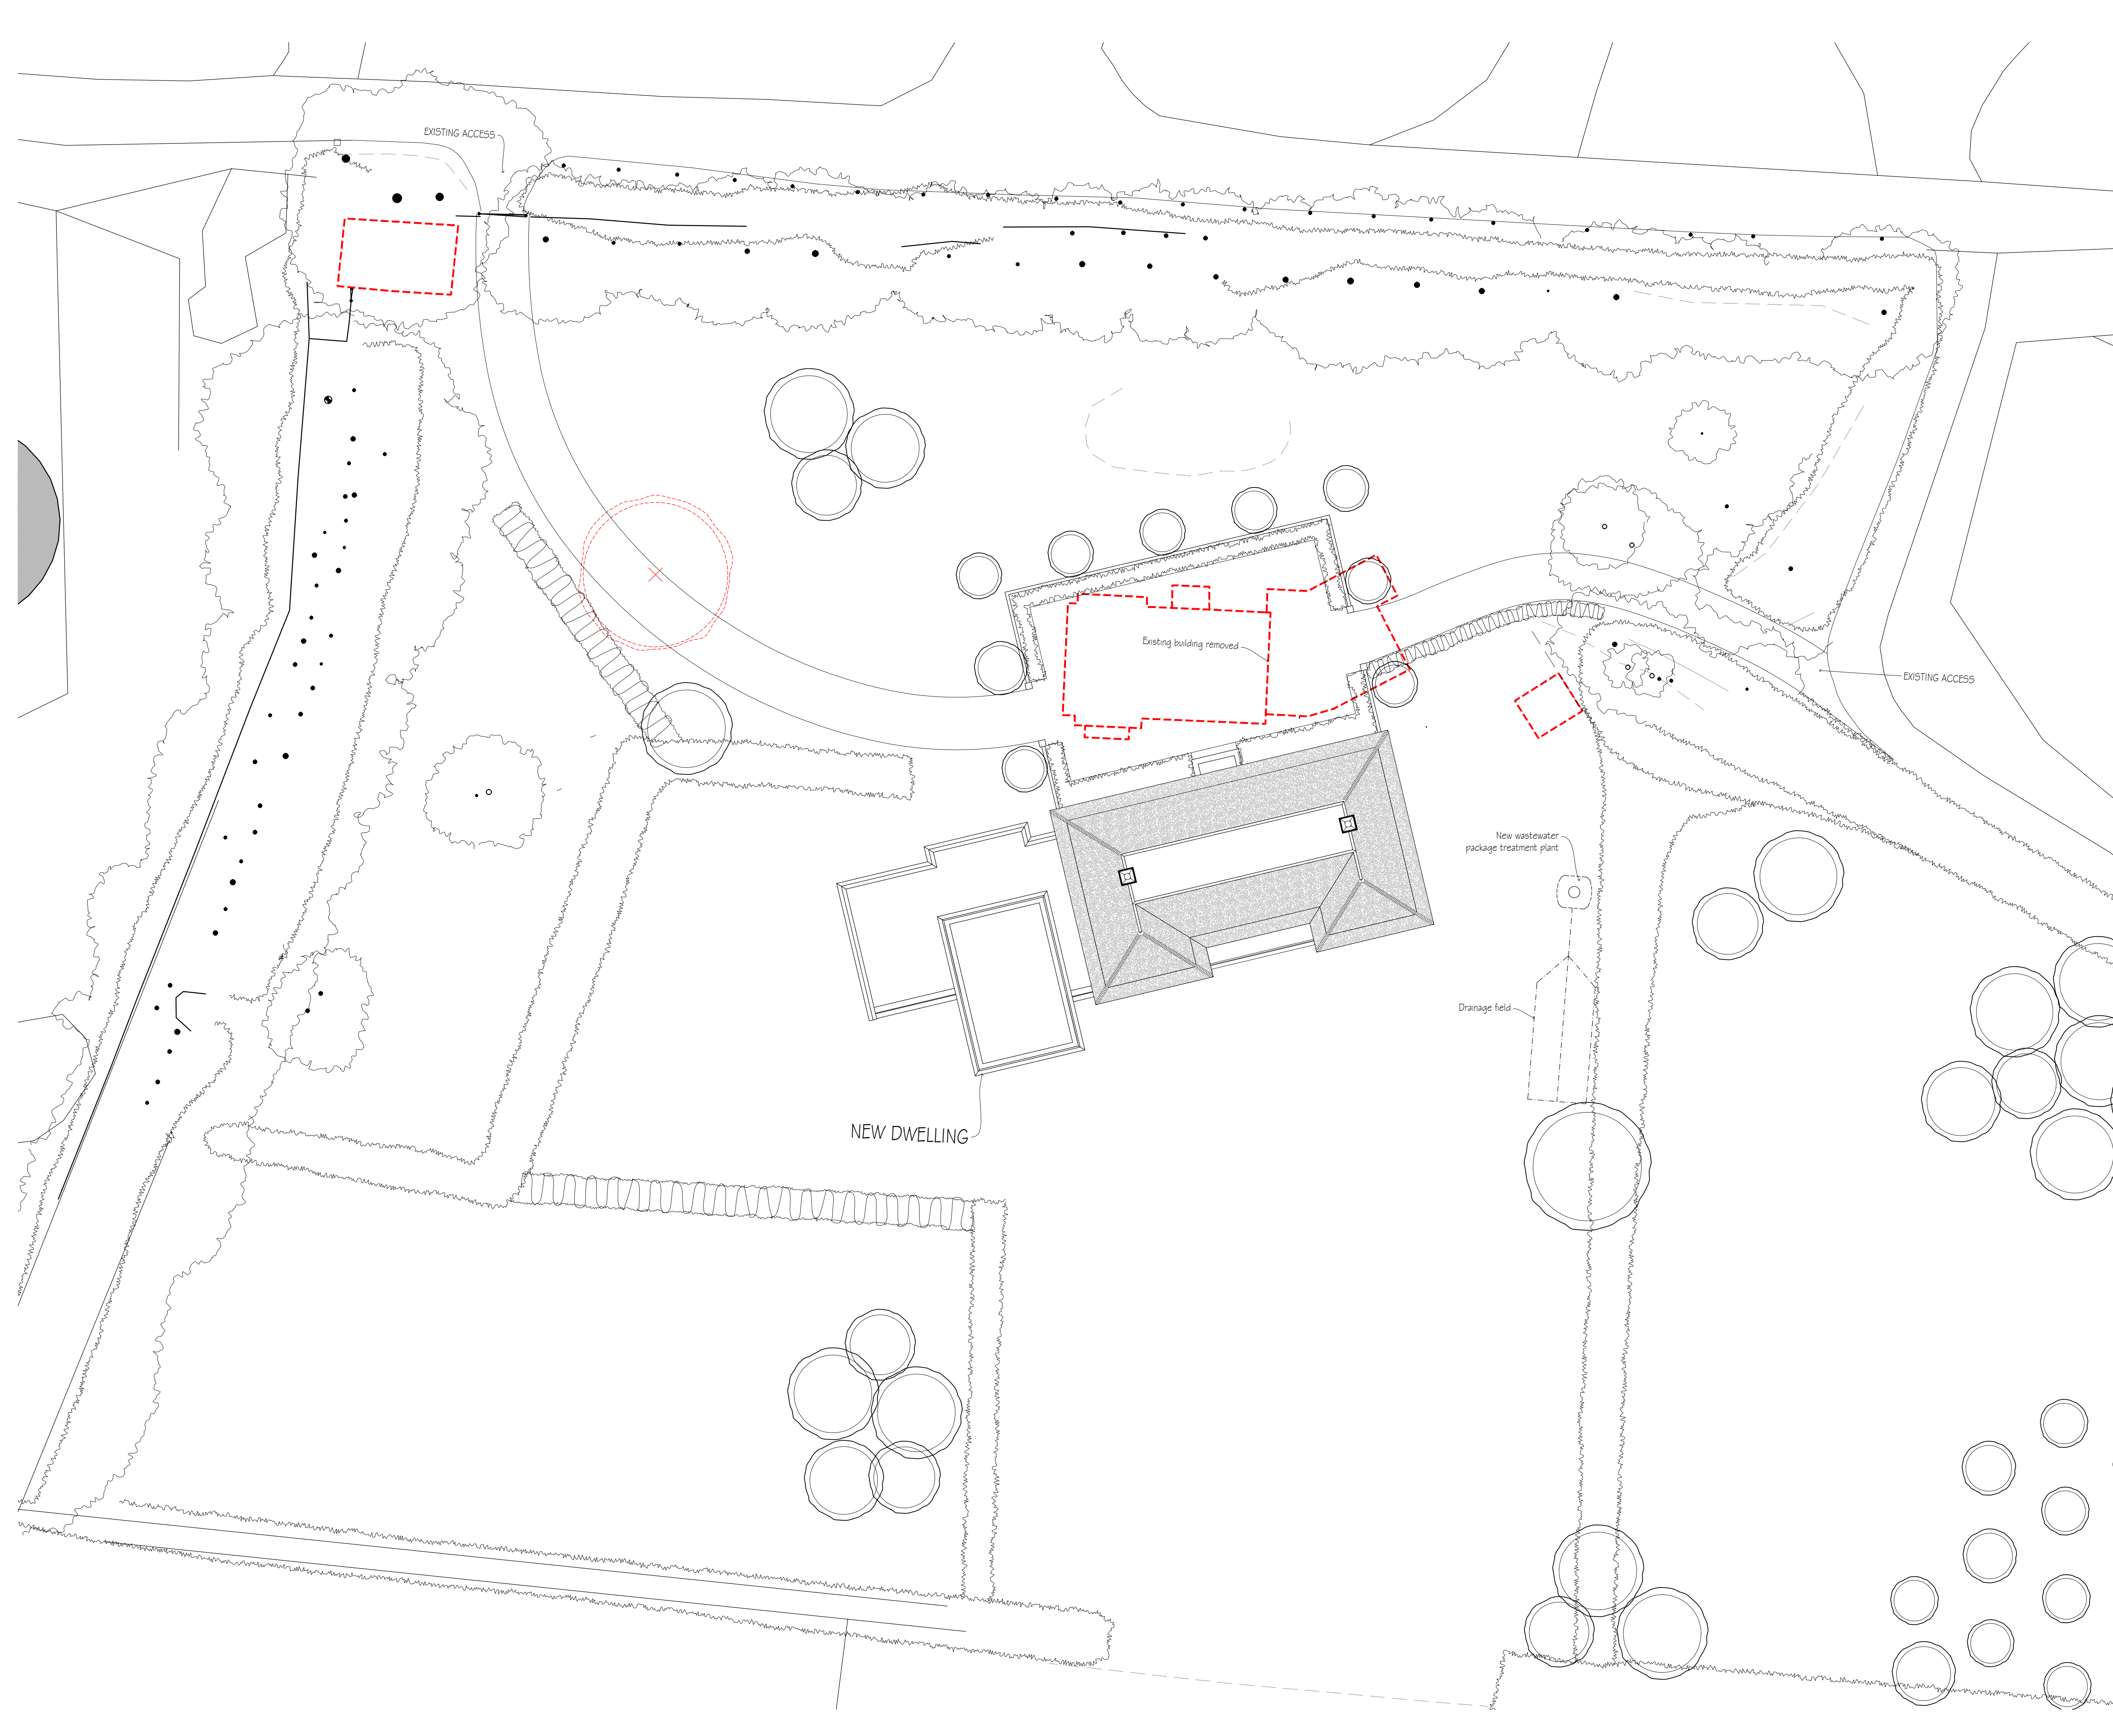

0m5m10m

KEY

New tree

Existing tree

Tree to be removed

New hedgerow

Post and rail fence 1.2m high

revisions	initial	date
-----------	---------	------

Contractors, Sub Contractors and Suppliers are to check all relevant dimensions and levels of site and buildings before commencing any shop drawings or building work.

This drawing is copyright and may not be reproduced in any part of form without the written consent of Fowler Architecture and Planning

project

HIGHLANDS FARM
Collingbourne Ducis

drawing

Proposed Site Plan

scale
1:200 @A1

drawn by
DC


date
Mar'2025

240203-100

B

drawing no

rev

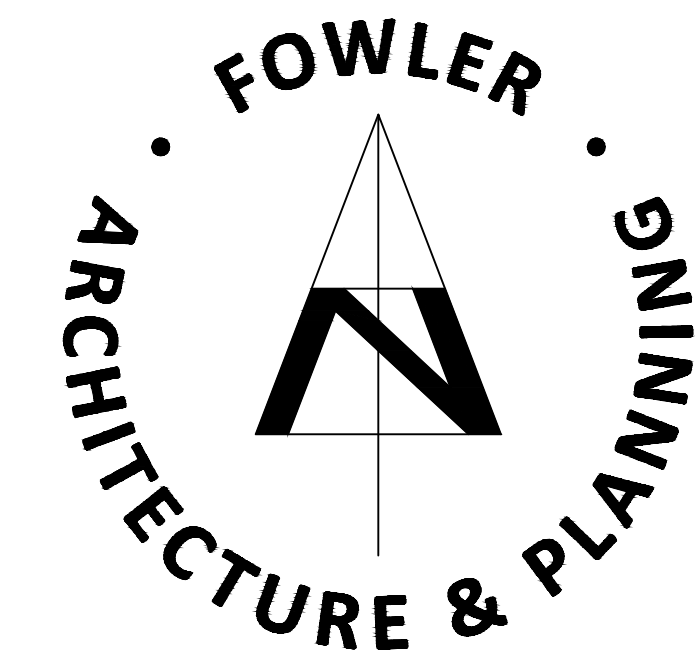

39 High Street
Pewsey
Wiltshire
SN9 5AF

tel (01672) 569444
fax (01672) 569488
enquiries@faap.co.uk