
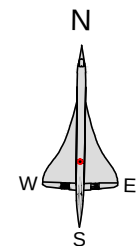


© All rights reserved
This is a CAD drawing and should not be altered manually.
Do not scale from this drawing, work to figured dimensions.
Any discrepancies should be reported immediately.
This drawing is to be read in conjunction with all other relevant documentation.
All dimensions to be checked on site.

Revisions		
Iss.	Description	Date
A	SECOND FIELD ACCESS GATE REMOVED	12.08.25

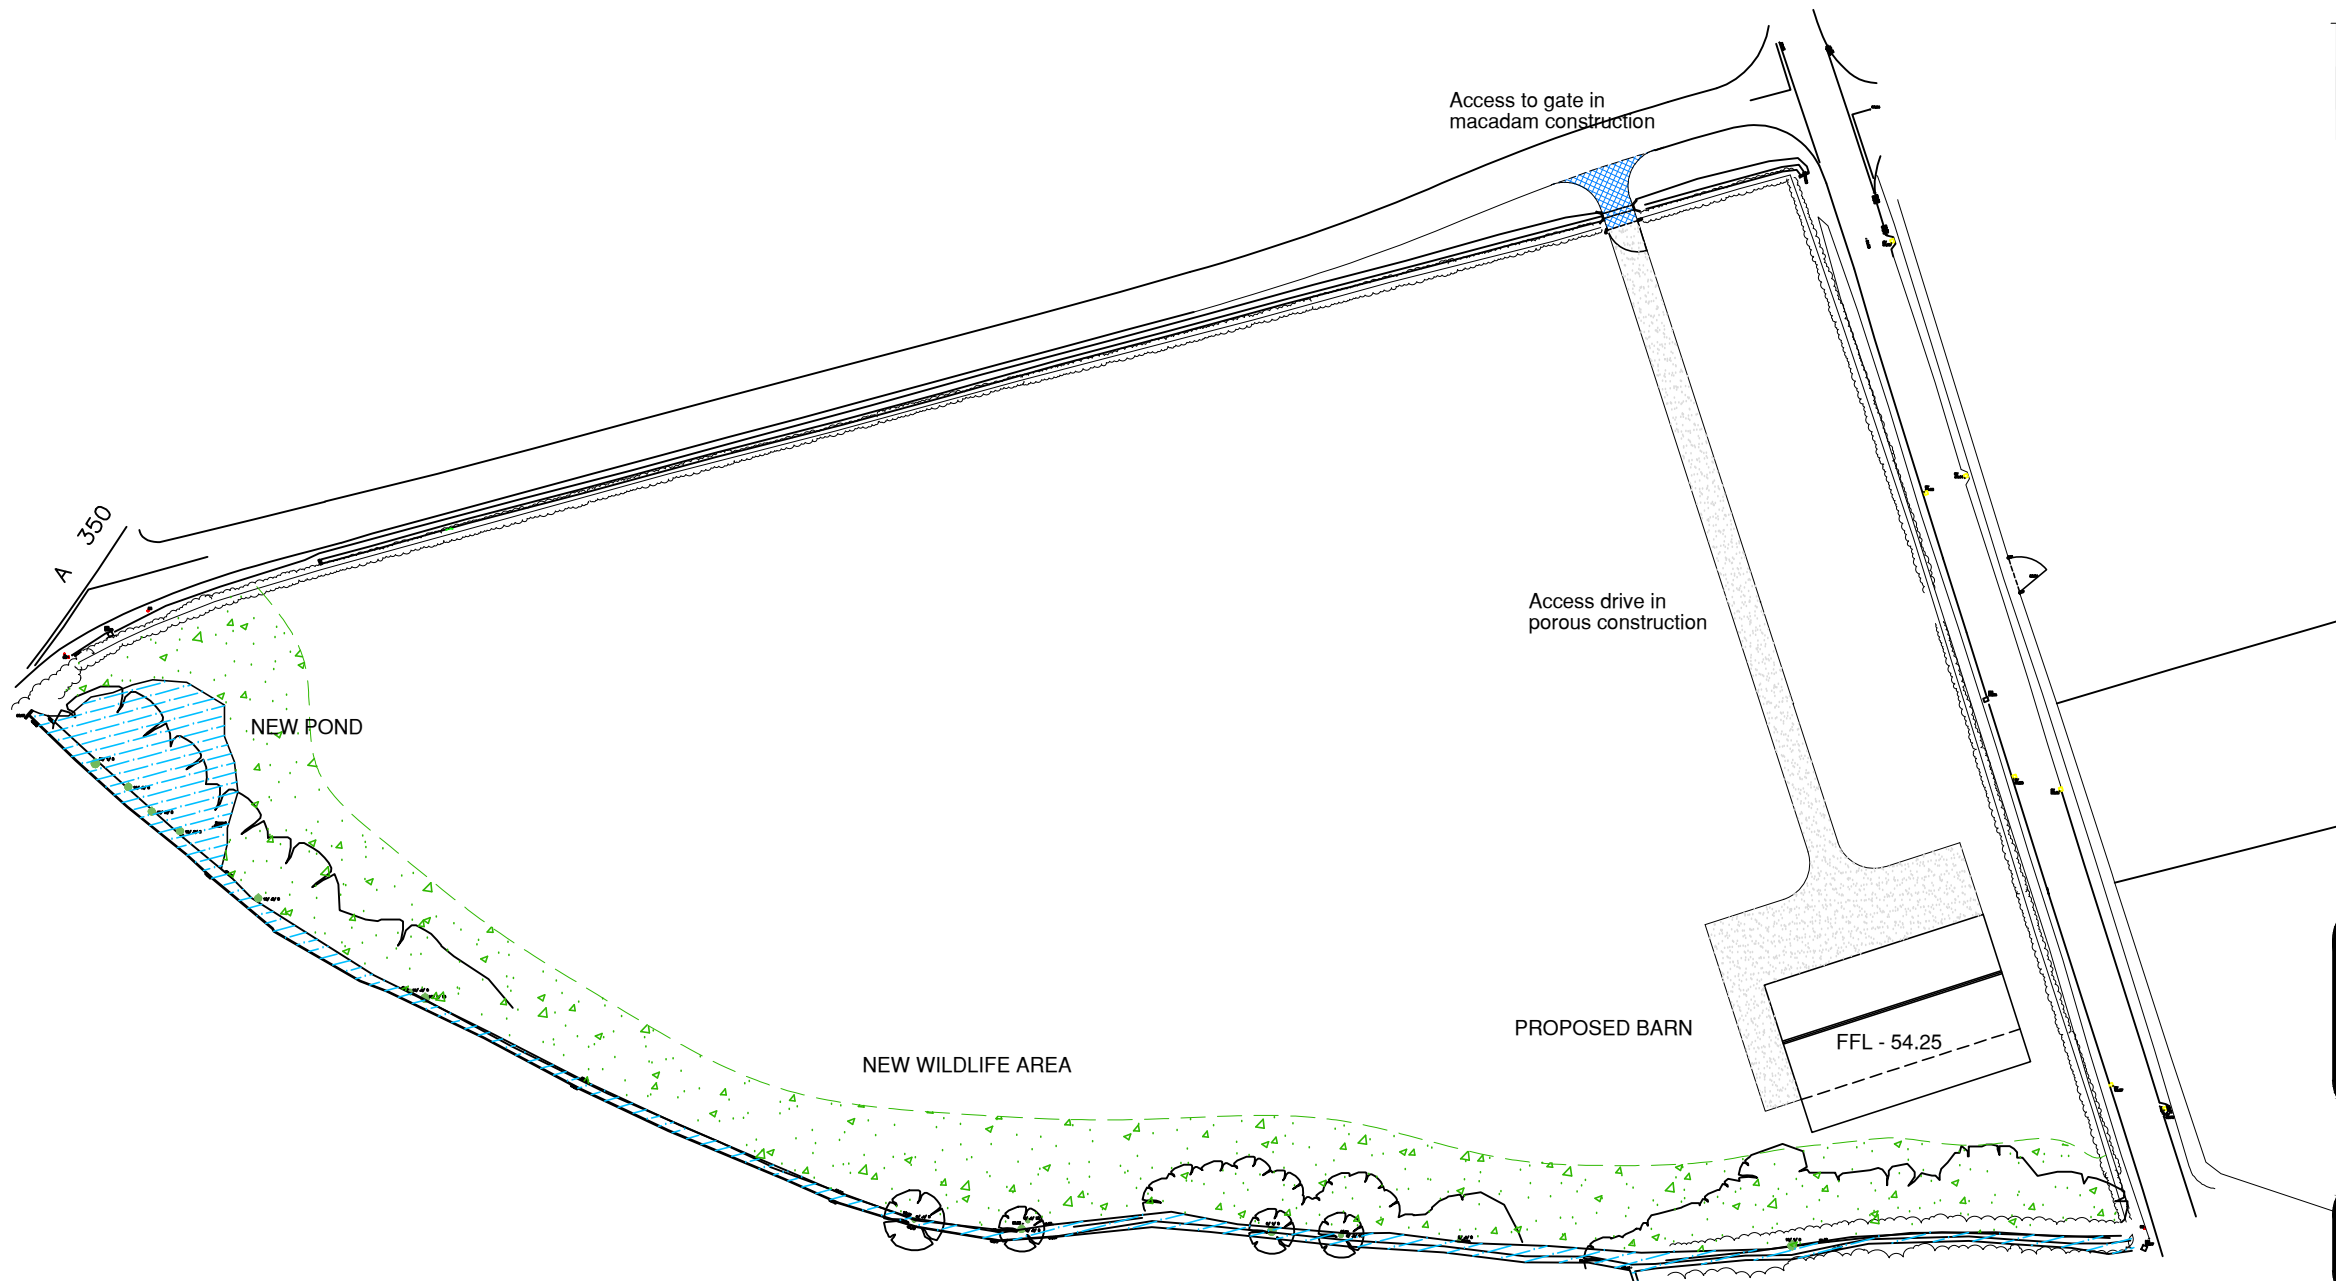

HODGES ASSOCIATES
CHARTERED ARCHITECTS

The Studio
13 Dark Lane North
Steeple Ashton
Trowbridge, Wiltshire
BA14 6EY

Tel: +44 (0)1380 871072
Fax: +44 (0)1380 871759
Email: office@hodgesassociates.co.uk
Website: www.hodgesassociates.co.uk

Client:
MR & MRS S NOAD

Project:
PROPOSED BARN
COLD HARBOUR
STEEPLE ASHTON
TROWBRIDGE
WILTSHIRE
BA14 6EA

Drawing Title
PROPOSED SITE PLAN

Drawn by BH	Date 10.06.2025
Checked by rbh	Scale 1:1000 at A3

Drg. No. 2504-03	Rev. A	Paper Size. A3
----------------------------	------------------	--------------------------