


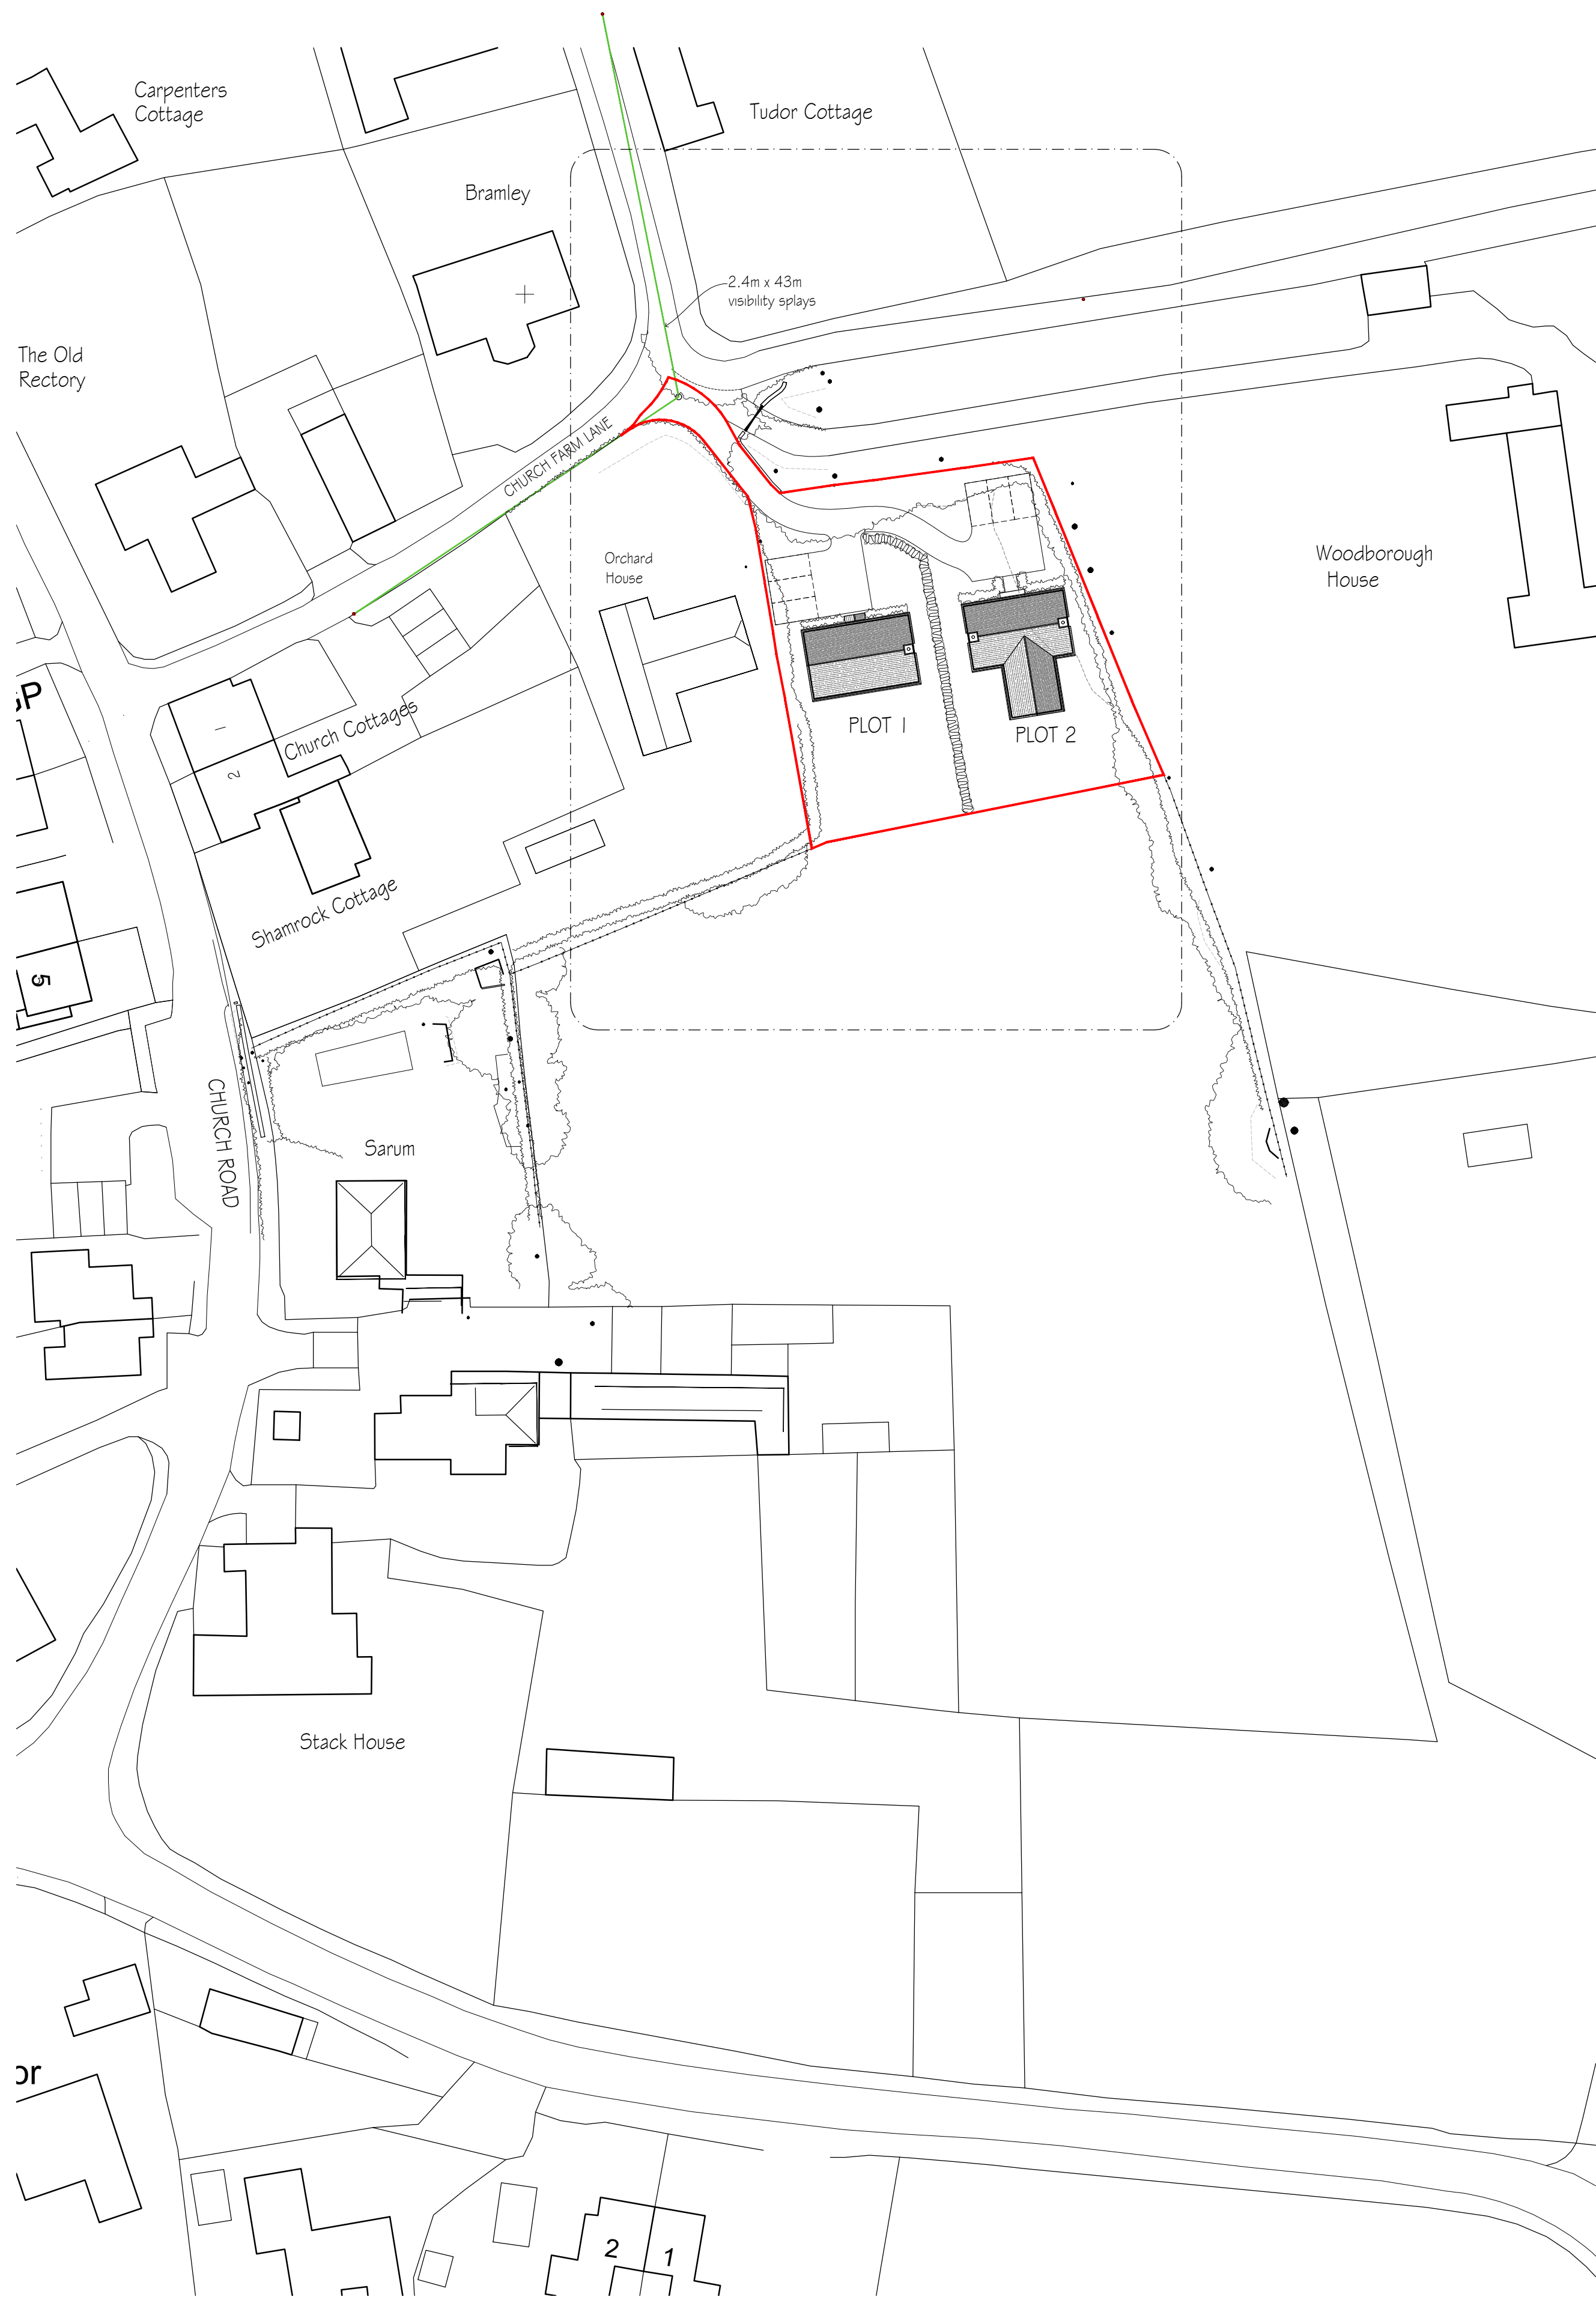


BLOCK PLAN

1:500




Ordnance Survey, (c) Crown Copyright 2024. All rights reserved. Licence number 100022432

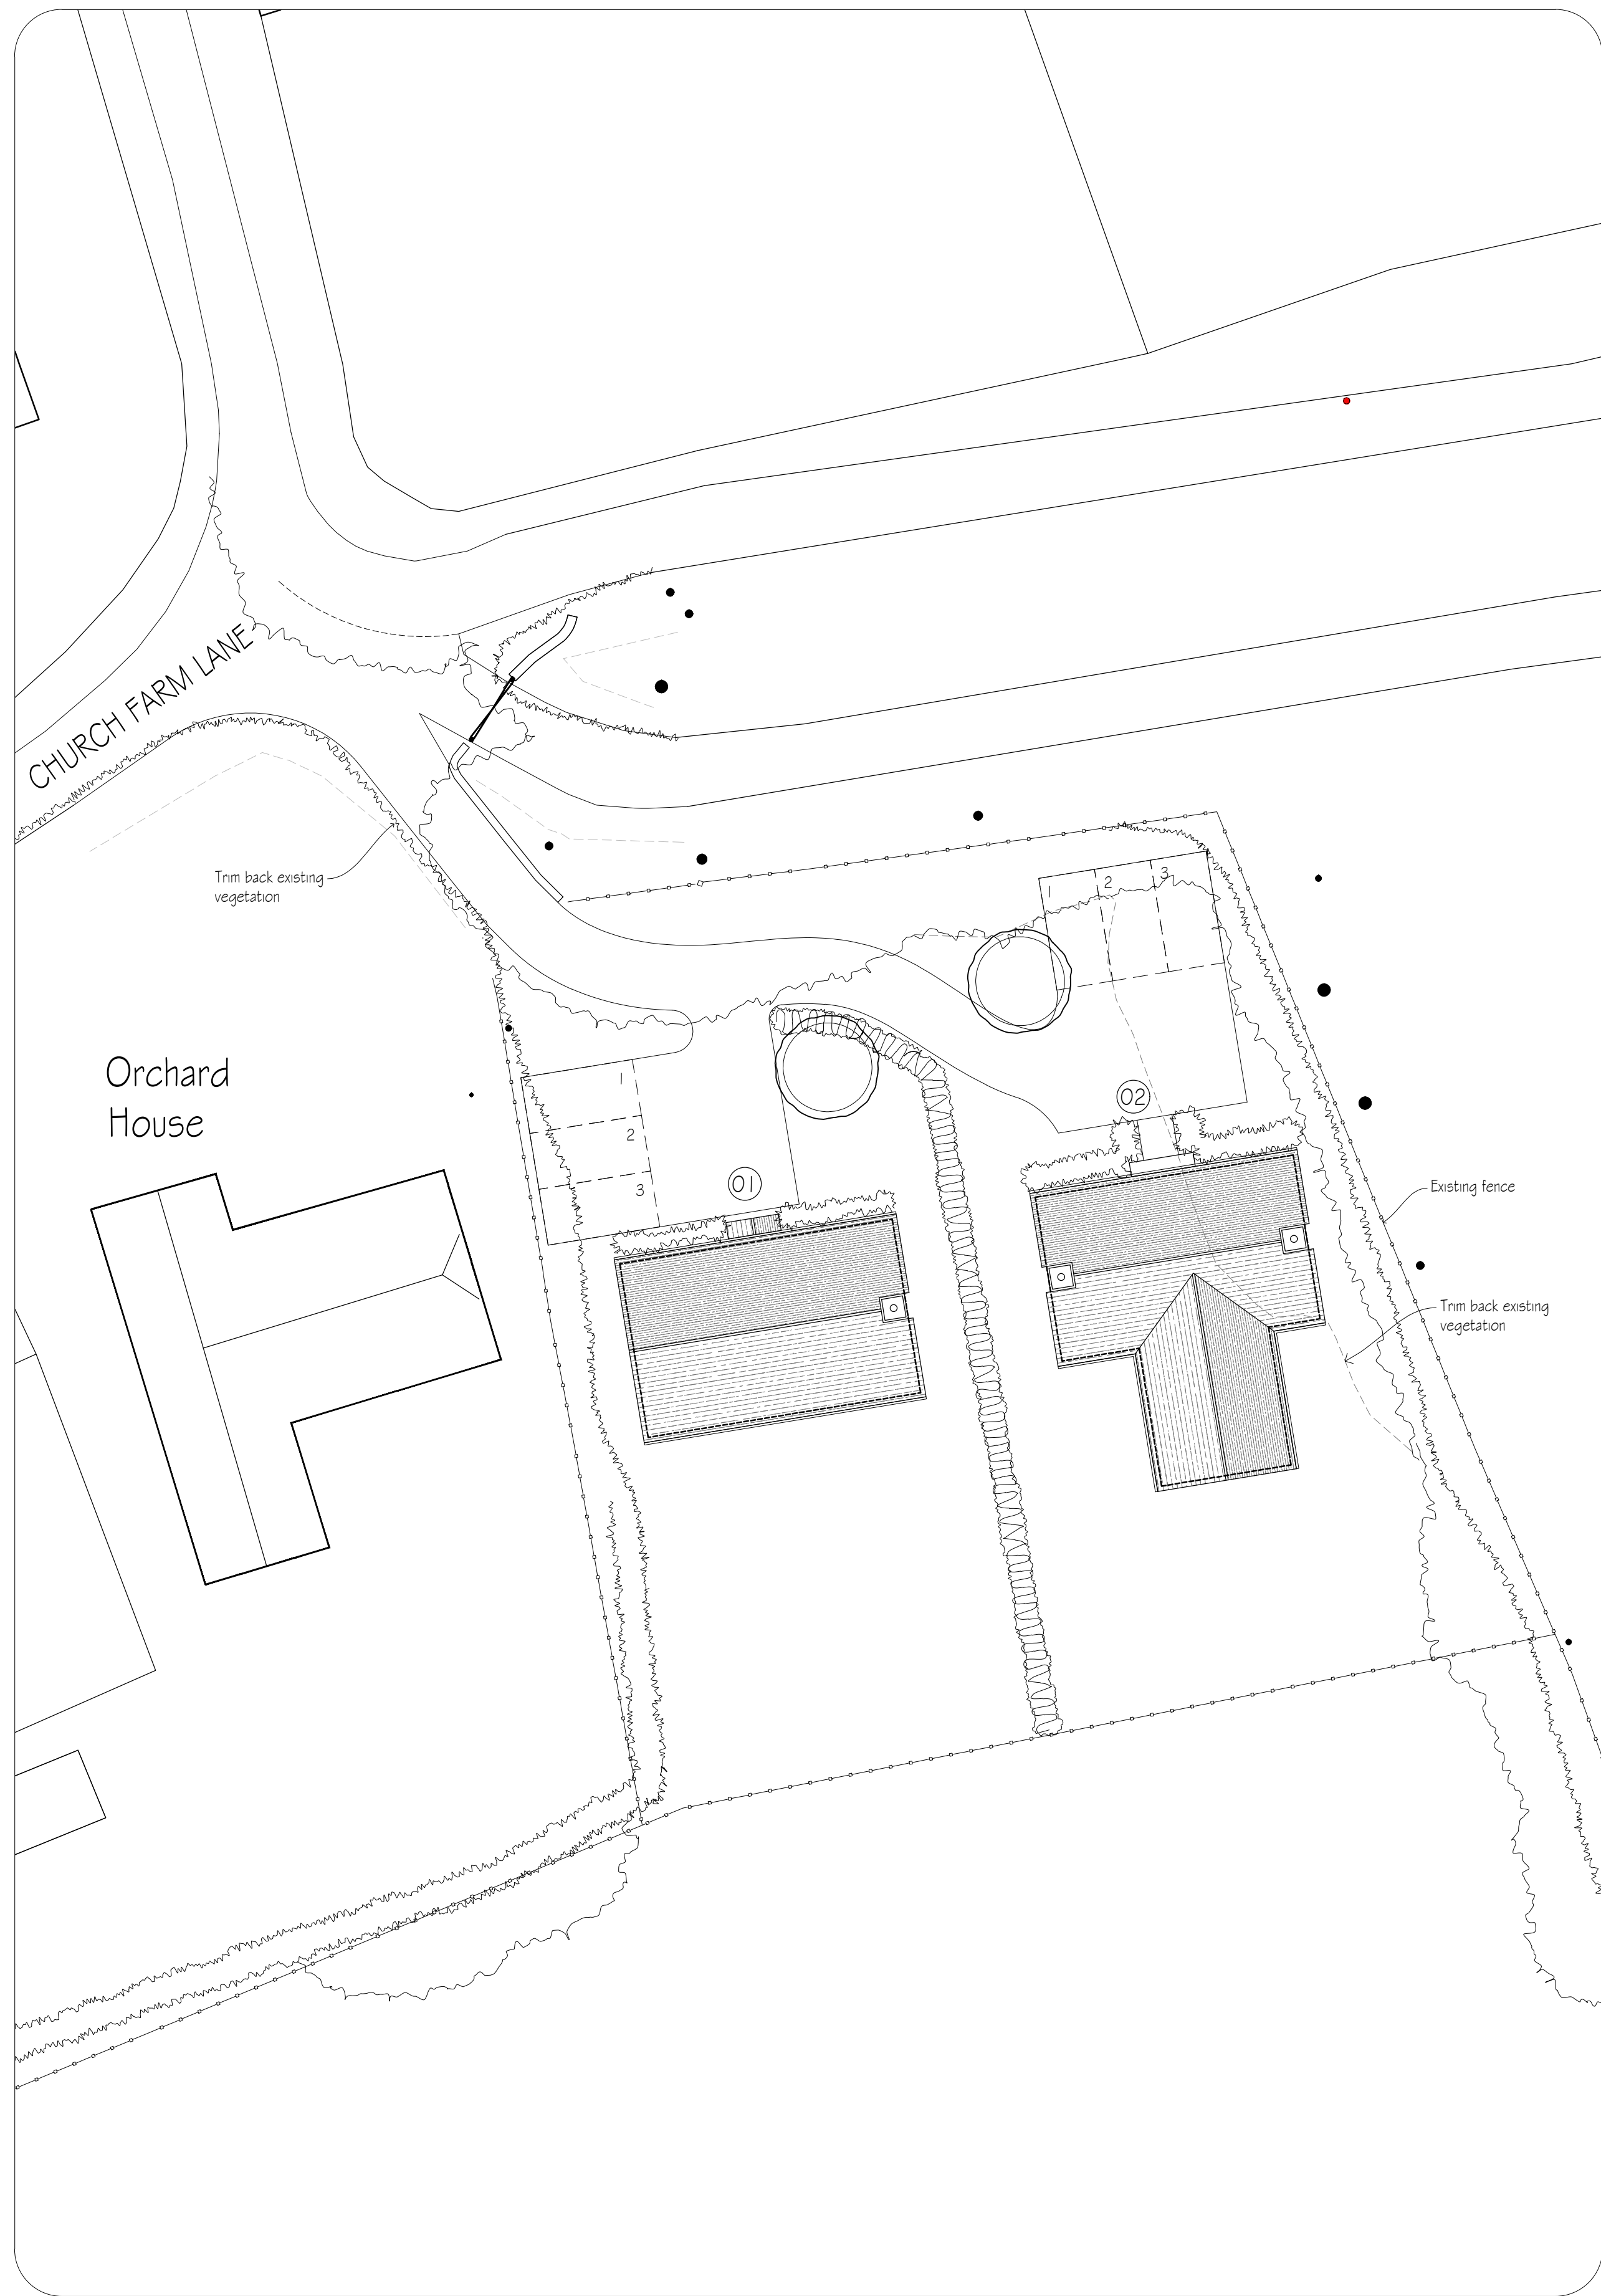

SITE PLAN

1:200

 

revisions	initial	date
-----------	---------	------

Contractors, Sub Contractors and Suppliers are to check all relevant dimensions and levels of site and buildings before commencing any shop drawings or building work.

This drawing is copyright and may not be reproduced in any part of form without the written consent of Fowler Architecture and Planning

project
LAND at WOODBOROUGH
Woodborough

drawing
**Block Plan and
Site Plan**

scale
1: 200/500@A1


drawn by
DC

date
March 2025

241024-25

drawing no

rev

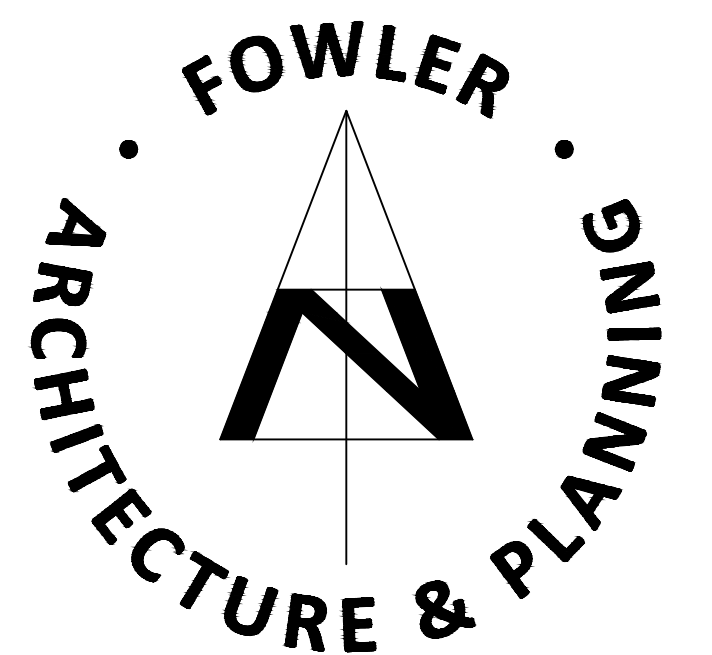

39 High Street
Pewsey
Wiltshire
SN9 5AF

tel (01672) 569444
fax (01672) 569488
enquiries@faap.co.uk