



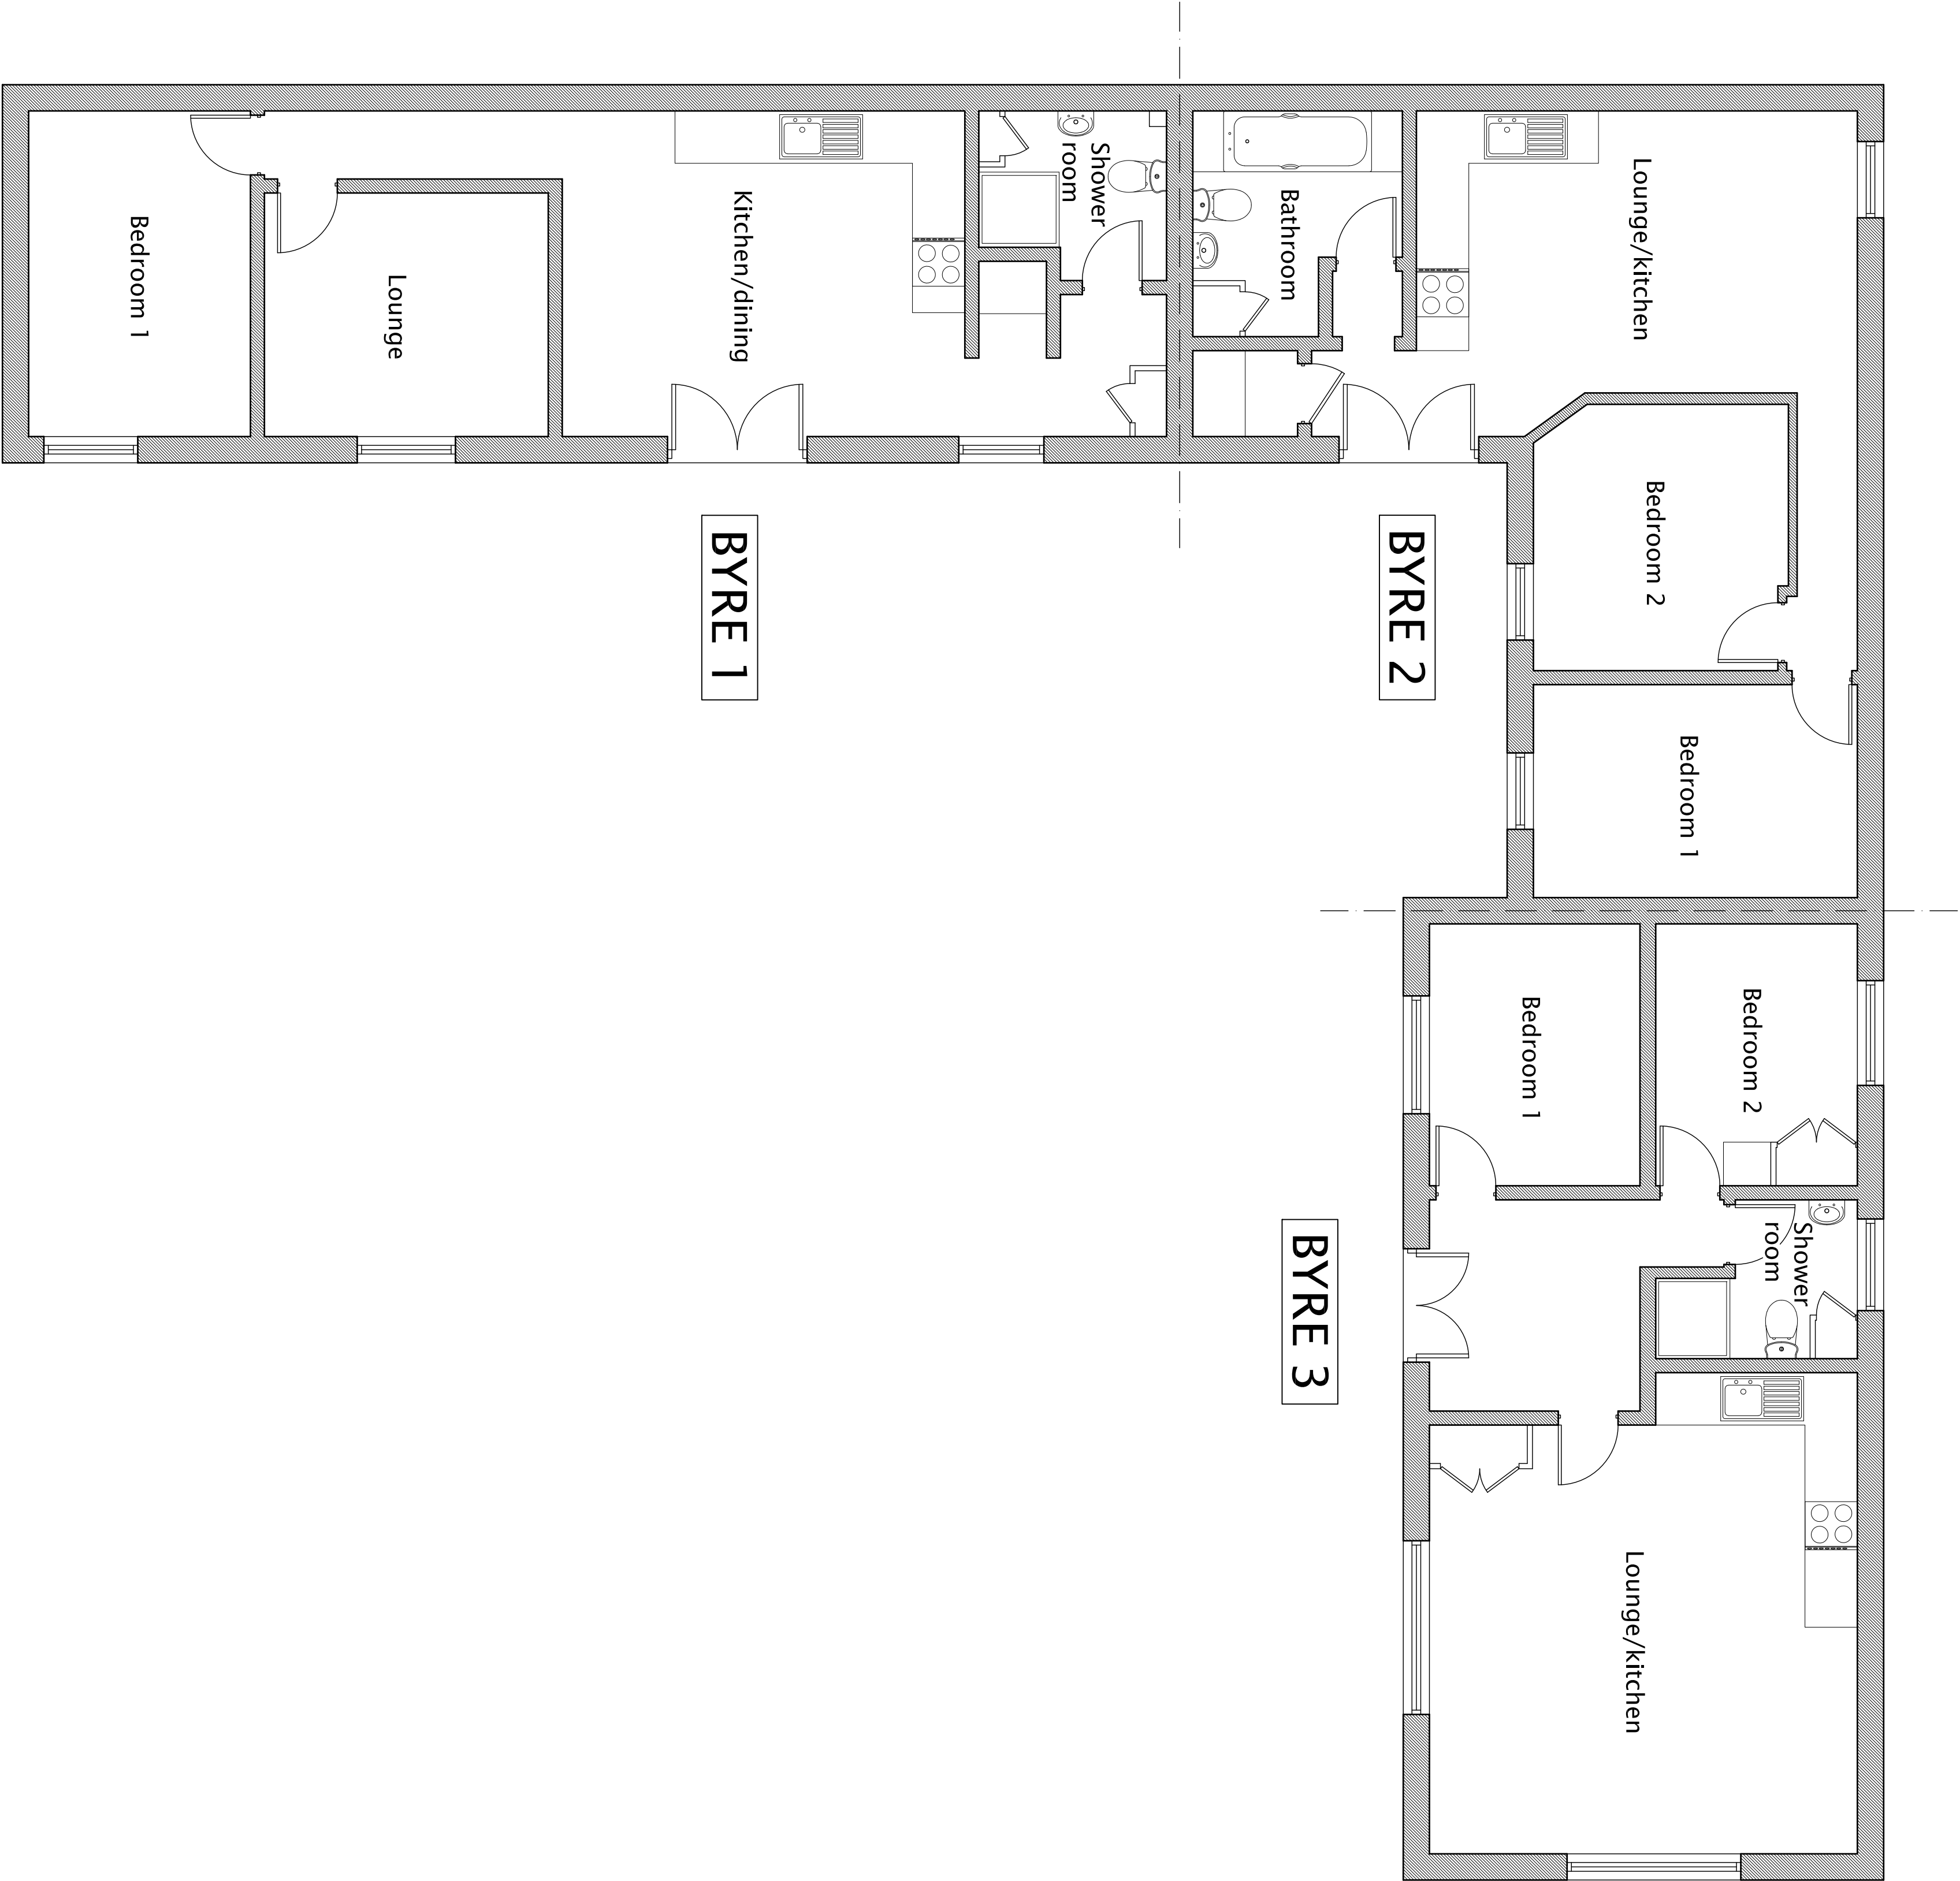

Ground floor
@ scale 1:50

 

design@rkey.tech

DRAWING NUMBER
24 - 1035/001

SCALE
1:50 @ A1

DRAWN BY
R.SMITH

DATE
SEPT 2024

PROJECT
Units 1-3 The Byres, Westbrook Farm, 84 Westbrook,
Bromham, Chippenham, SN15 2EE.

DRAWING TITLE
EXISTING FLOOR PLANS