


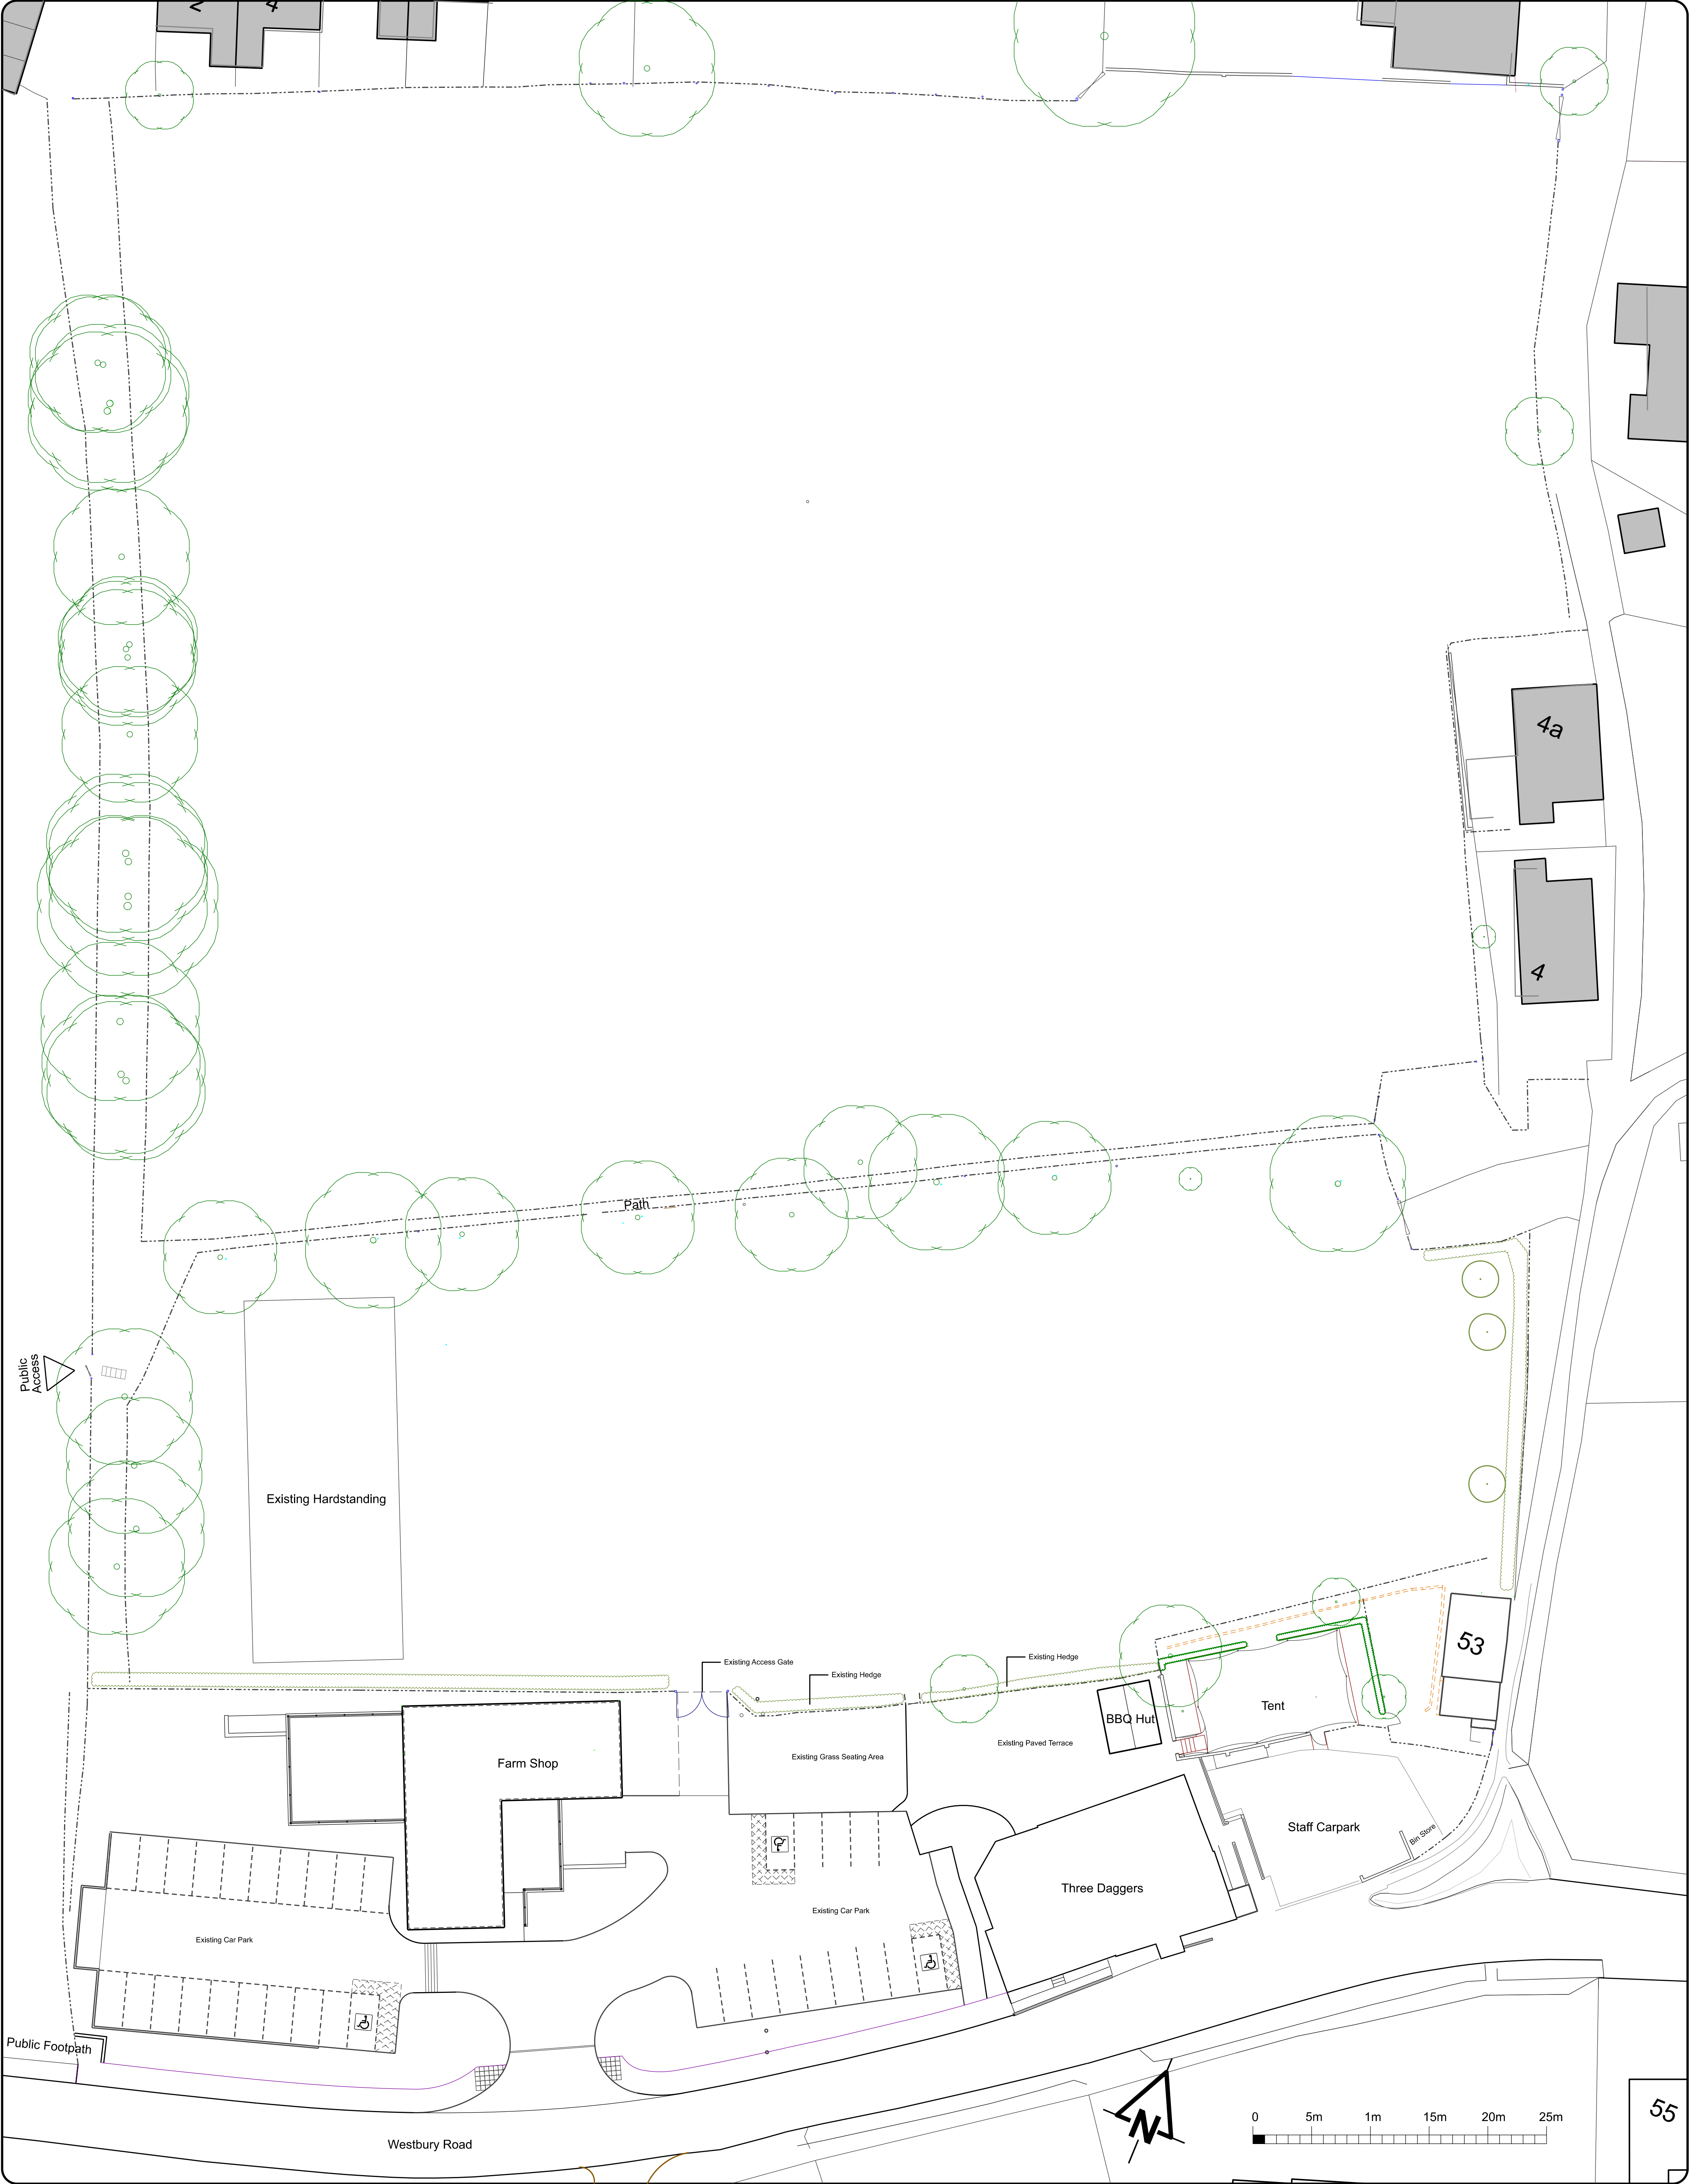

NOTES	

REVISIONS	
rev	date

CLIENT	Three Daggers Operating Ltd
PROJECT	Three Daggers, Westbury Rd, Edington, Wilts.
DRAWING	Existing Site Plan

The Old Ride	ASHLEY DESIGN
Bath Road	
Bradford on Avon	
Wiltshire	
Tel 01225 865220	
Fax 01225 866086	

SCALE	1:250
DATE	March 2025
DRAWN	MAS
CHECKED	
DRAWING NUMBER	2476-25-07

REVISIONS	
All rights described in Chapter IV of the Copyright, Designs and Patents Act 1988 has been generally asserted. © 2011 Ashley Design Associates. Contractors must check all dimensions on site. Only figured dimensions are to be worked from. Discrepancies are to be reported immediately before proceeding.	