



South East Elevation




South West Elevation




North East Elevation



North West Elevation

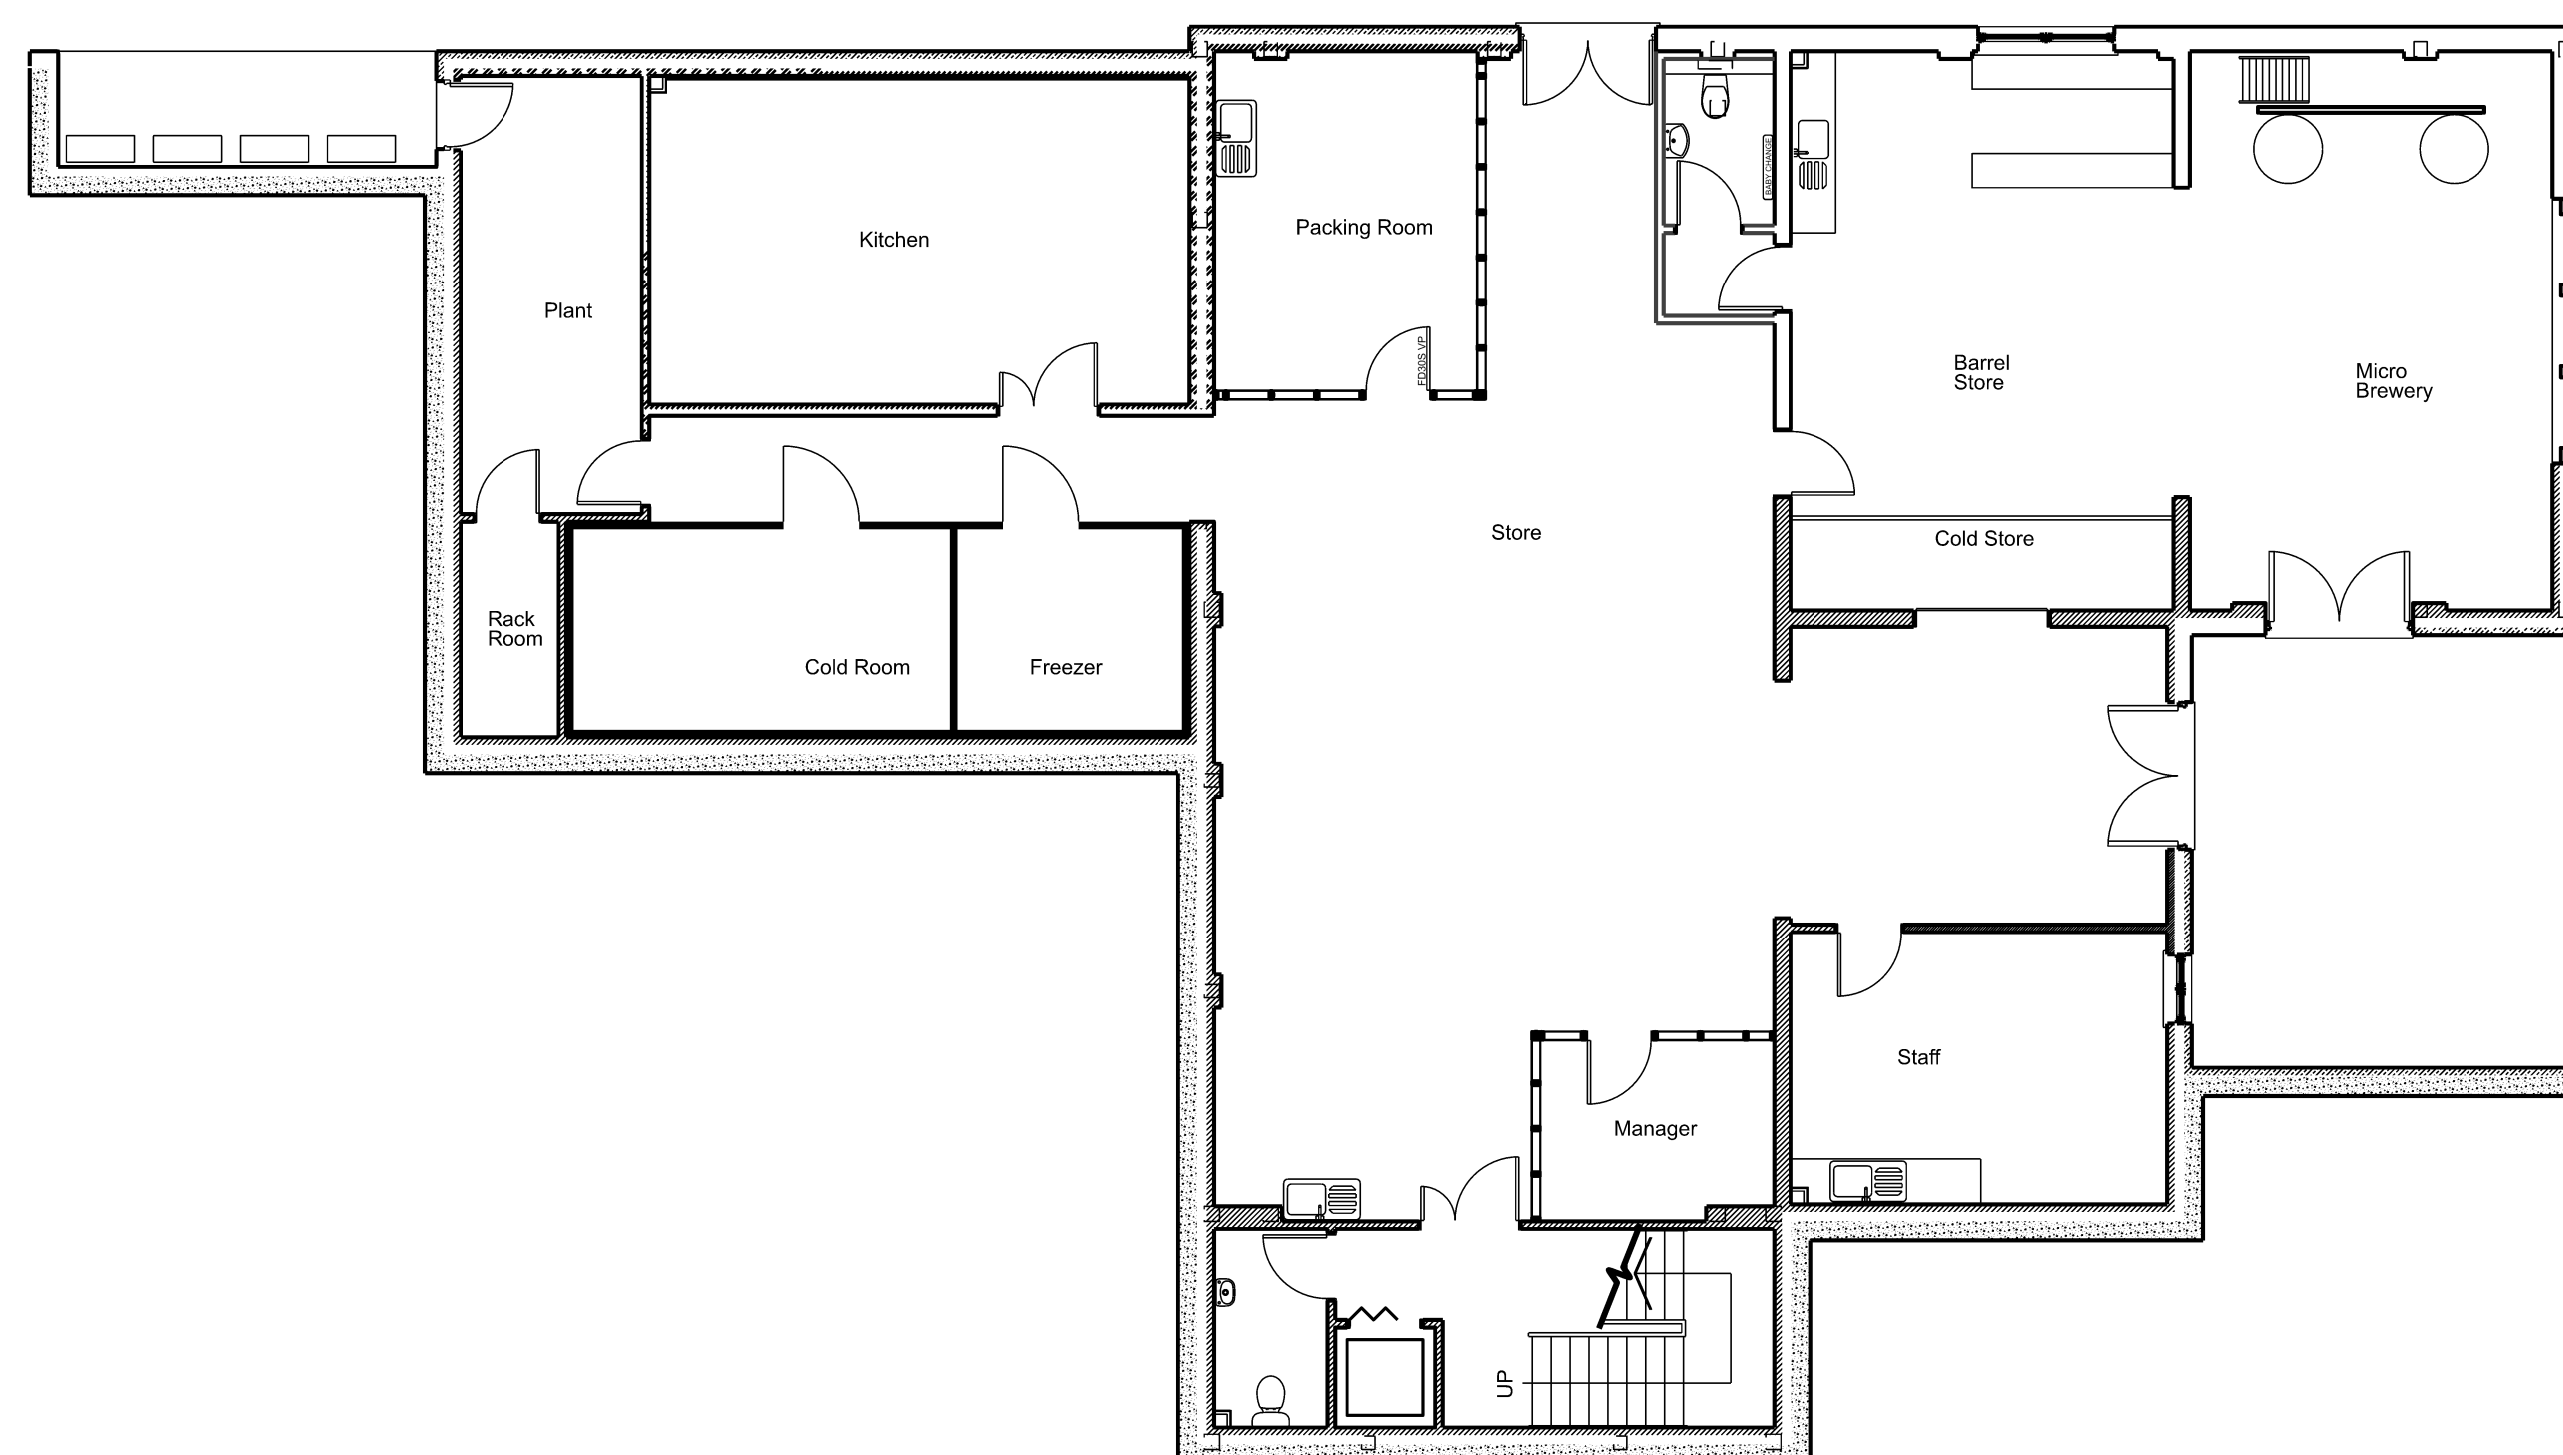

Lower Ground Floor Plan as Existing

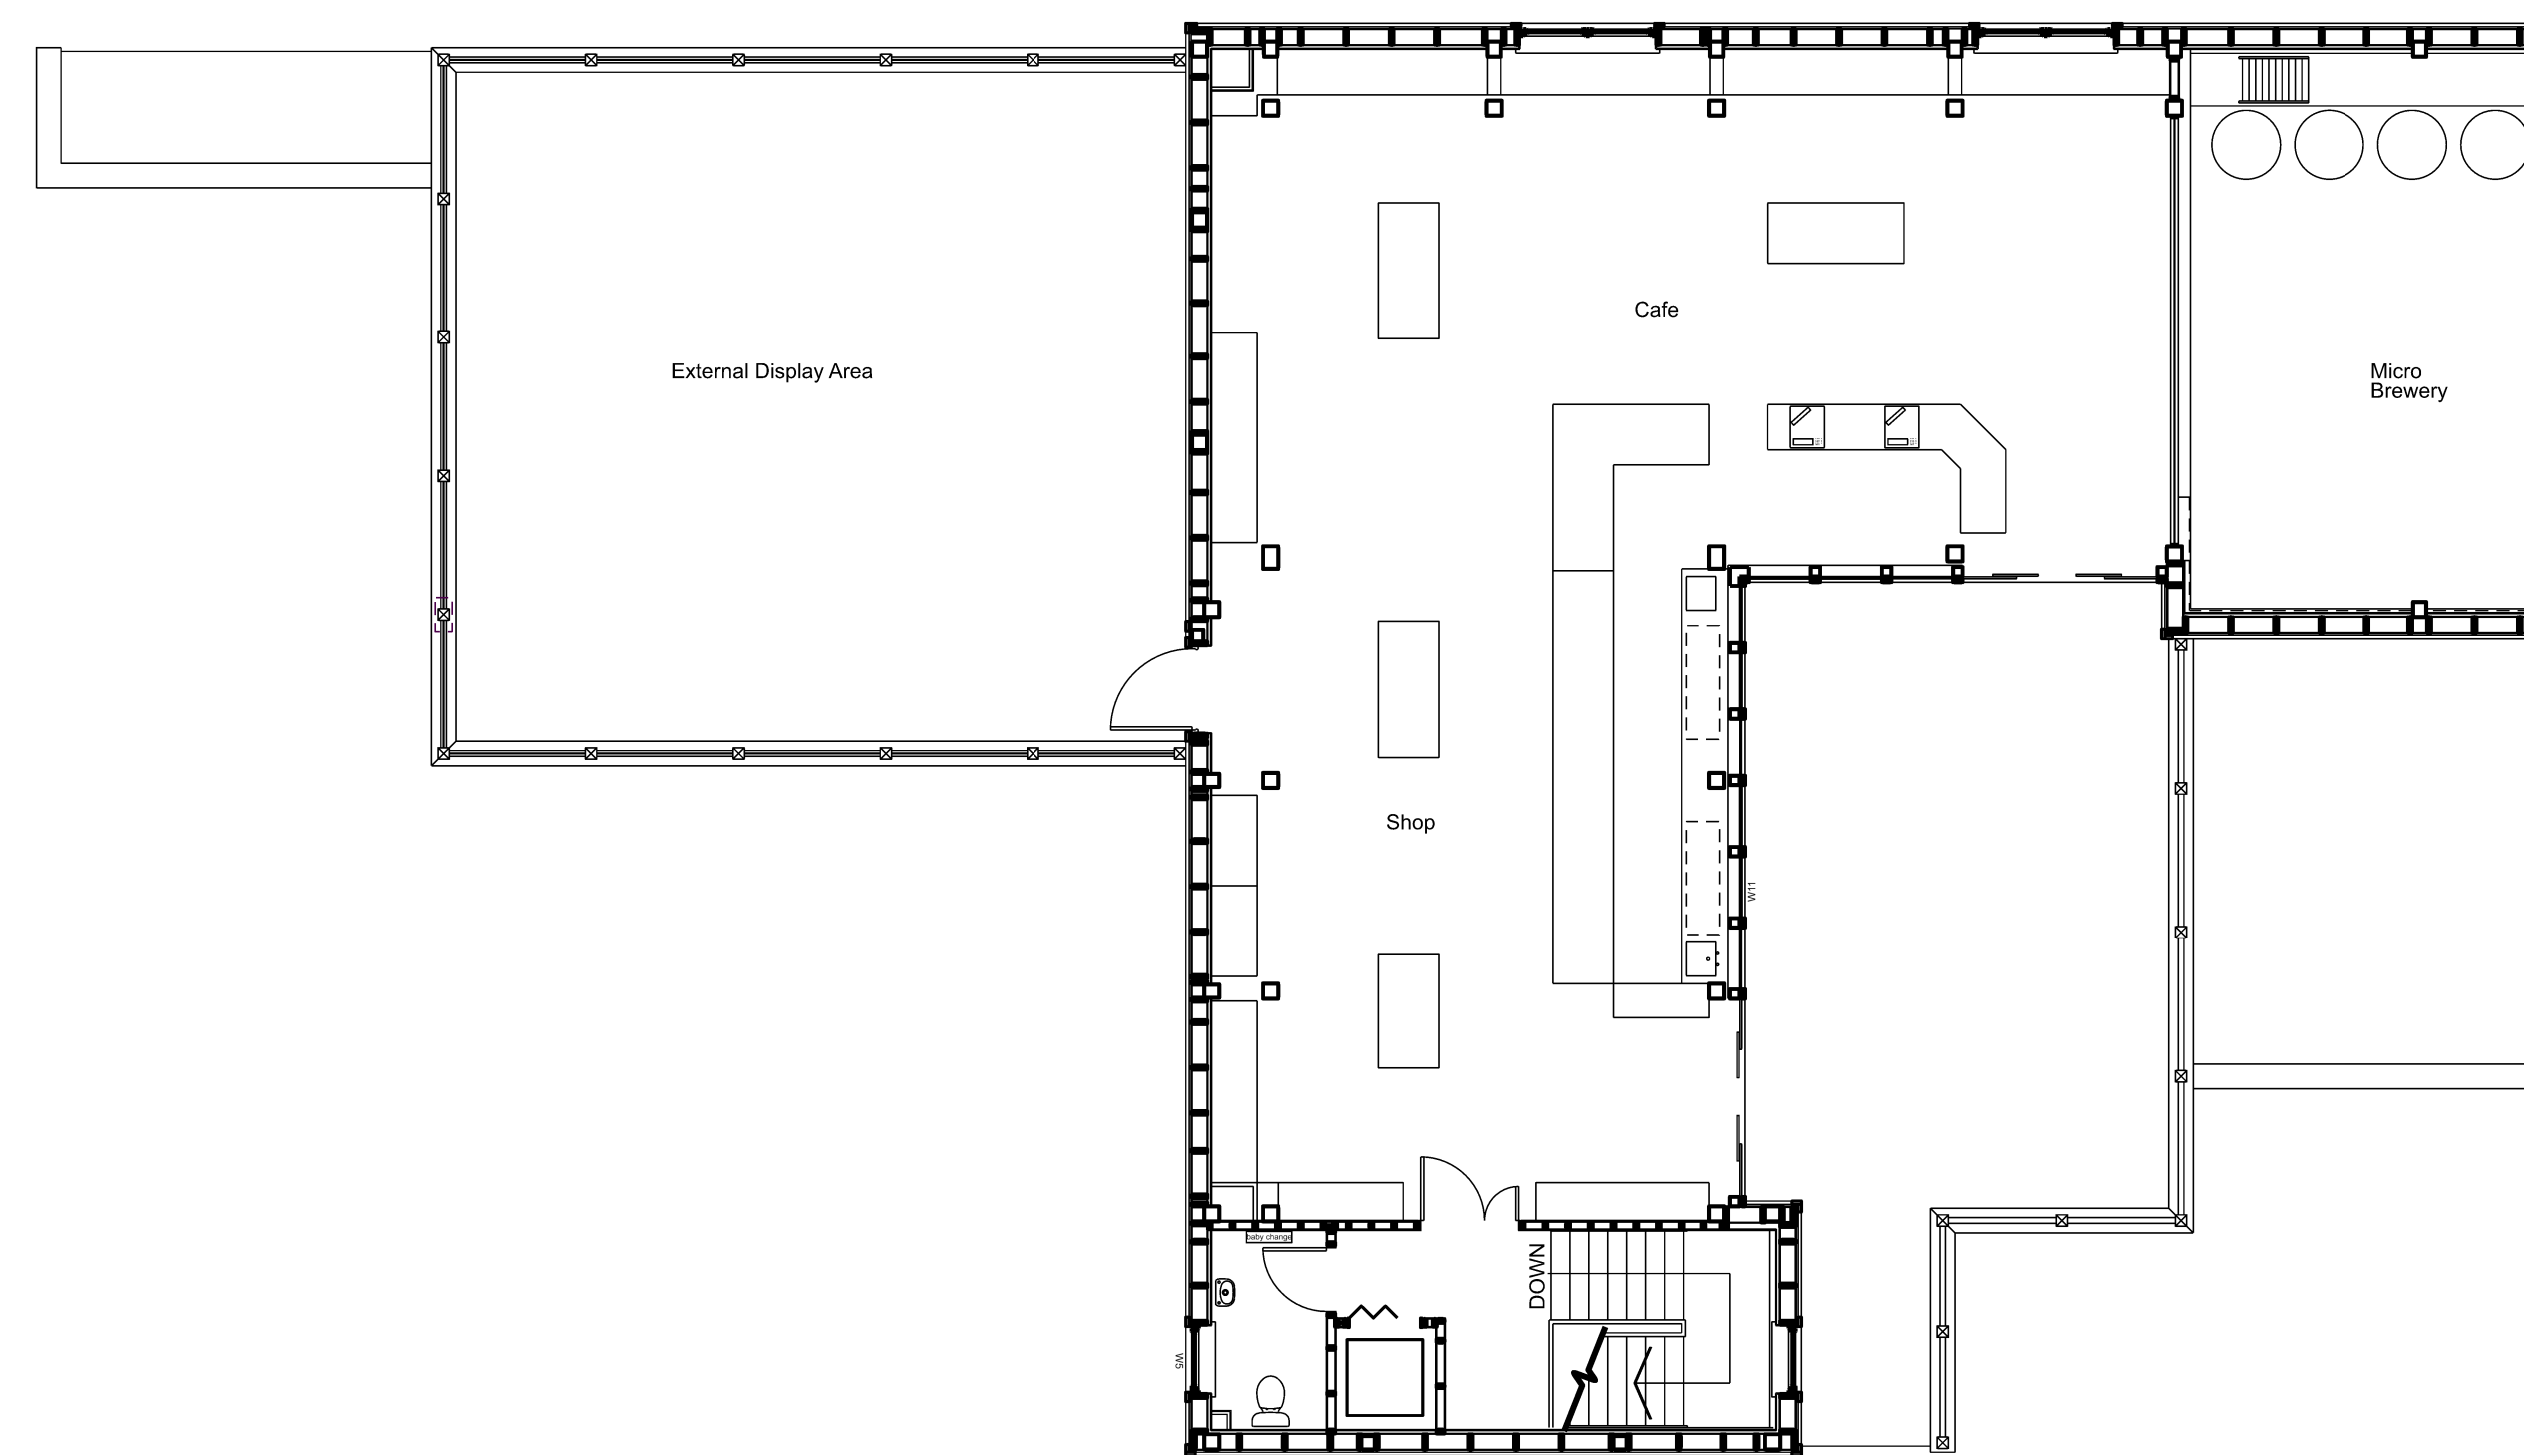

Ground Floor Plan as Existing

NOTES

```
$FILES$
$PENTBL$
$DATES$
```

REVISIONS

rev	date	

CLIENT

Three Daggers
Operating Ltd

PROJECT

Farm Shop Cafe
Three Daggers
Westbury Road
Edington
Wiltshire

DRAWING

Farm Shop As Existing

The Old Ride
Bath Road
Bradford on Avon
Wiltshire
Tel 01225 865220
Fax 01225 866086

ASHLEY
DESIGN



SCALE 1:100 @ A1
DATE March 2025
DRAWN MAS
CHECKED

DRAWING NUMBER

2476-25-03

REVISIONS

[illegible]

All rights described in Chapter IV of the Copyright, Design and Patents Act 1988 has been generally asserted. © 2011 Ashley Design Associates Contractors must check all dimensions on site. Only figured dimensions are to be worked from. Discrepancies are to be reported immediately before proceeding.