



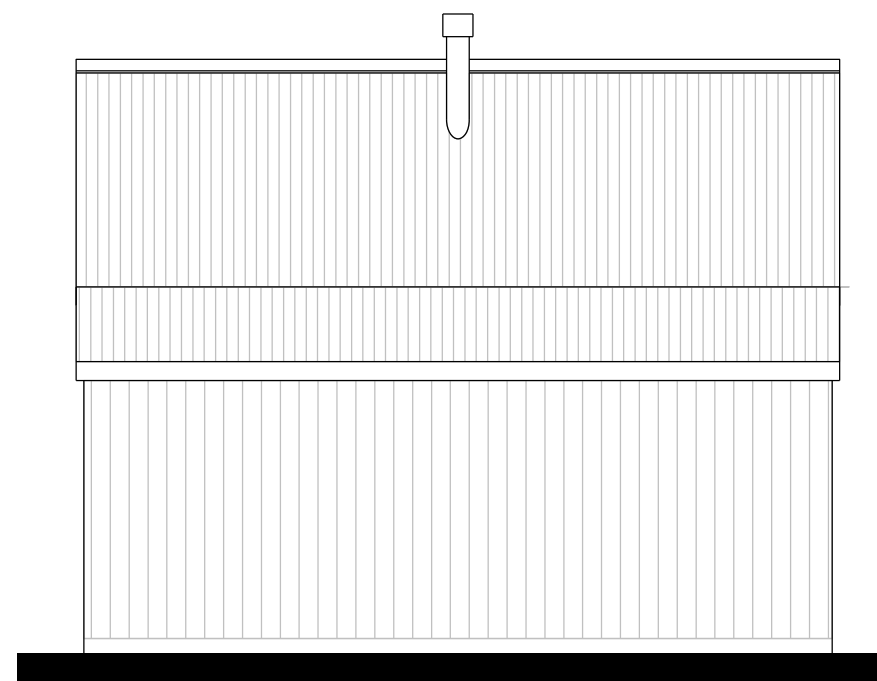

East Elevation



North Elevation

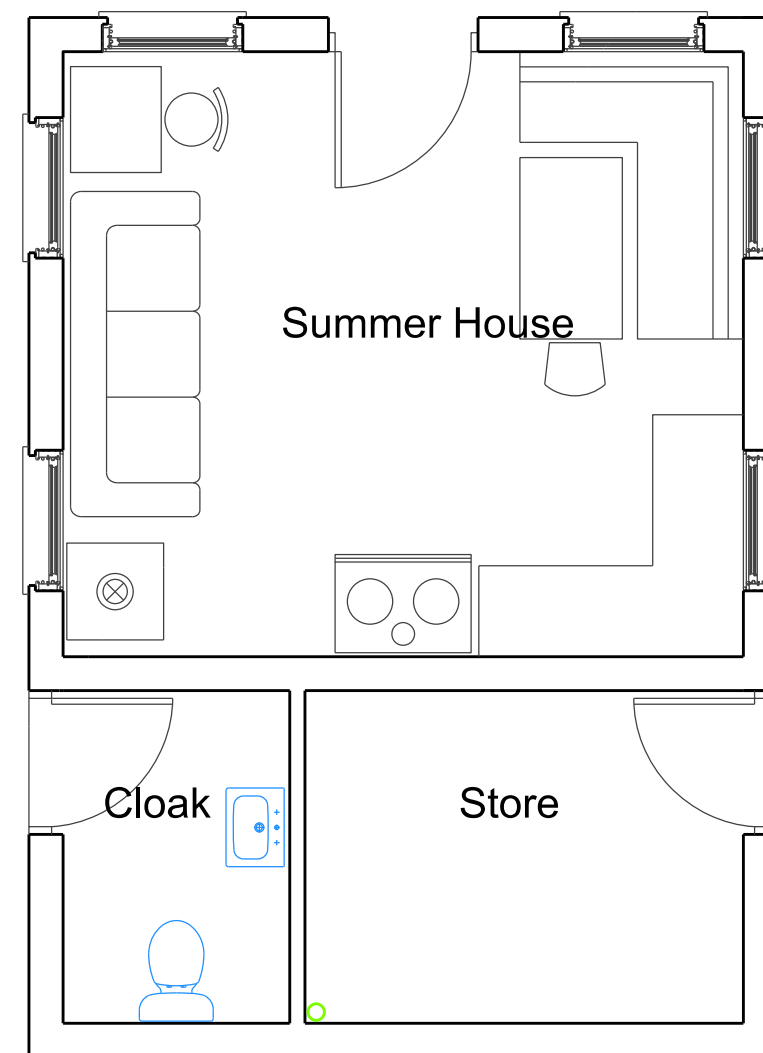


South Elevation



West Elevation

Timber Boarding

 

The Old Ride
Bath Road
Bradford on Avon
Wiltshire
Tel 01225 865220
Fax 01225 866086



CLIENT Hillside Cottage Ltd
PROJECT Hillside, 45 Westbury Rd, Edington.
DRAWING TITLE Trail Head Summer House
SCALE 1:50
DRAWN MAS
DATE Sept 2016

DRAWING NUMBER
2540-19
REVISIONS
A

All rights described in Chapter IV of the Copyright, Designs and Patents Act 1988 has been generally asserted © 2011 Ashley Design Associates. Contractors must check all dimensions on site. Only figured dimensions are to be worked from.