




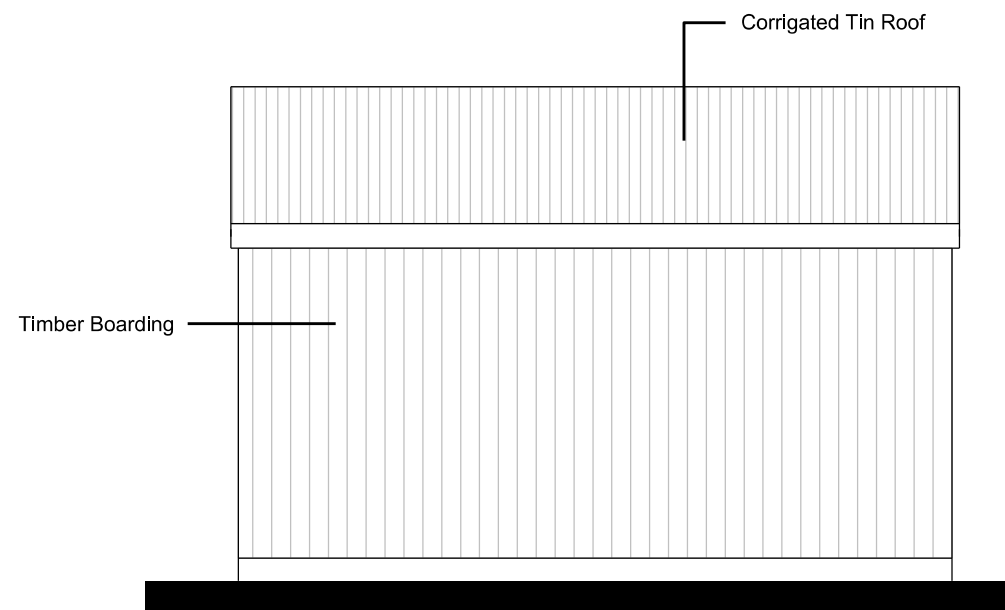


South Elevation

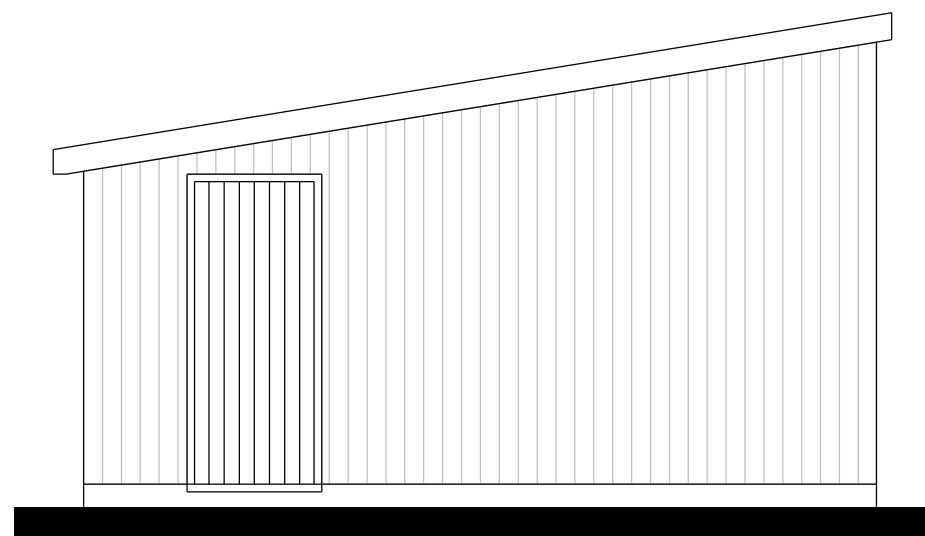


East Elevation

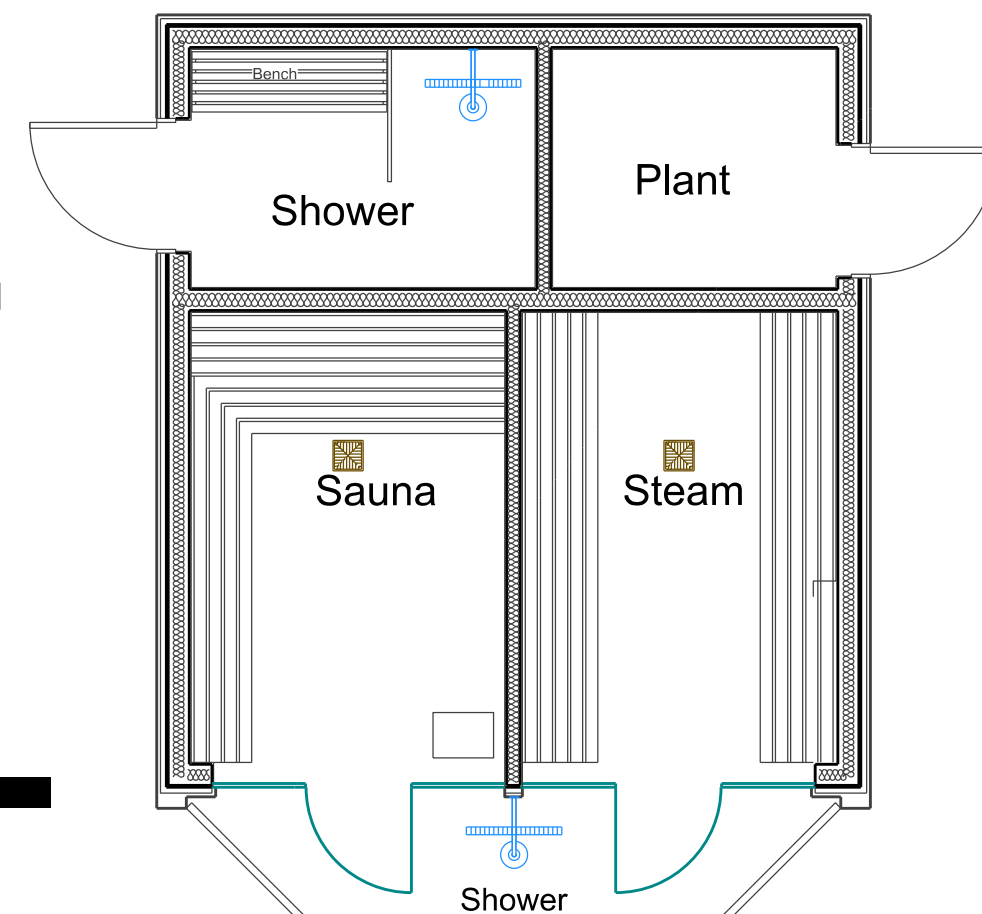


Floor Plan

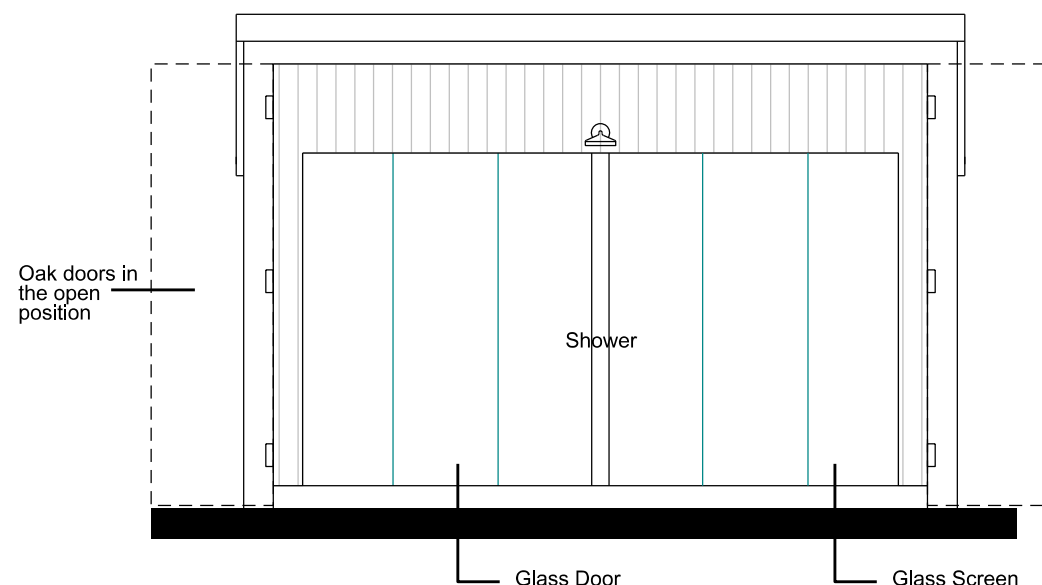


North Elevation

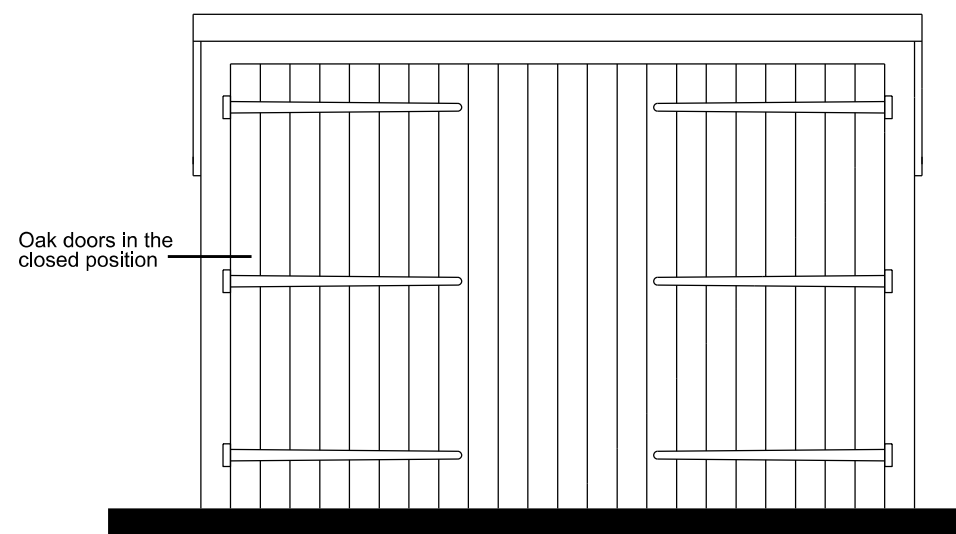

North Elevation

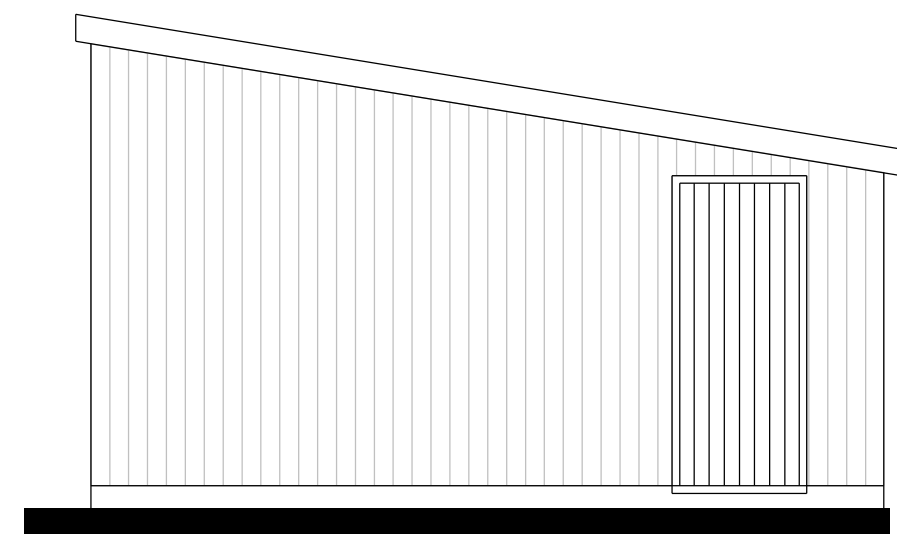

West Elevation

 

The Old Ride
Bath Road
Bradford on Avon
Wiltshire
Tel 01225 865220
Fax 01225 866086

ASHLEY
DESIGN



CLIENT Hillside Cottage Ltd
PROJECT Hillside, 45 Westbury Rd, Edington.
DRAWING TITLE Sauna Hut
SCALE 1:50
DRAWN MAS
DATE Sept 2016

DRAWING NUMBER 2540-20

REVISIONS

A				
---	--	--	--	--

All rights described in Chapter IV of the Copyright, Designs and Patents Act 1988 has been generally asserted © 2011 Ashley Design Associates. Contractors must check all dimensions on site. Only figured dimensions are to be worked from.