

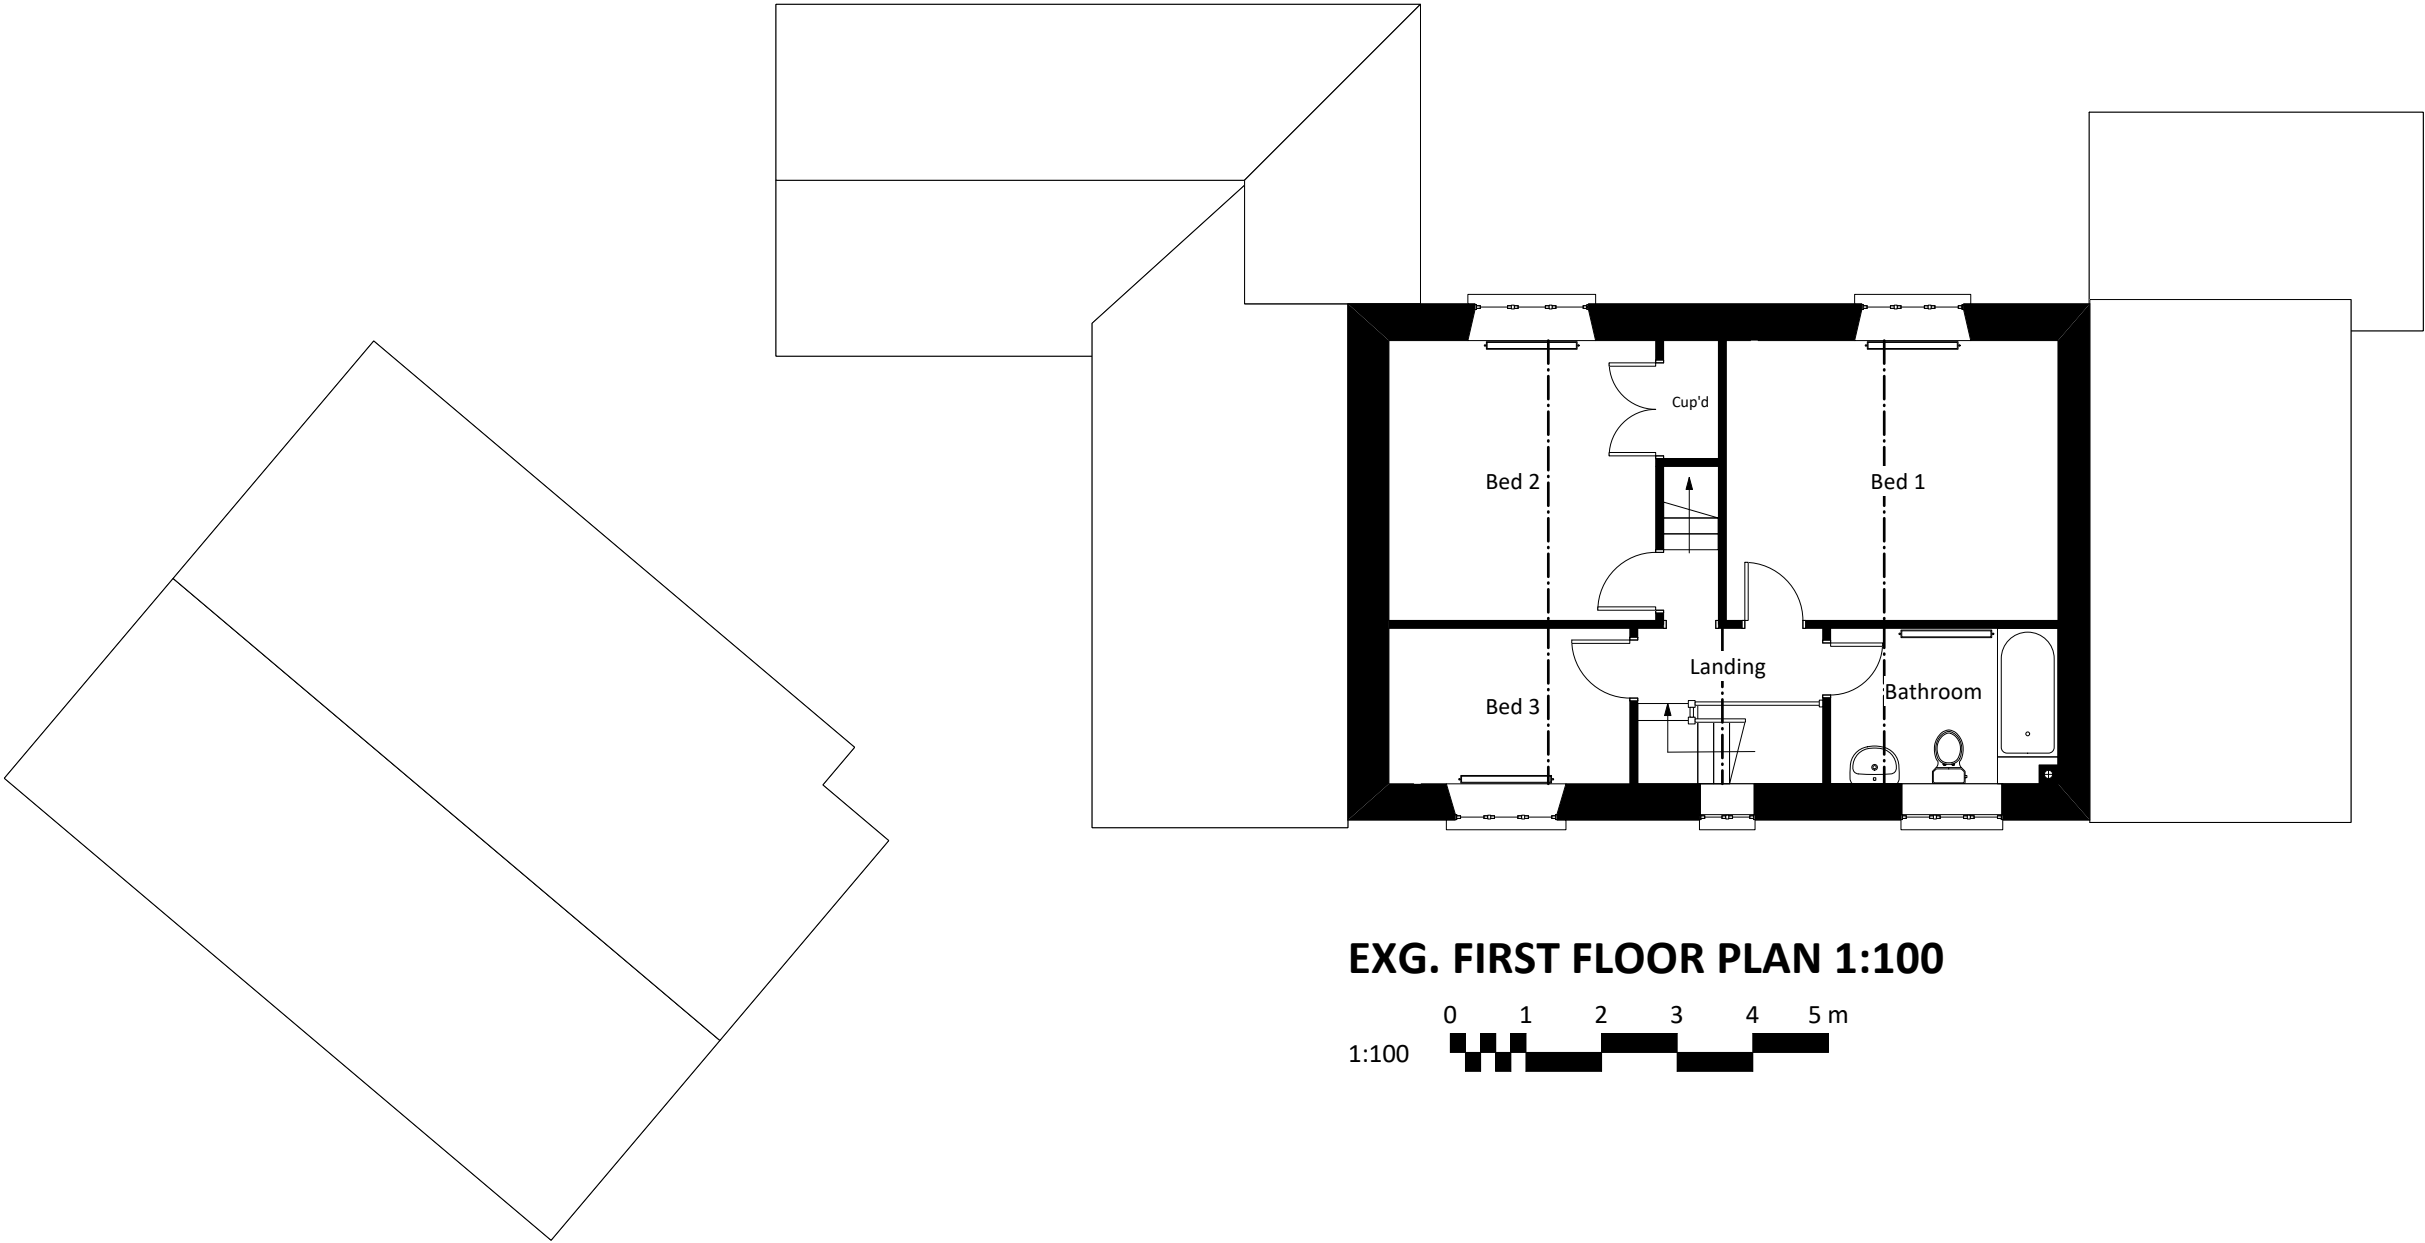


 

EXG. FIRST FLOOR PLAN 1:100

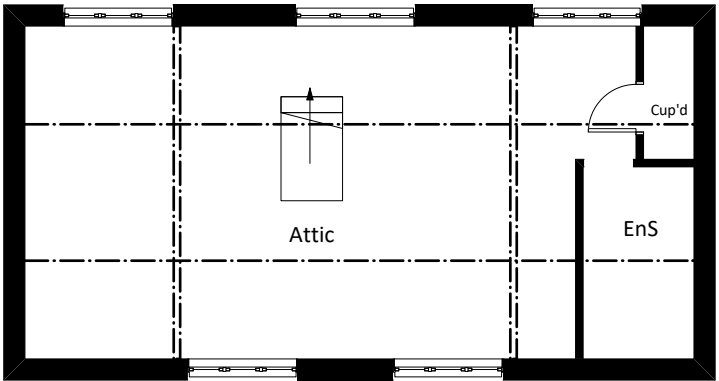

EXG. SECOND FLOOR PLAN 1:100

No.	Date	Revision Notes
 OFFGRID ARCHITECTURE info@offgridarchitecture.co.uk www.offgridarchitecture.co.uk 144 (0)/19 482619		
These details are subject to all relevant statutory approvals. If in doubt, check. All dimensions are to be checked on site. Areas where quoted are approximate. Figured dimensions only are to be taken from this drawing. Any discrepancies with other related information is to be regarded as OFFGRID Architecture prior to order/construction/Installation. This document should not be relied on or used in circumstances other than those for which it was originally prepared and for which OFFGRID Architecture was commissioned. OFFGRID Architecture accepts no responsibility for this document to any party other than the person by whom it was commissioned.		
Status		
SURVEY		
Project Title		
EXTENSIONS & ALTERATIONS		
Project Address		
Bincknoll Cottage, Royal Wootton Bassett, Swindon, SN4 8QT		
Sheet Title		
EXG FIRST AND SECOND FLOOR PLANS		
Scale	Date	Drawn By
1:100 @ A3	17/07/2025	JT
		Project ID
		2512 004