


Finishes Schedule

- 1. Walls in white render
- 2. Chimney stacks in red-brick
- 3. Pitched roof in slate tiles
- 4. Flat roof in Single Ply
- 5. Oak framed porch
- 6. Timber fence
- 7. UPVC windows and doors
- 8. Lead cheeks to dormers

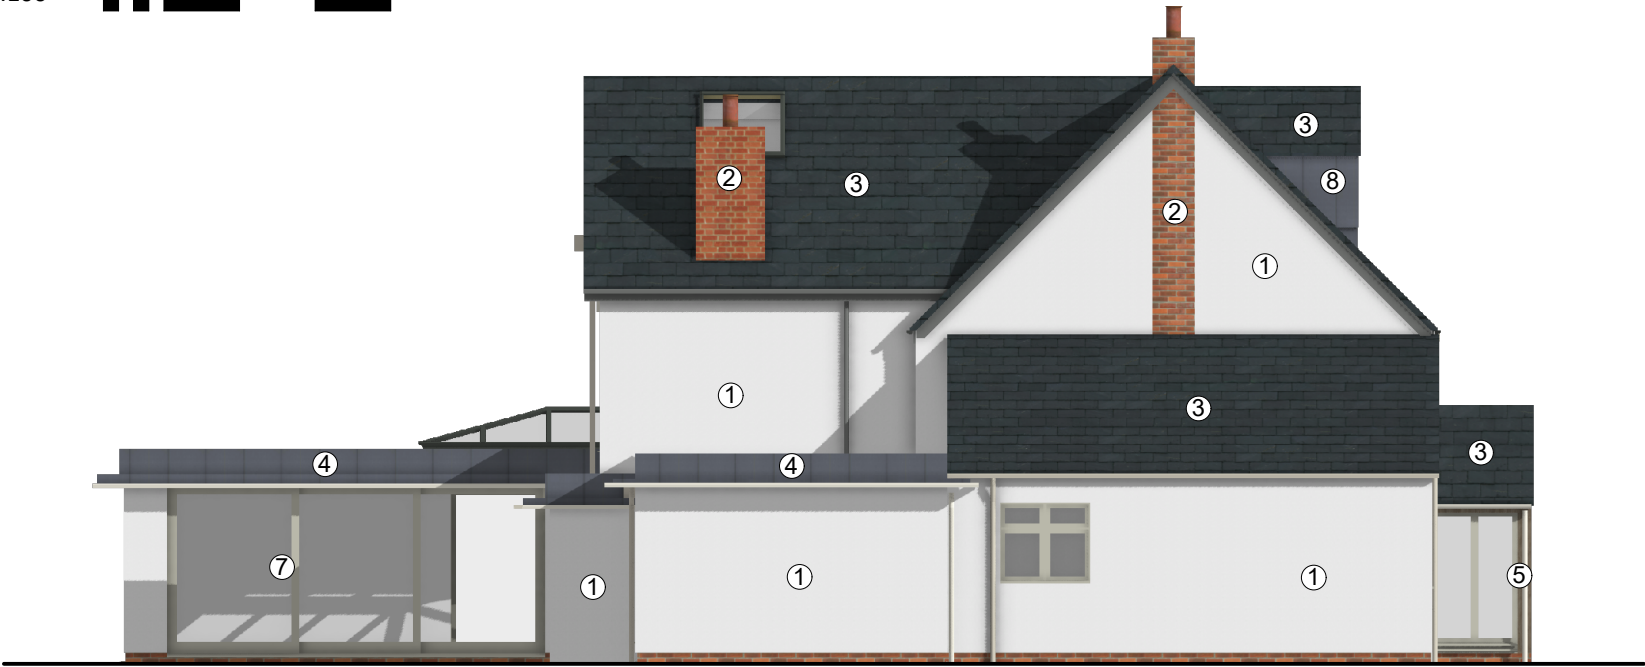

PROP. WEST ELEVATION 1:100



PROP. SOUTH ELEVATION 1:100

No.	Date	Revision Notes
OFFGRID ARCHITECTURE info@offgridarchitecture.co.uk www.offgridarchitecture.co.uk +44 (0)7 759 482619		
These details are subject to all relevant statutory approvals. If in doubt, check all dimensions are to be checked on site. Areas where quoted are approximate. Figure dimensions only are to be taken from this drawing. Any discrepancies with other related information is to be reported to OFFGRID Architecture prior to order/construction/installation. This document should not be relied on or used in circumstances other than those for which it was originally prepared and for which OFFGRID Architecture was commissioned. OFFGRID Architecture accepts no responsibility for this document to any party other than the person by whom it was commissioned. Status		
PLANNING		
Project Title		
EXTENSIONS & ALTERATIONS		
Project Address		
Bincknoll Cottage, Royal Wootton Bassett, Swindon, SN4 8QT		
Sheet Title		
PROP ELEVATIONS - W AND S		
Scale	Date	Drawn By
1:100 @ A3	8/28/2025	JT
		Project ID
		2512 070