


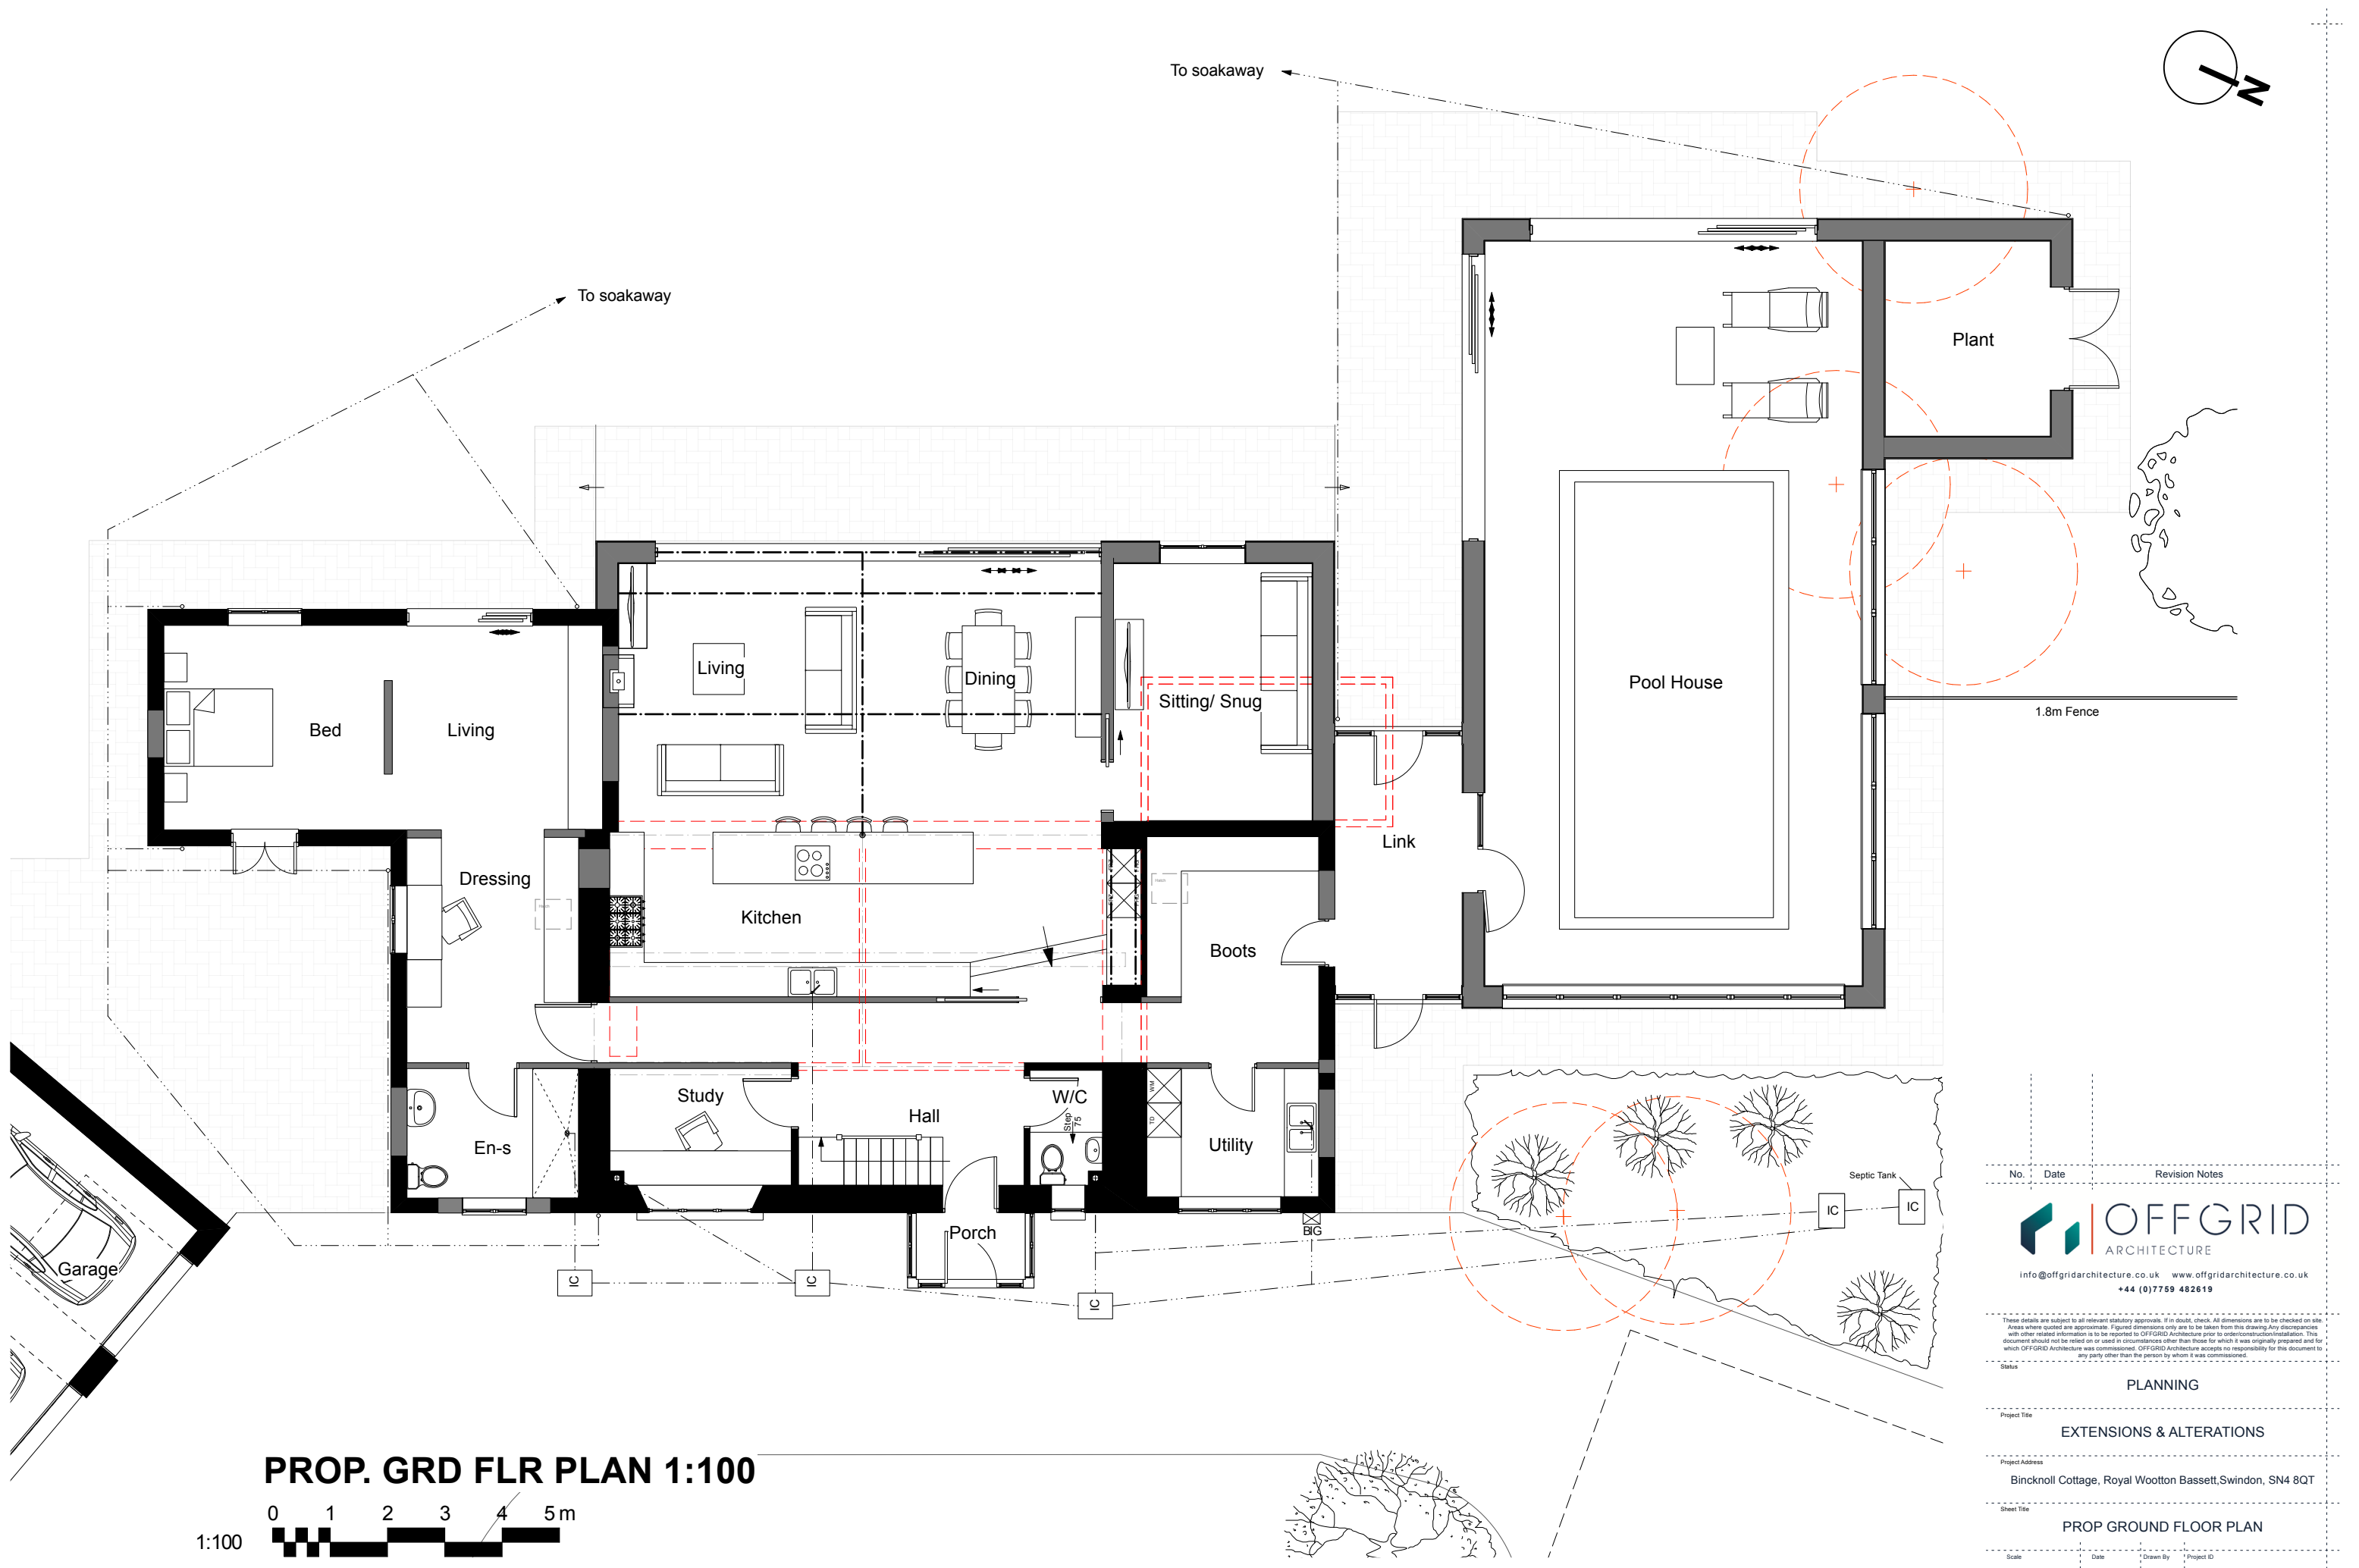

PROP. GRD FLR PLAN 1:100



No.	Date	Revision Notes
 OFFGRID ARCHITECTURE info@offgridarchitecture.co.uk www.offgridarchitecture.co.uk +44 (0)7759 482619		
These details are subject to all relevant statutory approvals. If in doubt, check. All dimensions are to be checked on site. Areas where quoted are approximate. Figured dimensions only are to be taken from this drawing. Any discrepancies with other related information is to be reported to OFFGRID Architecture prior to order/construction/installation. This document should not be relied on or used in circumstances other than those for which it was originally prepared and for which OFFGRID Architecture was commissioned. OFFGRID Architecture accepts no responsibility for the document to any party other than the person by whom it was commissioned.		
Status		
PLANNING		
Project Title		
EXTENSIONS & ALTERATIONS		
Project Address		
Bincknoll Cottage, Royal Wootton Bassett, Swindon, SN4 8QT		
Sheet Title		
PROP GROUND FLOOR PLAN		
Scale	Date	Drawn By
1:100 @ A3	8/28/2025	JT
Project ID		2512 067