


Rev:	Description:	By:	Date:
------	--------------	-----	-------



octopusenergy
services

Approved by:

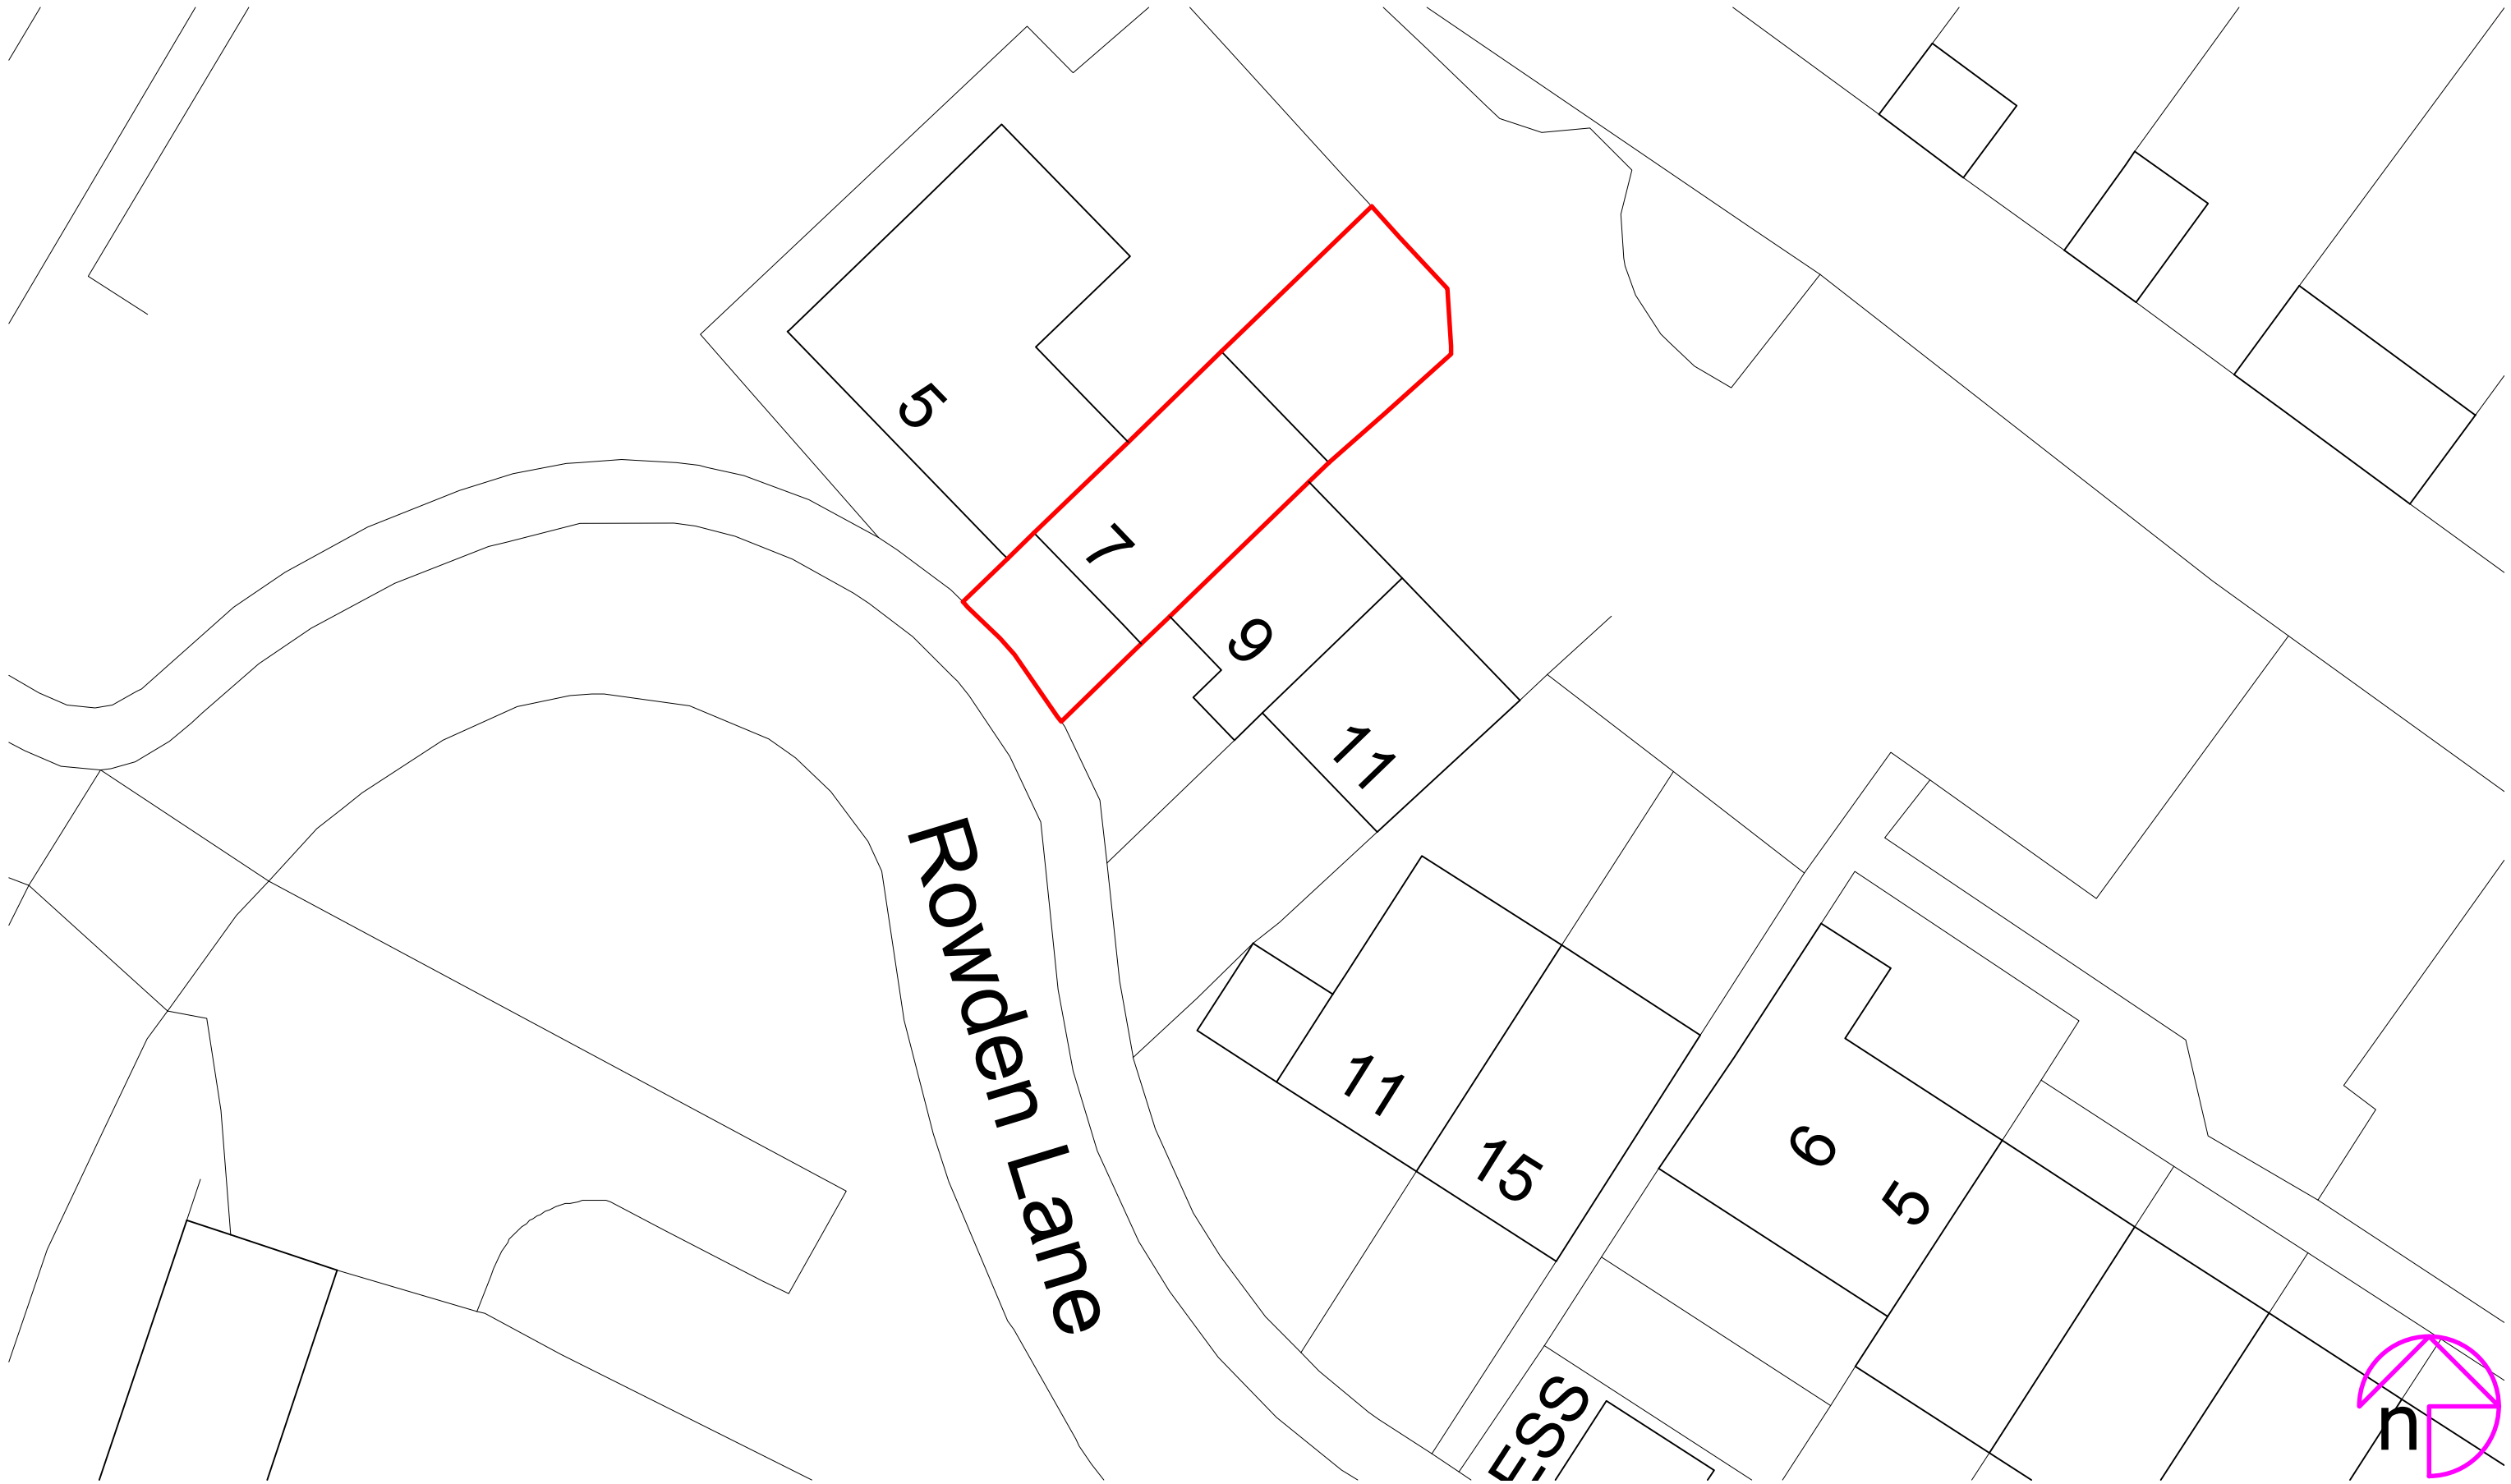

Client/Project: Yuk Ching Li 7 Rowden Lane, Chippenham Wiltshire, SN15 2FF	Project status: PLANNING (installation of air source heat pump)
	Drawing title: Site plan as existing

Scale: 1:200	Paper Size: A3	Drawn: O Sage	Checked: Dinho Chan
Project ID: J-603E7ABB	Drawing No: 01	Revision:	Date: 20.08.25