



EAST ELEVATION

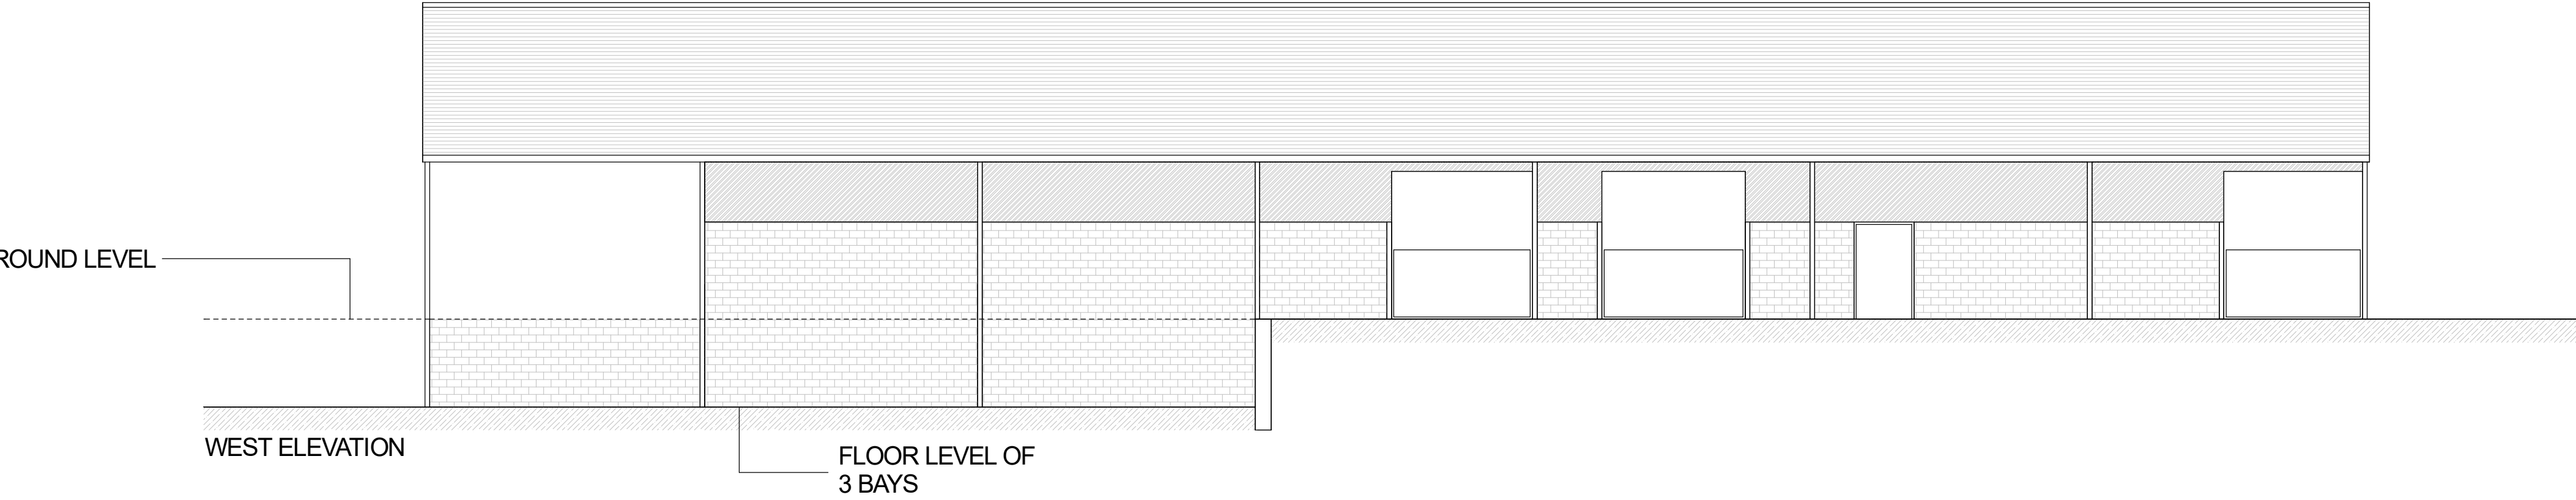


GROUND LEVEL

WEST ELEVATION


FLOOR LEVEL OF
3 BAYS

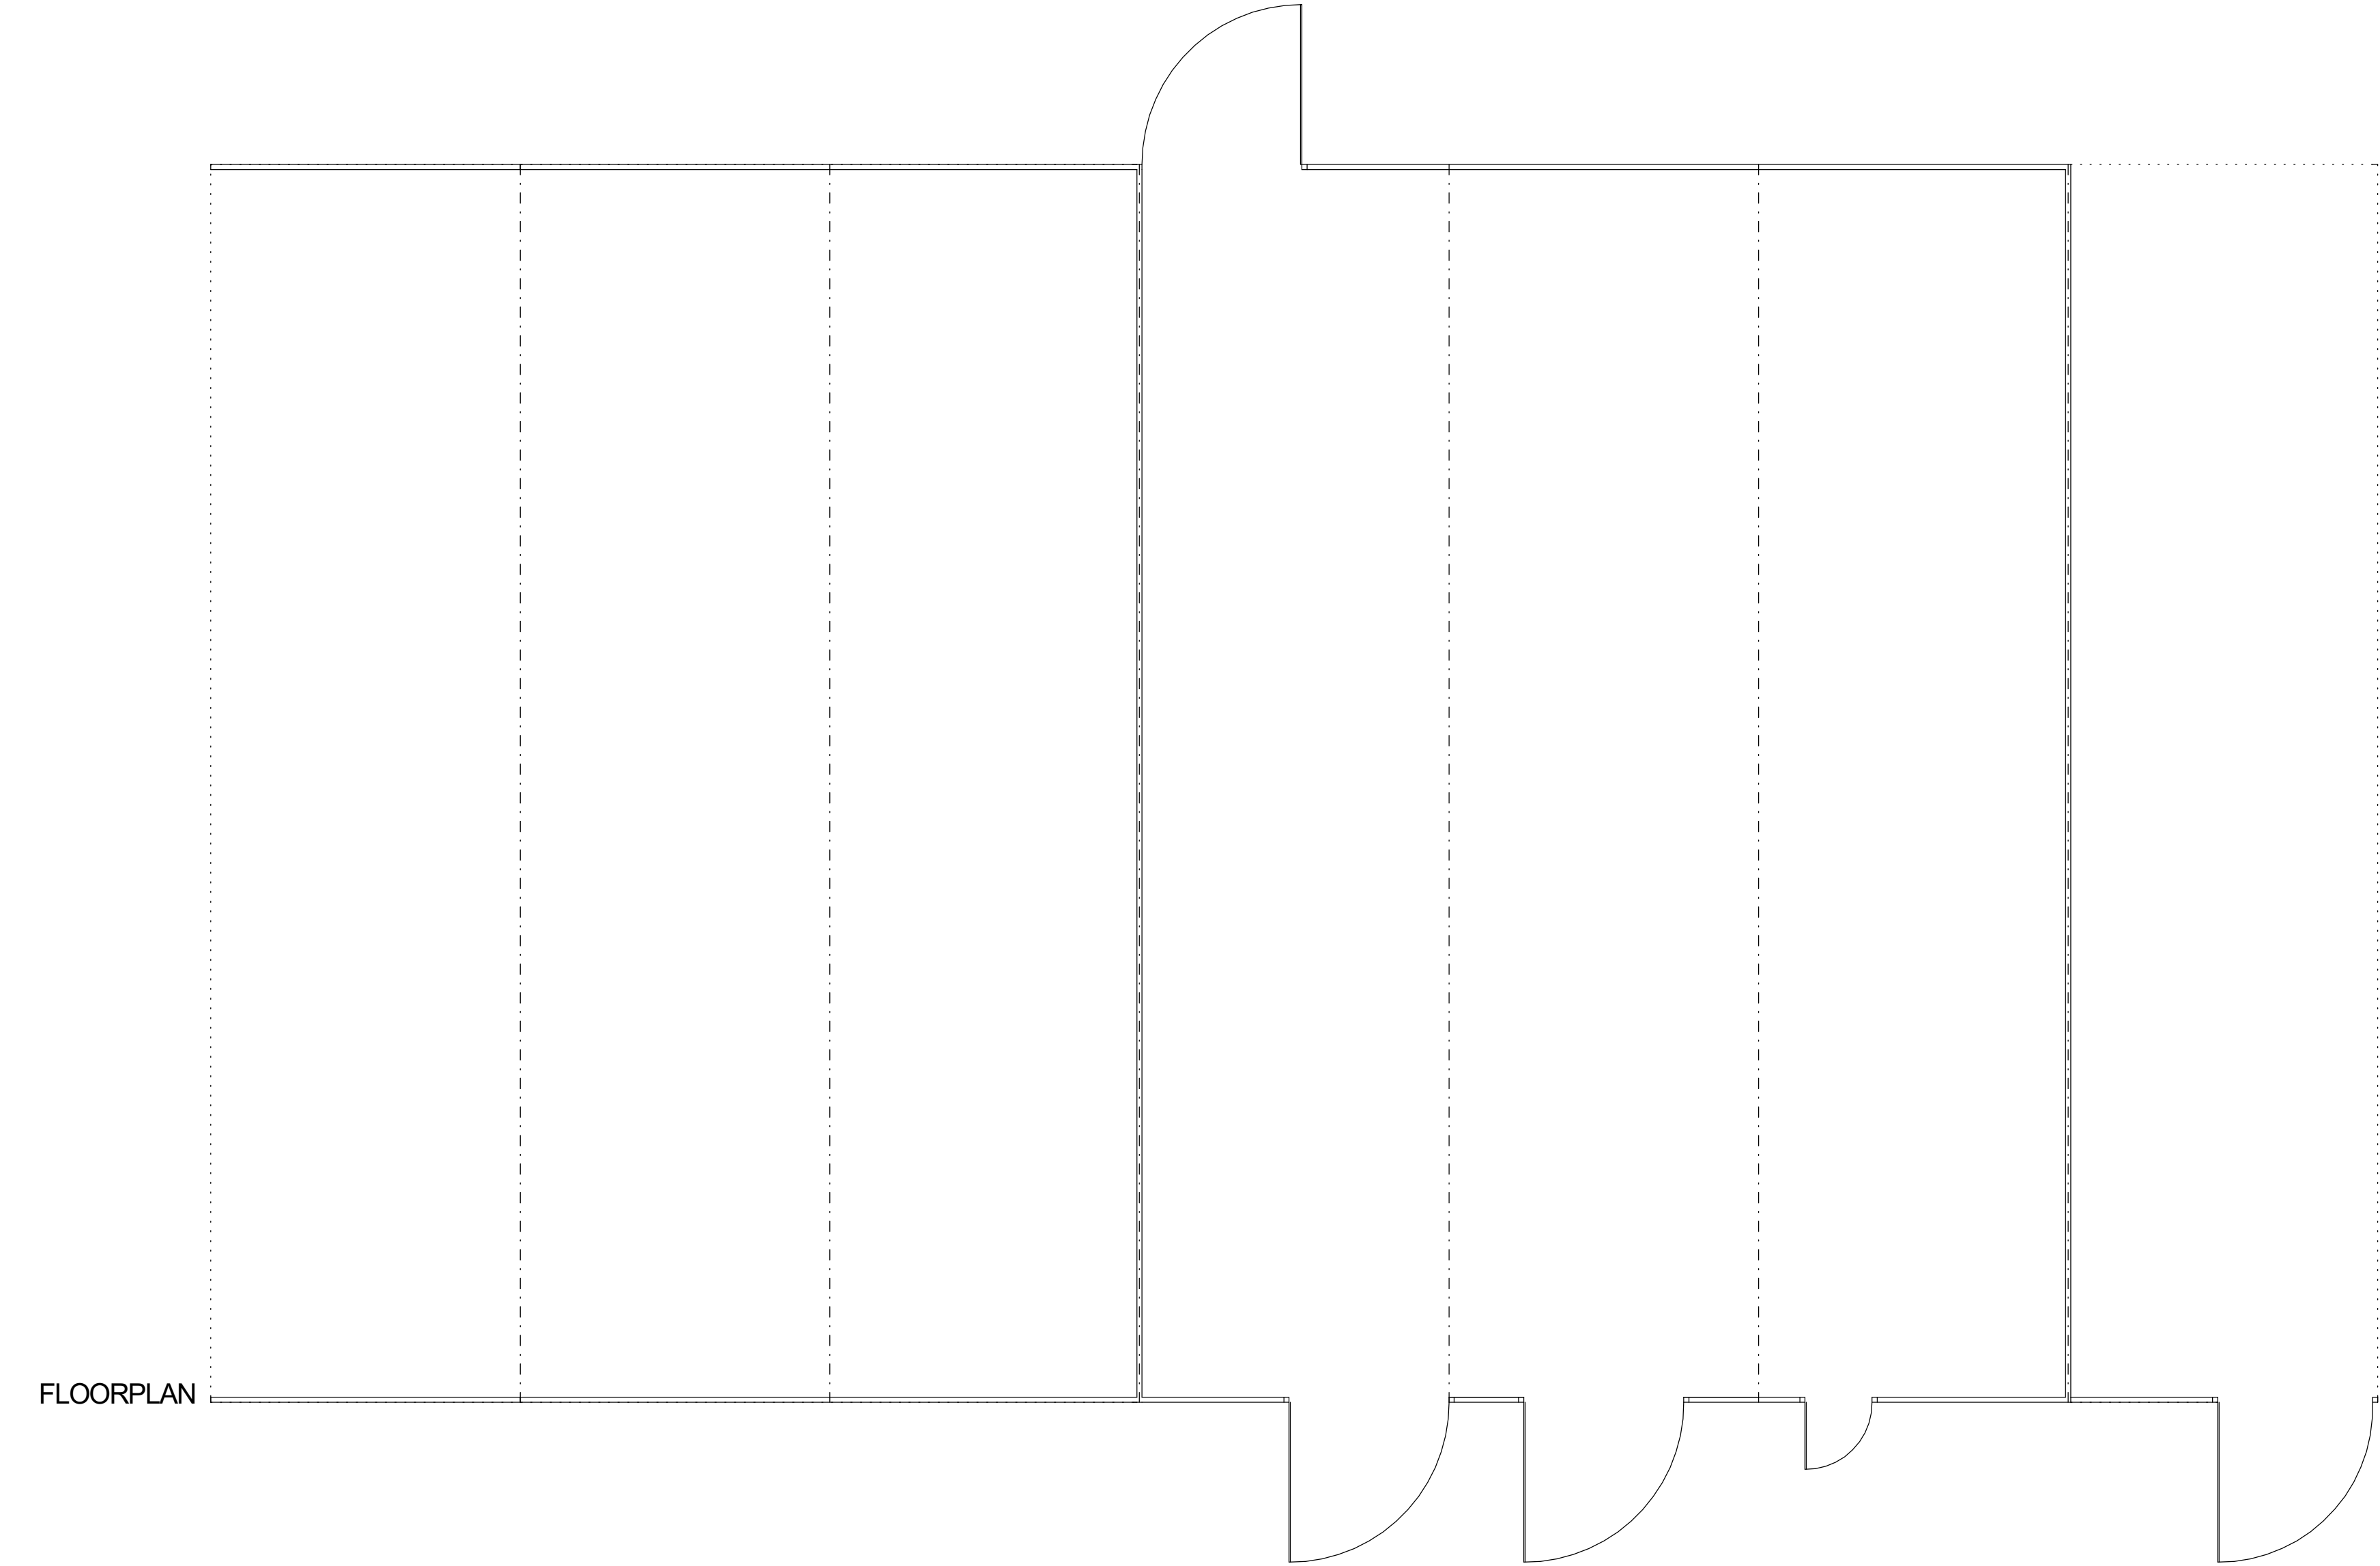

FLOORPLAN

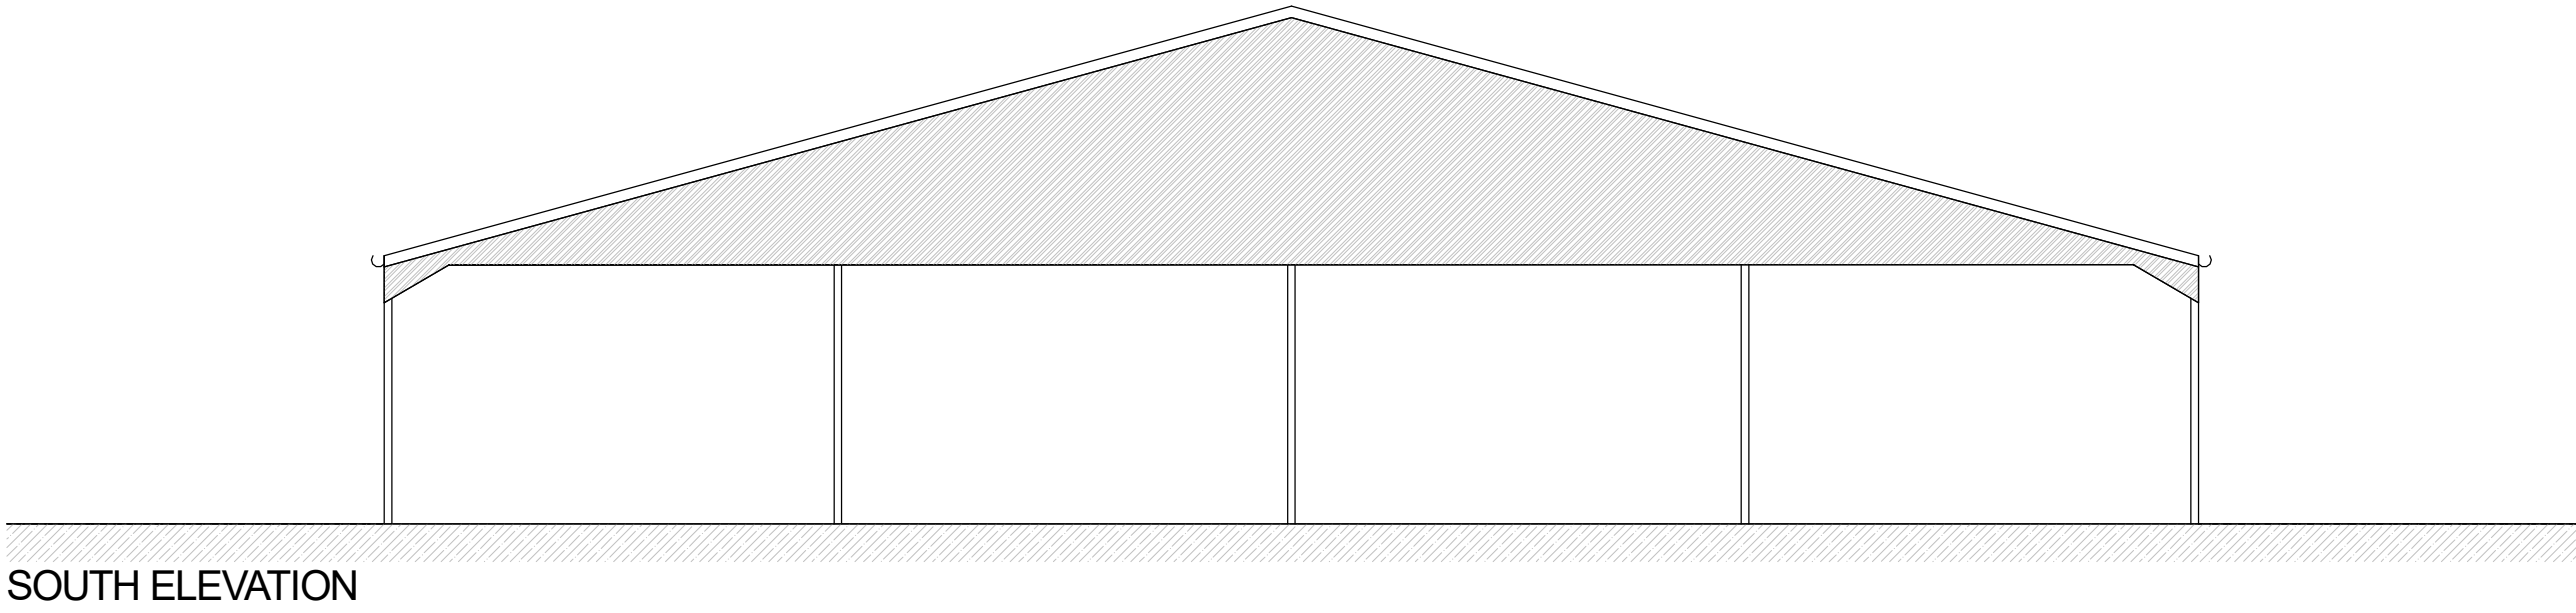

SOUTH ELEVATION

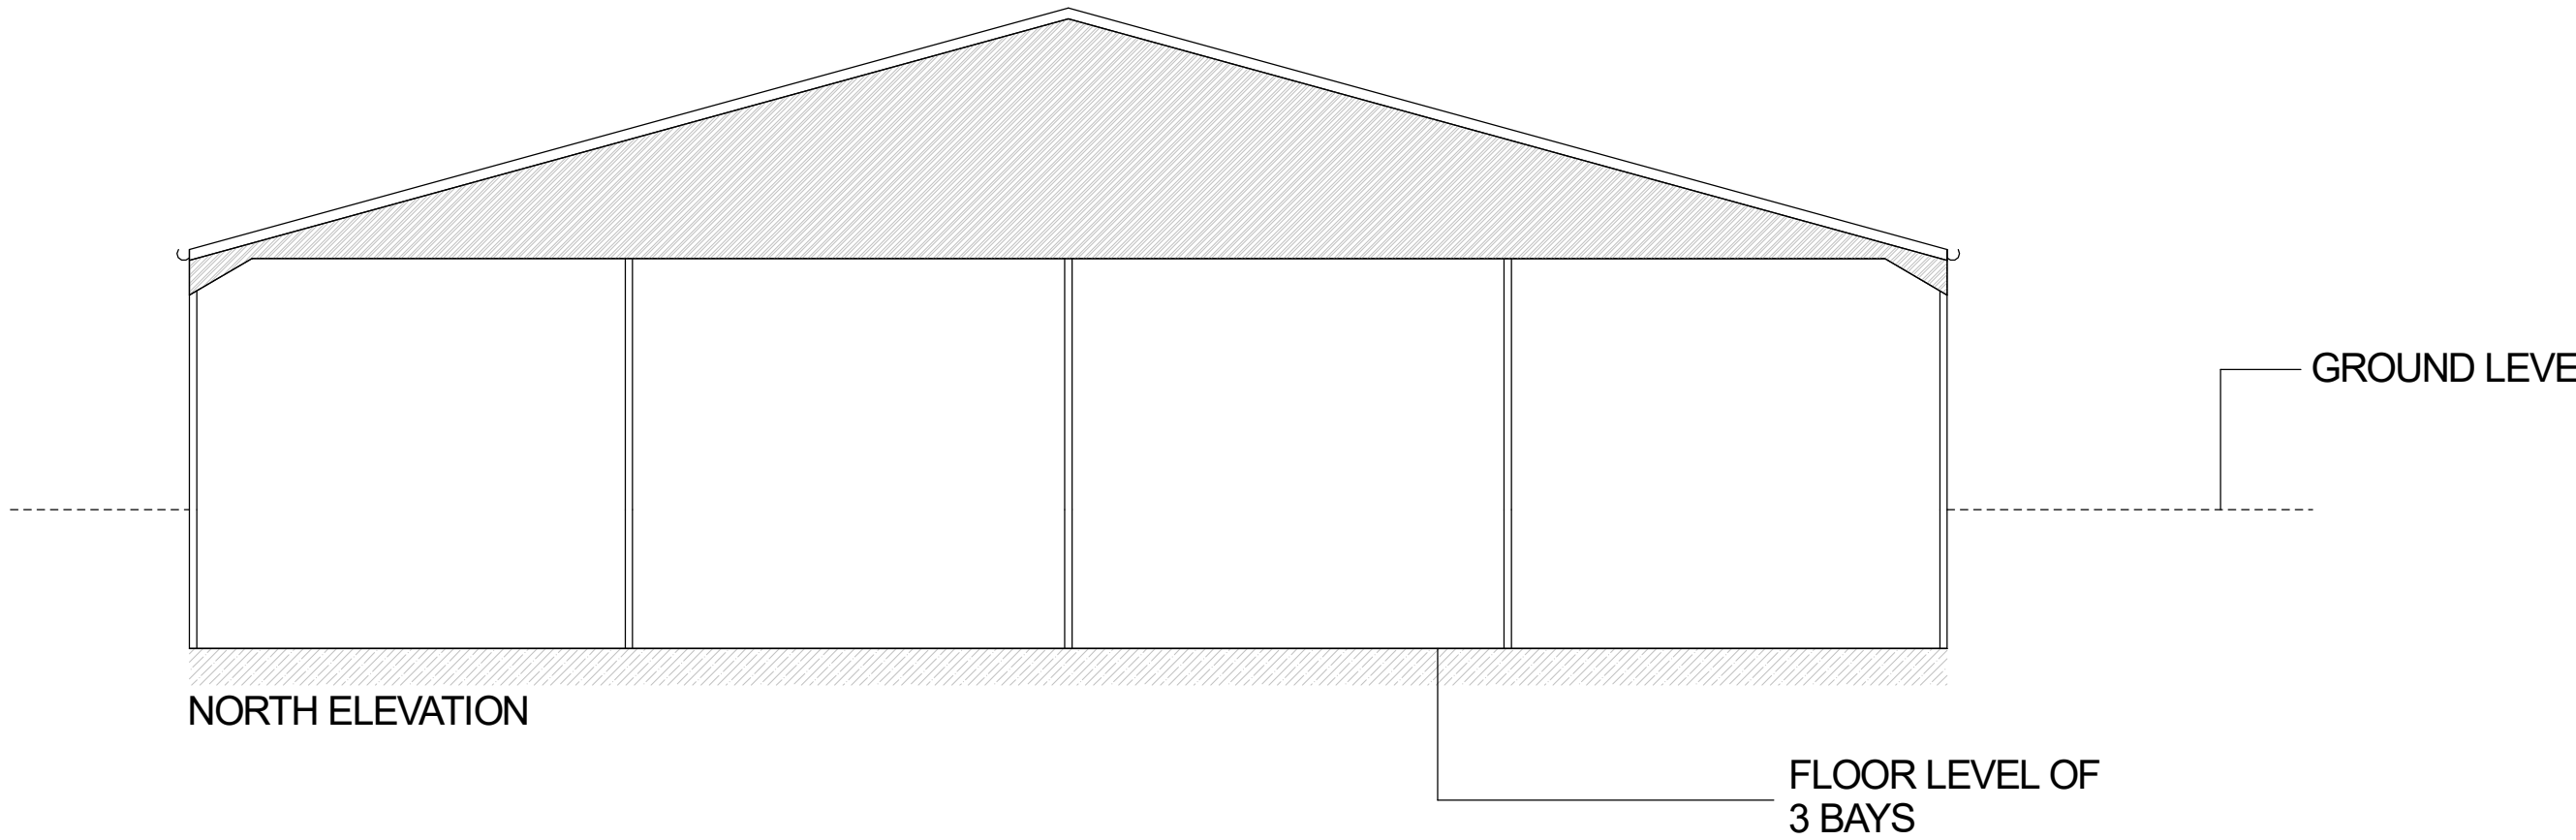

NORTH ELEVATION

GROUND LEVEL

FLOOR LEVEL OF
3 BAYS

0 1 2 3 4 5m

Willis & Co.

Chartered Town Planners
30 The Causeway, Chippenham, Wiltshire, SN15 3DB.
Telephone: 01249 444975 Facsimile: 01249 655556
Email: Willisplan@aol.com

Client; Mr R. Cornish.
Title; Knoll Farm, Norton Ferris, Warminster BA12 7HT.
Floorplans and elevations as existing.

Scale; 1:100@A1 **Date;** May 2025 **Drawing no;** RC-JH-03

This drawing is copyright and may not be reproduced, in whole or part, without the express consent of Willis & Co.
Reproduced from the Ordnance Survey map with the permission of the Controller of Her Majesty's Stationery
Office, Licence Number AL 51841A/0001