

Issue 2 Drive amended to avoid Tree Root Protection Area.

SJF PLANNING
& DESIGN SERVICE

01225 792078 simon@earthibel@gmail.com


PROPOSED TWO STOREY EXTENSION
& NEW VEHICLE ACCESS

CLIENT MR & MRS R LAVER

LOCATION BRAYBROOK
THE GREEN
MARSTON
SN10 5SW

TITLE PROPOSED SITE PLAN WITH
PROPOSED DRIVE & PARKING

DRG NO	ISSUE	DATE
2424-4	2	NOV 2024

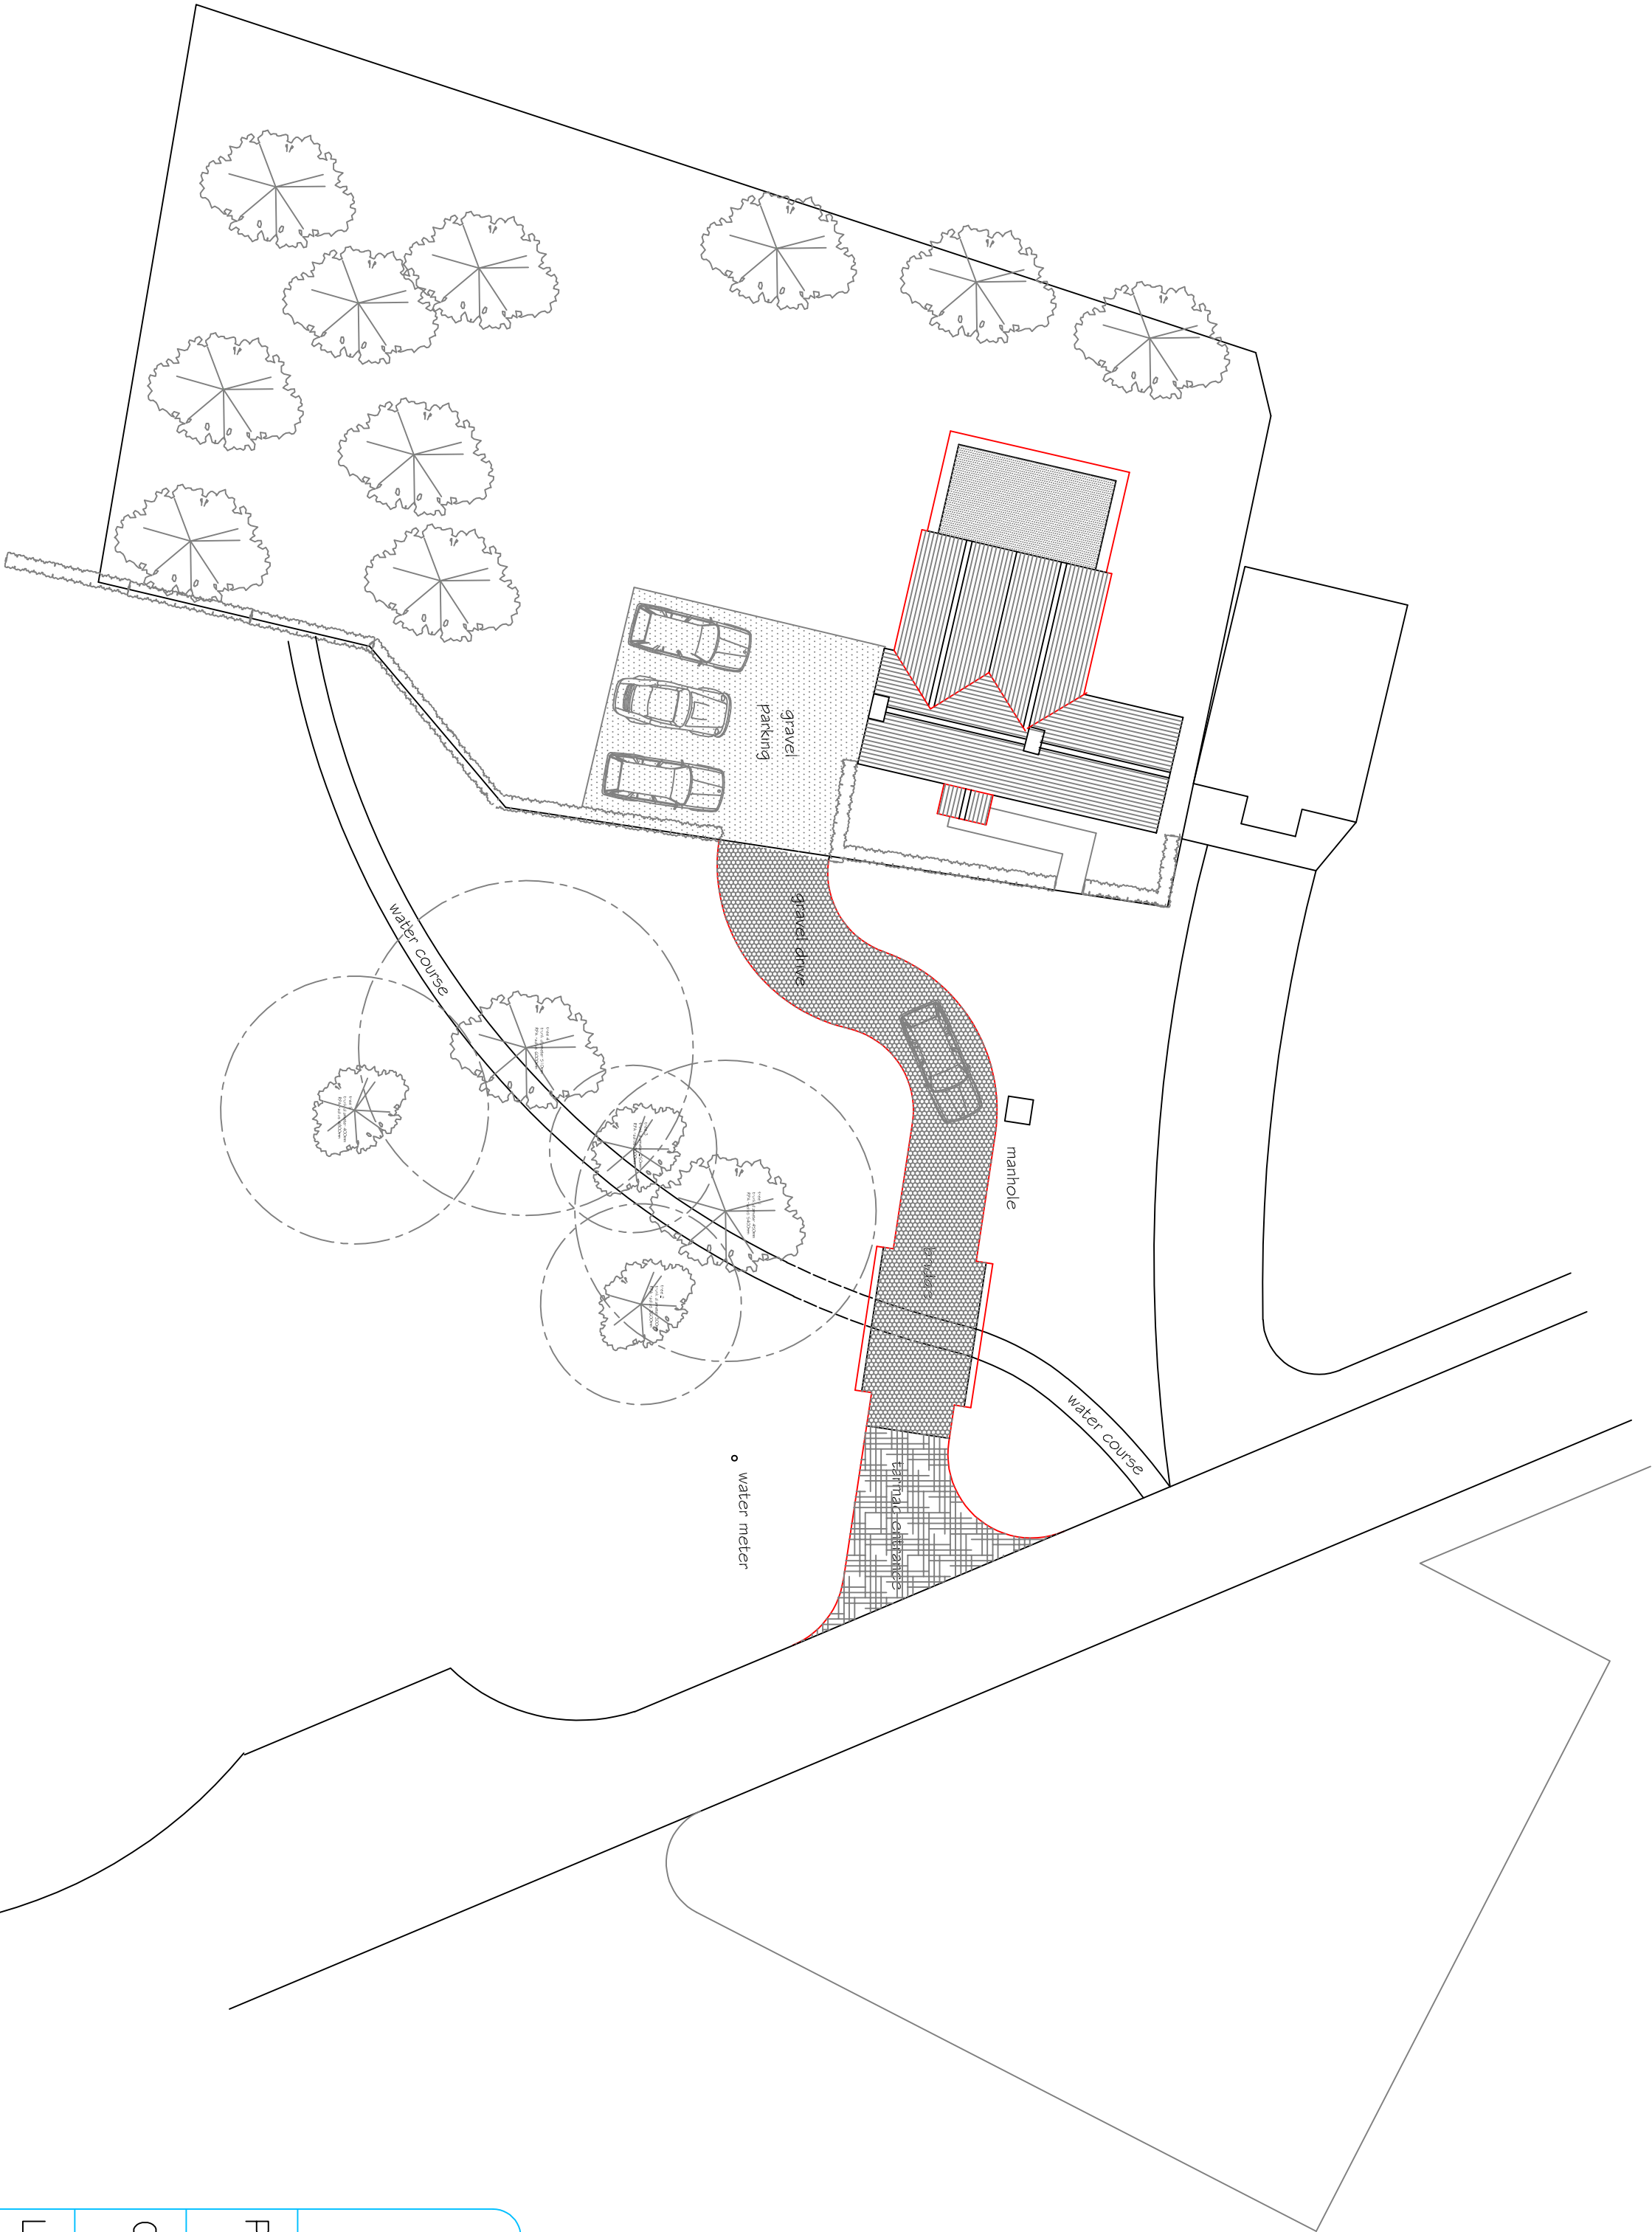

SITE PLAN 1:200

