


* COPYRIGHT. DO NOT SCALE EXCEPT FOR
PLANNING PURPOSES. CHECK ALL DIMENSIONS ON
SITE. THIS DRAWING IS ONLY TO BE USED ON THE
SITE FOR WHICH DESIGNED

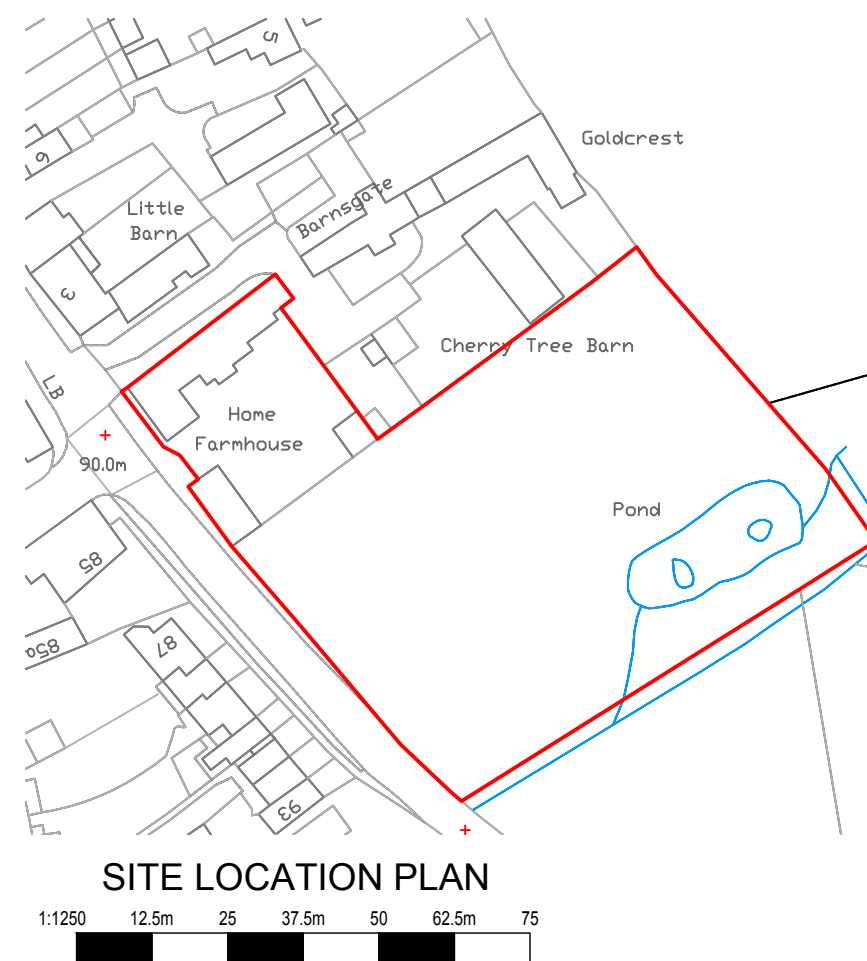

LEGEND

- Site Boundary**

 Area to be Gravel.

 Area to be Grass.

 Area to be Stone paving.

 Denotes things to be removed/demolished.

 Existing tree planting.


 Existing shrub & hedgerow planting.

 Indicative new tree planting.


 Indicative new shrub & hedgerow planting.

 Access Door

 Primary Access Door

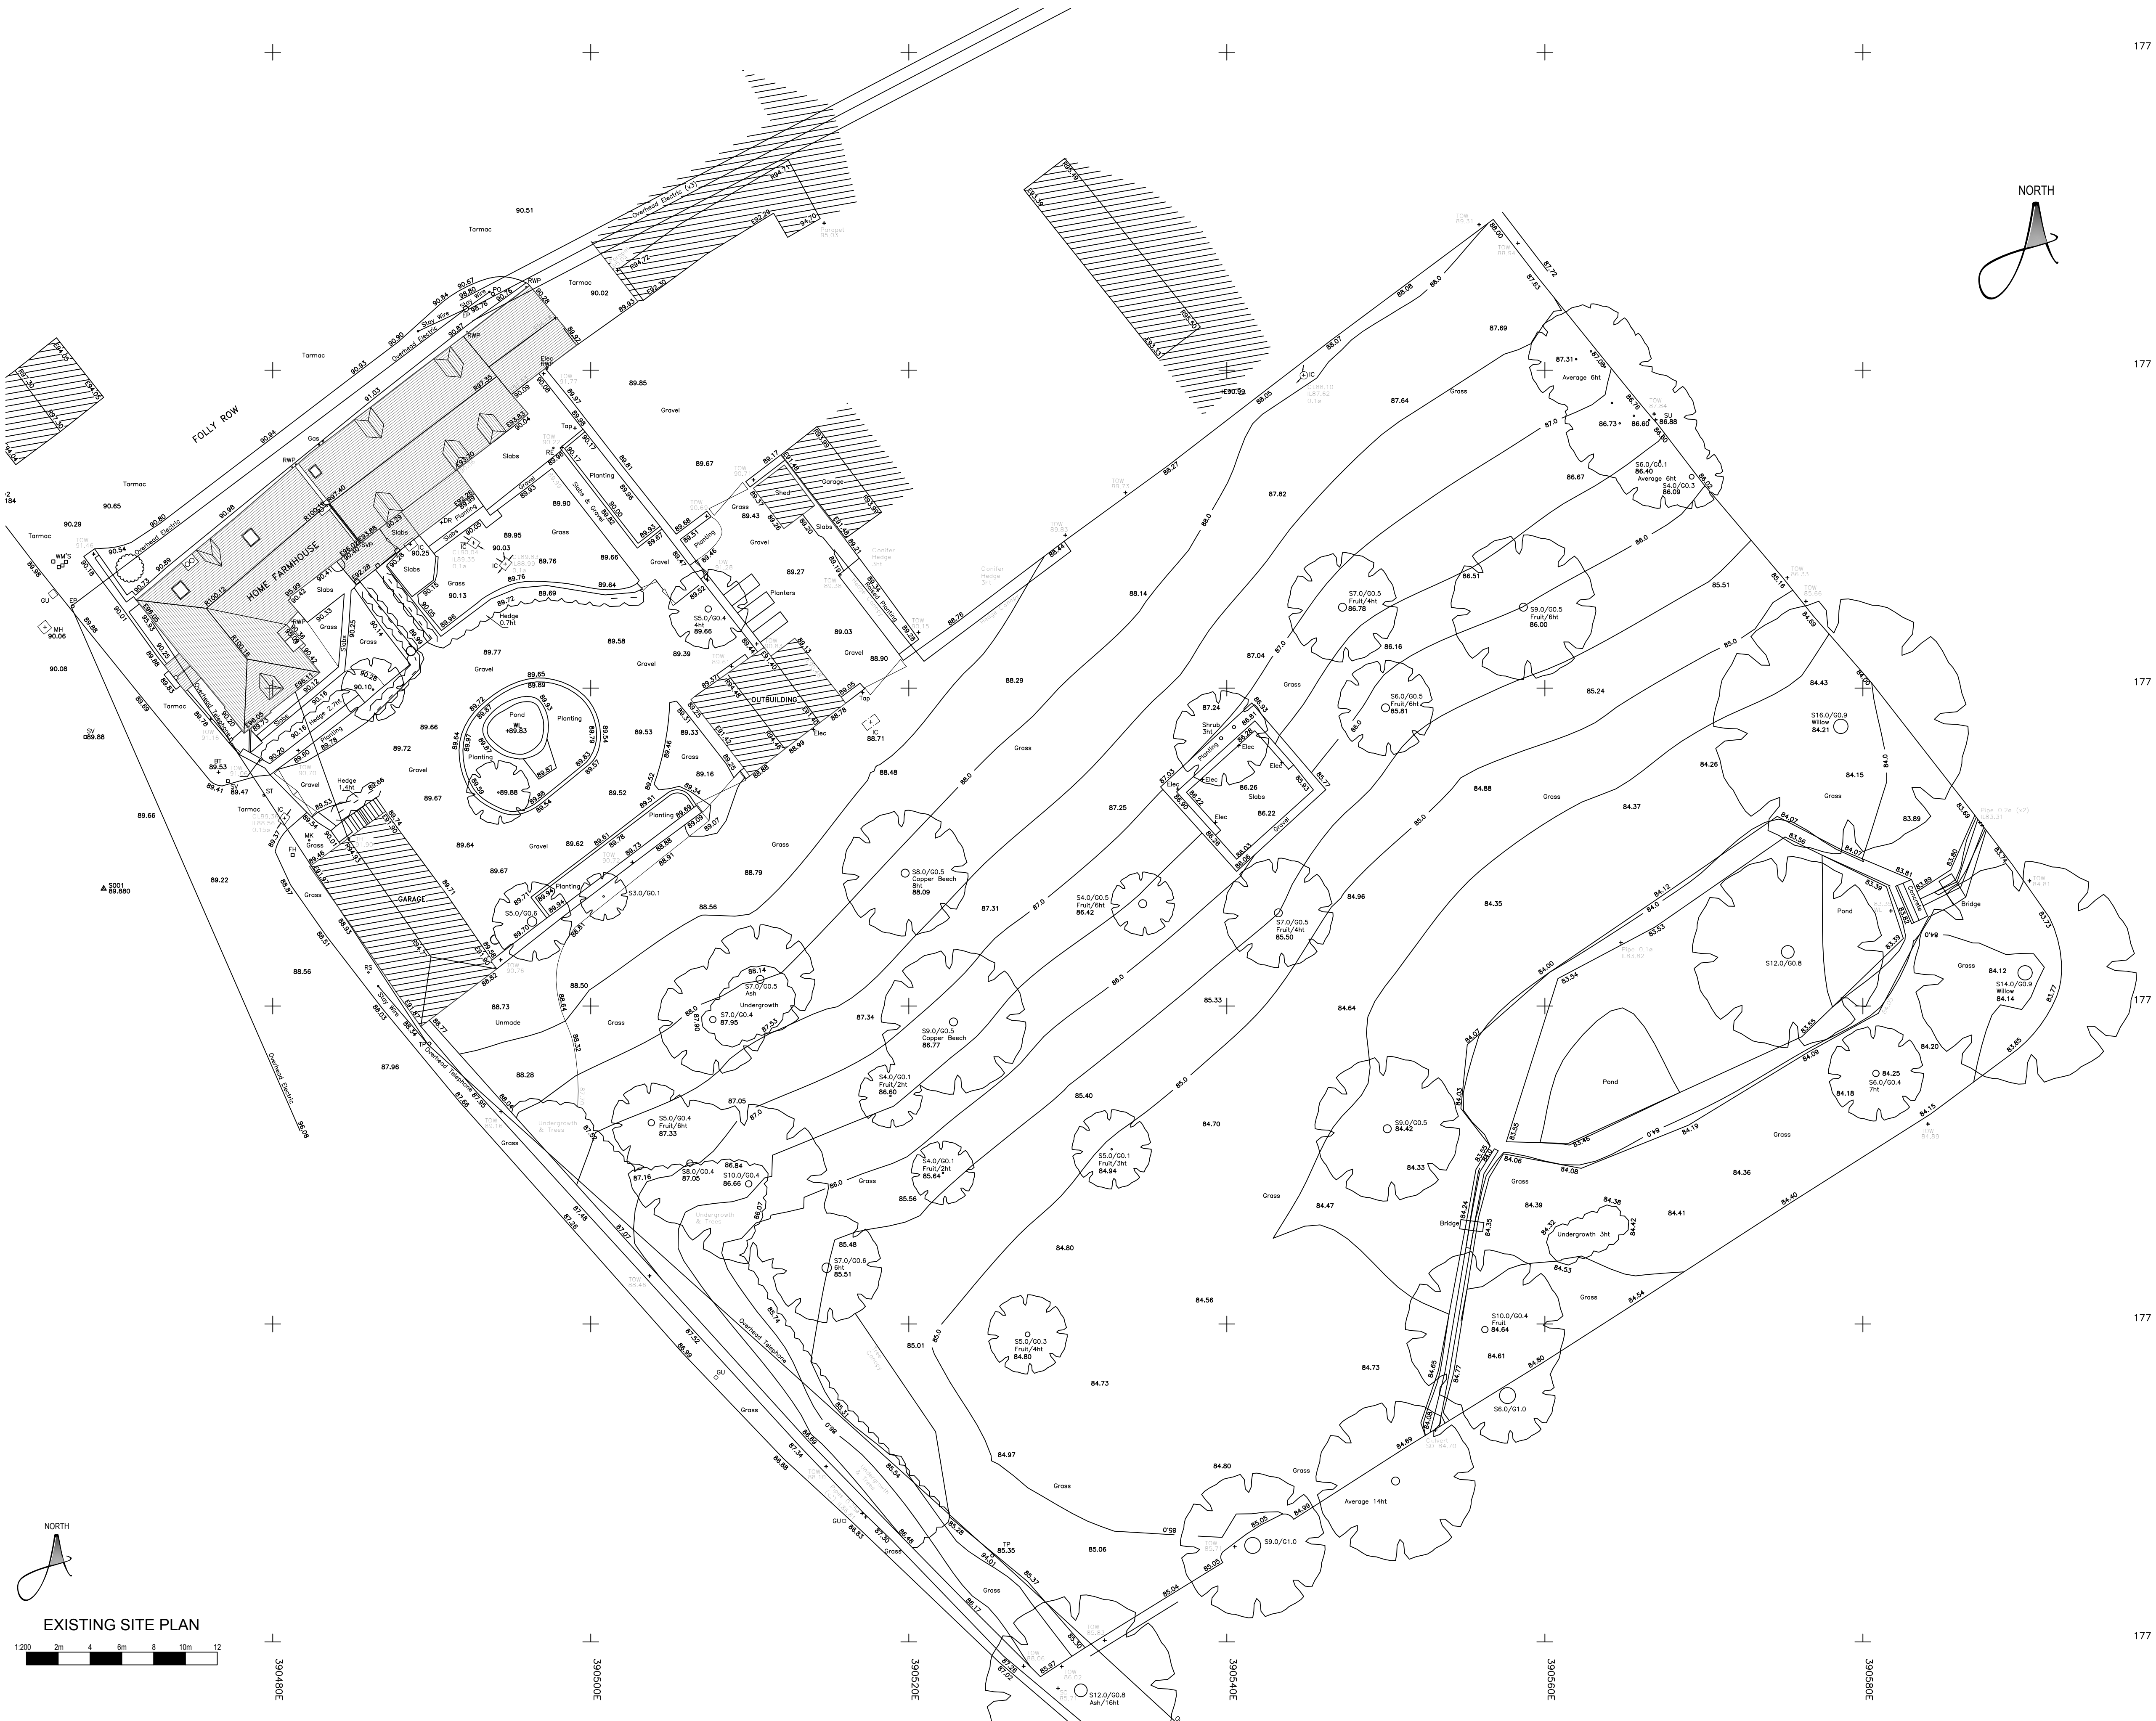

EXISTING SITE PLAN

 

REVISIONS		DATE
CLIENT	MR & MRS JONES	
PROJECT	PROPOSED INTERNAL NON-STRUCTURAL ALTERATIONS TO: 2 KINGSTON ST MICHAEL CHIPPENHAM WILTSHIRE SN14 6HX	
TITLE	EXISTING SITE PLAN SITE LOCATION PLAN	
DRAWN BY	KT	SCALES @ A1:
CHECKED BY	JA	1:1250,
DATE	AUG 25	1:200
DWG NO	AA/23/26/001	REV. -

Armstrong
architecture

THE OLD BAKEHOUSE, 21 TIMBER STREET,
CHIPPENHAM, WILTSHIRE, SN15 3BS
01464 404 004 info@armstrongarchitecture.co.uk