
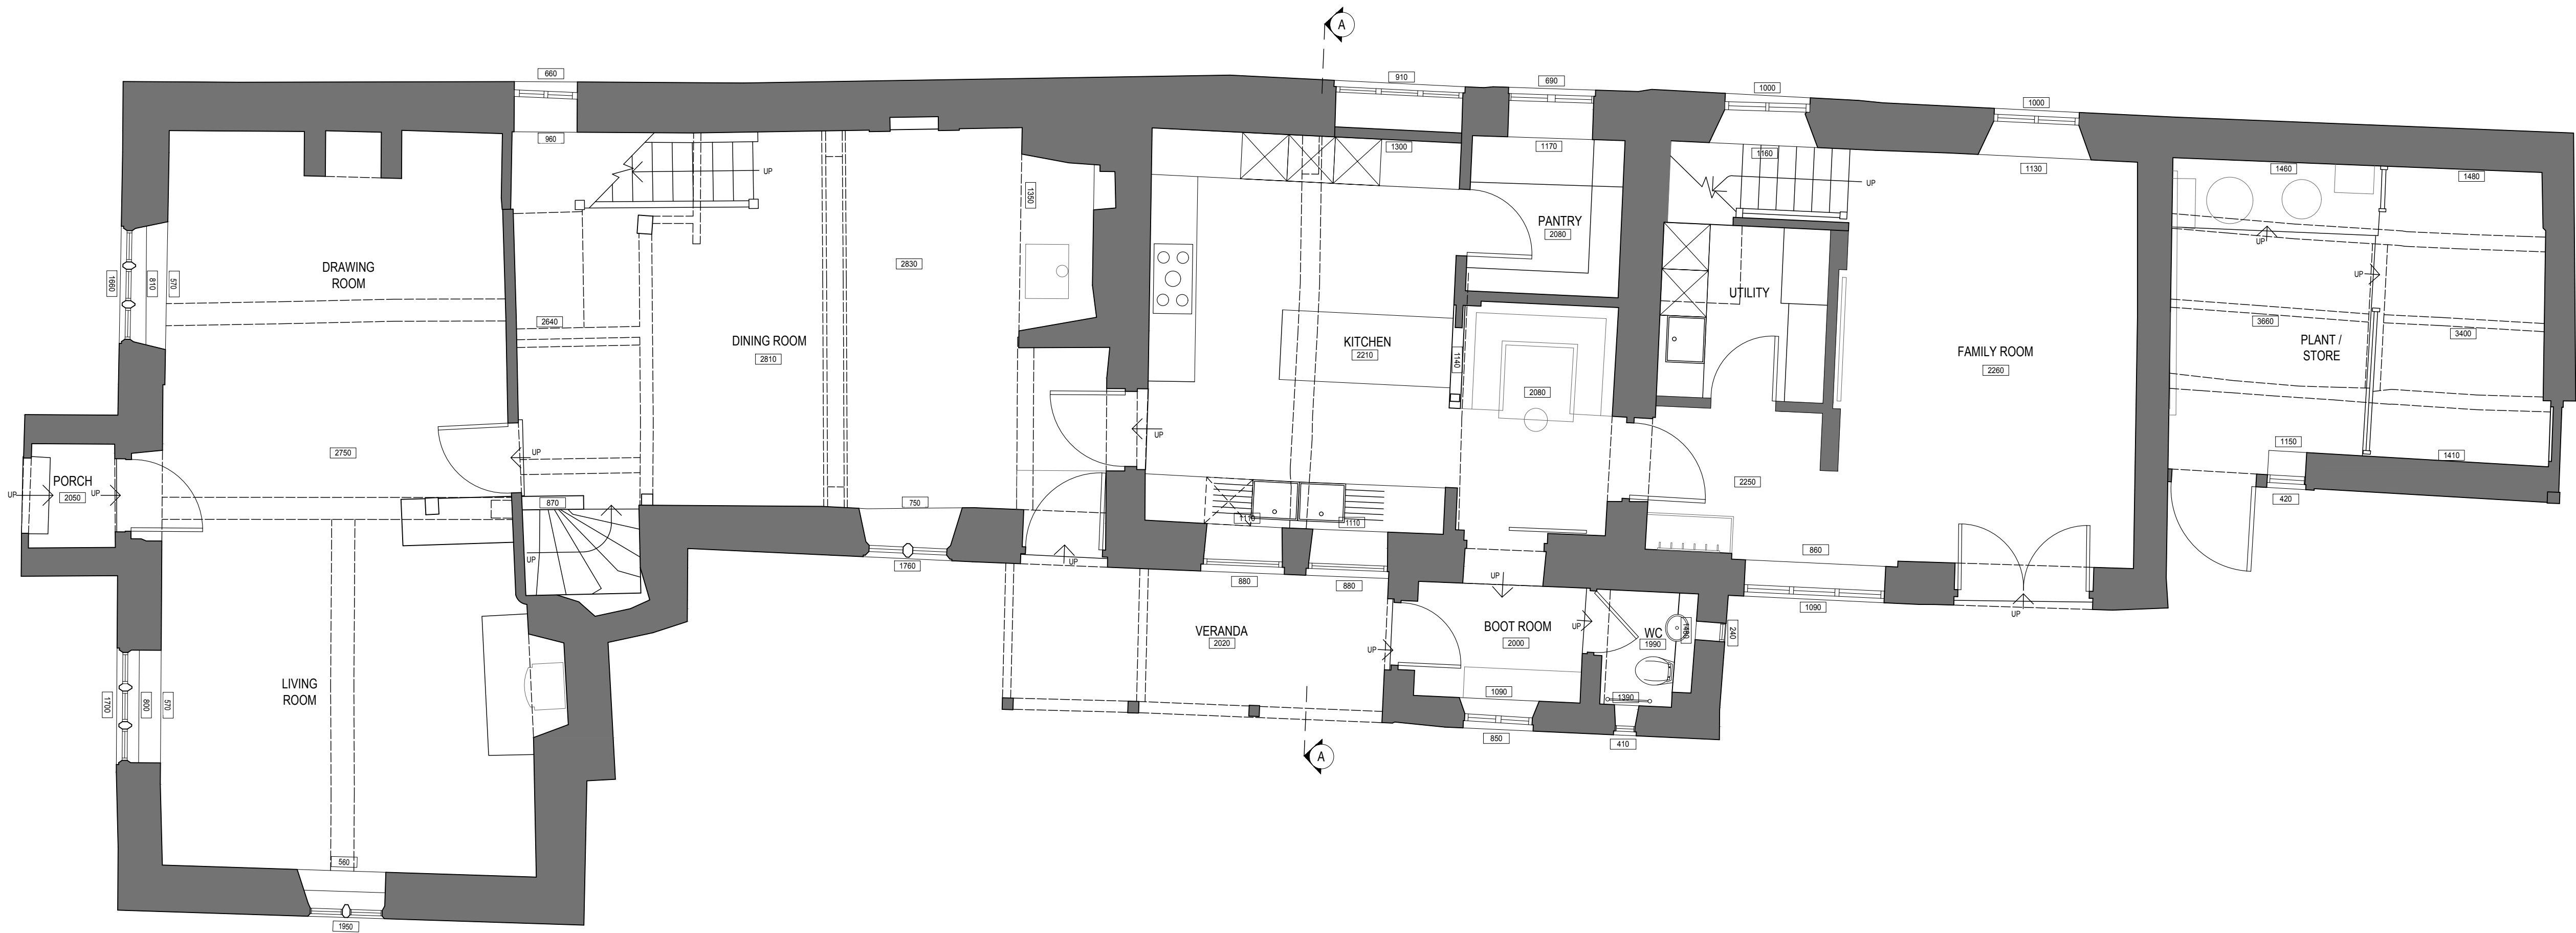


* COPYRIGHT. DO NOT SCALE EXCEPT FOR PLANNING PURPOSES. CHECK ALL DIMENSIONS ON SITE. THIS DRAWING IS ONLY TO BE USED ON THE SITE FOR WHICH DESIGNED

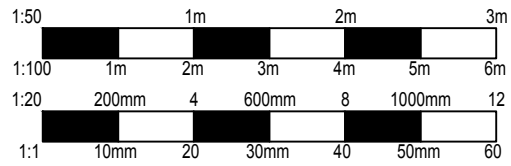

EXISTING GROUND FLOOR PLAN
SCALE 1:50

REVISIONS		DATE
CLIENT		MR & MRS JONES
PROJECT		PROPOSED INTERNAL NON-STRUCTURAL ALTERATIONS TO: 2 KINGSTON ST MICHAEL CHIPPENHAM WILTSHIRE SN14 6HX
TITLE		EXISTING GROUND FLOOR PLAN
DRAWN: KT	SCALES @ A1	1:50
CHECKED: -		
DATE: AUG 25		
DRG No: AA/23/26/002	REV: -	
<i>Armstrong</i> architecture		
THE OLD BAKEHOUSE, 21 TIMBER STREET, CHIPPENHAM, WILTSHIRE, SN15 3BS 01245 404 004 info@armstrongarchitecture.co.uk		