



Details reproduced from information kindly provided by
Solar SW Limited

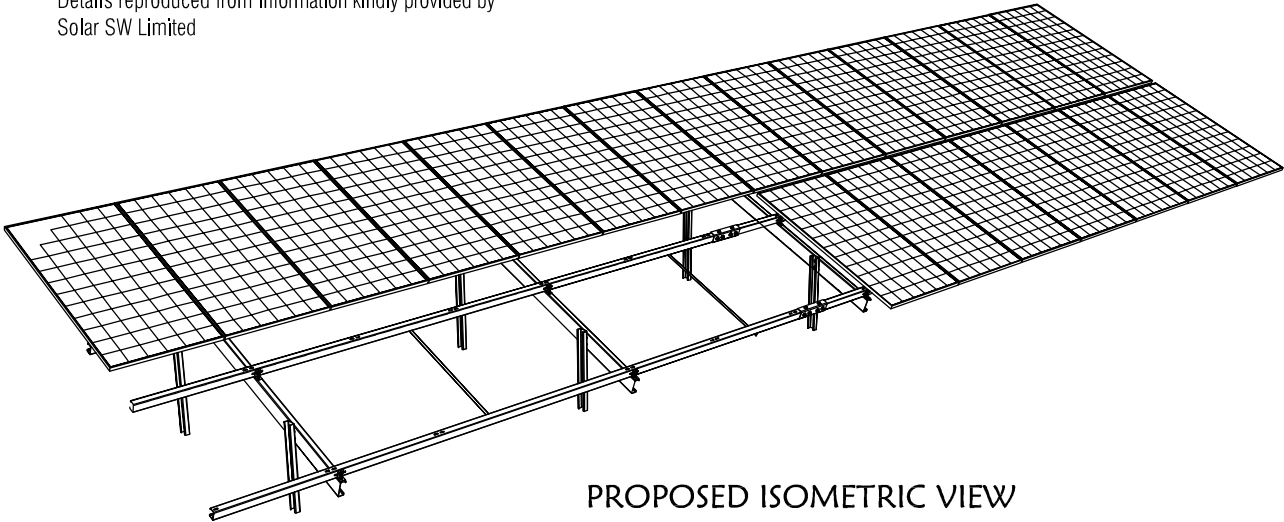


PROPOSED ISOMETRIC VIEW

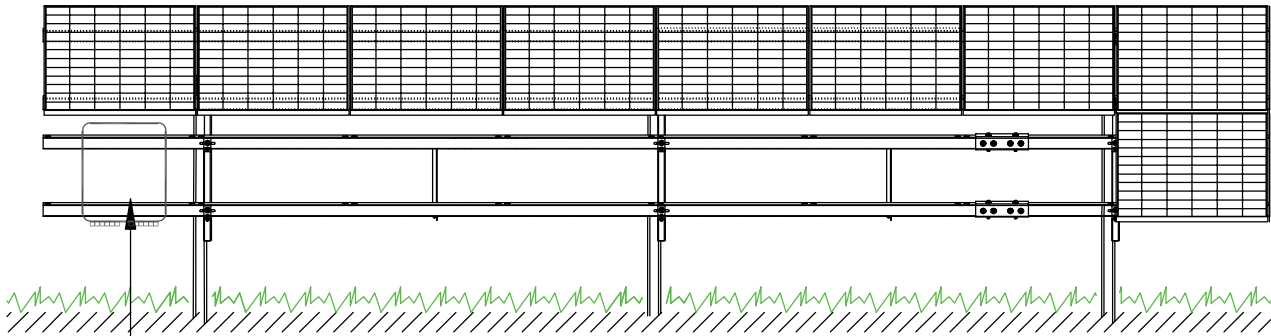

Combiner Box

PROPOSED FRONT ELEVATION

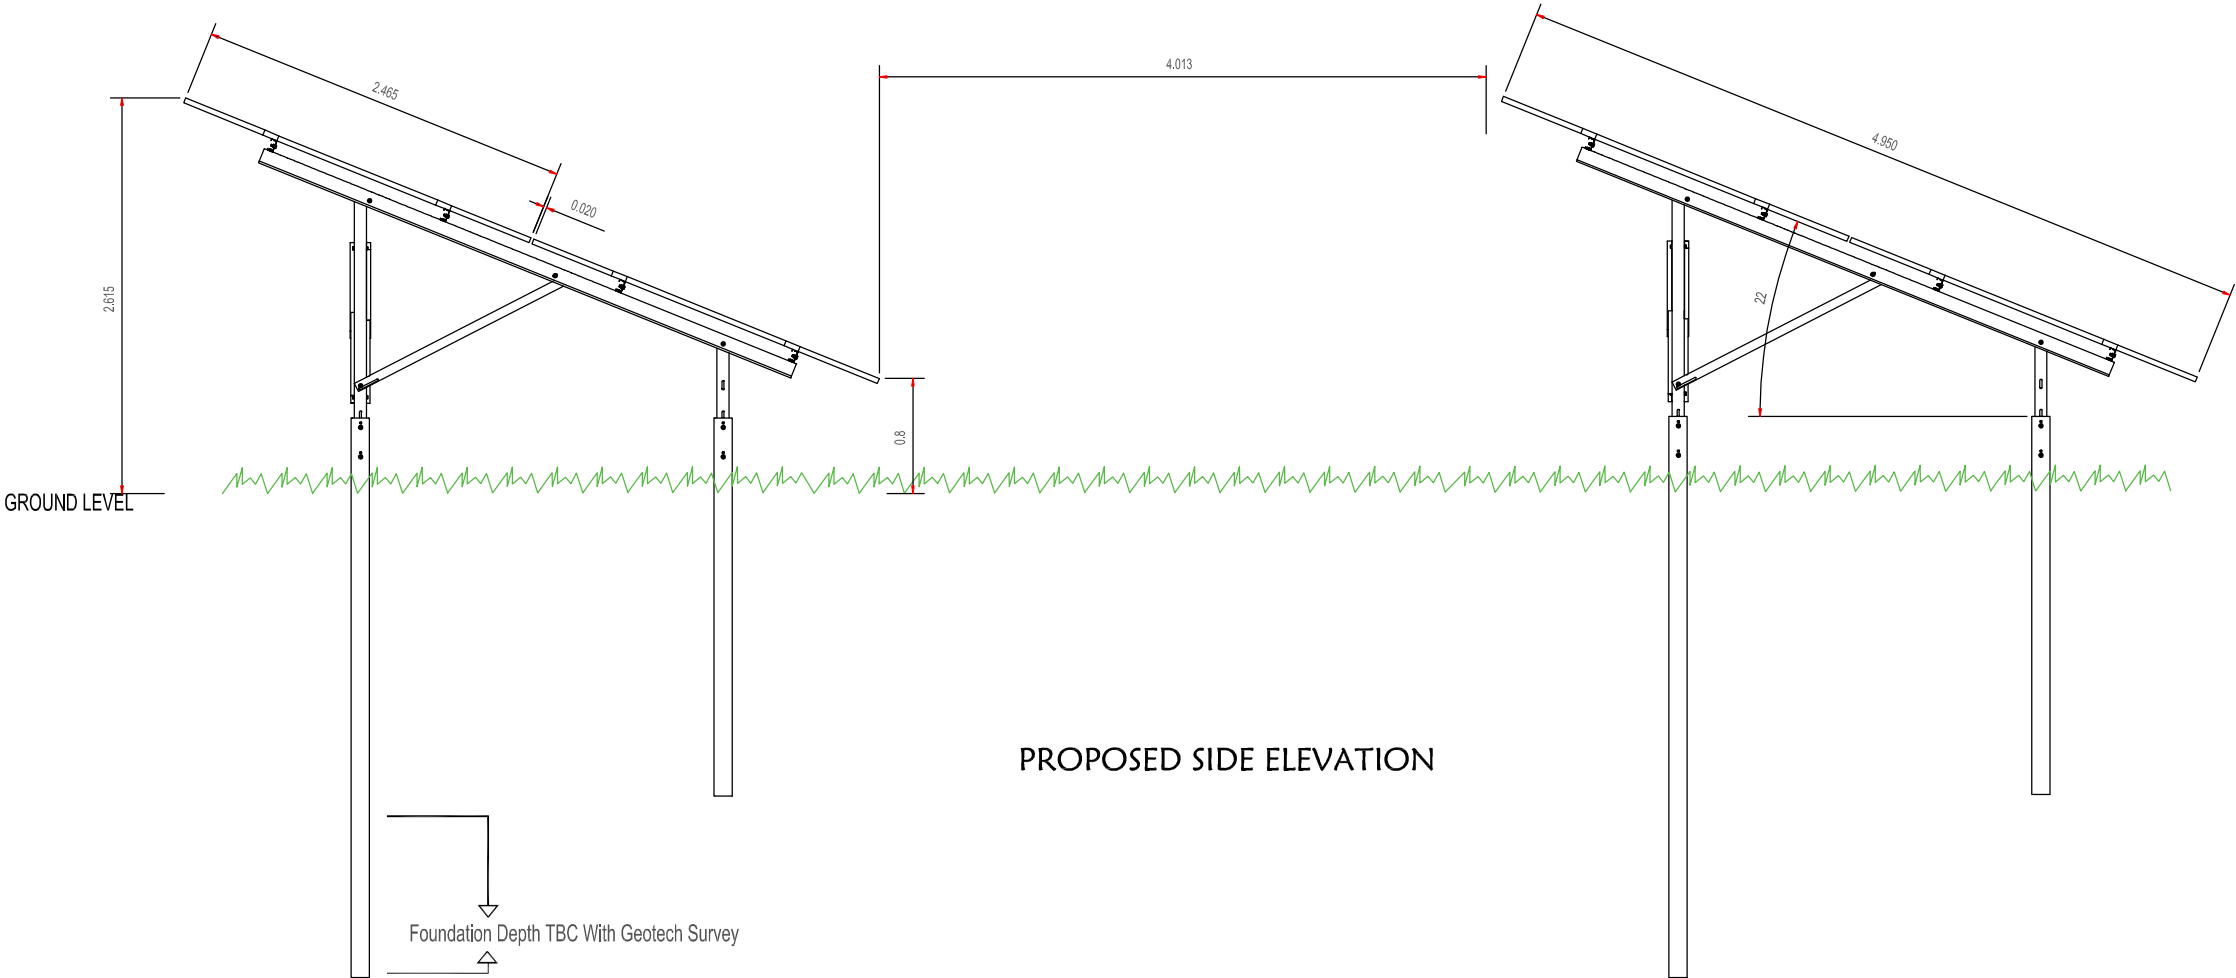

PROPOSED SIDE ELEVATION



PLAN SCALE 1:50

Project:
**PYTHOUSE FARM
PROPOSED SOLAR ARRAY**

Drawing Title:
PROPOSED SOLAR PANEL DETAIL

Client:
NADDER COMMUNITY ENERGY

Singleton Design

32 Castle Street, Newtown
Tisbury, Wiltshire, SP3 6SN

Tel. 01747 445045
e: singleton.design@btinternet.com

Scale: 1:50 @ A2
Drg No: P961/04
Rev: