



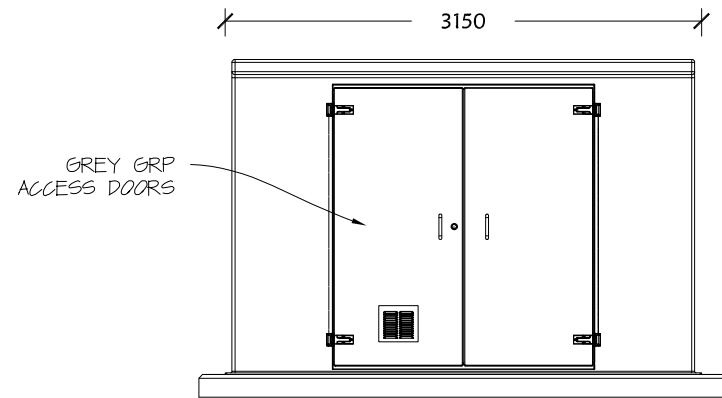


PROPOSED FRONT ELEVATION

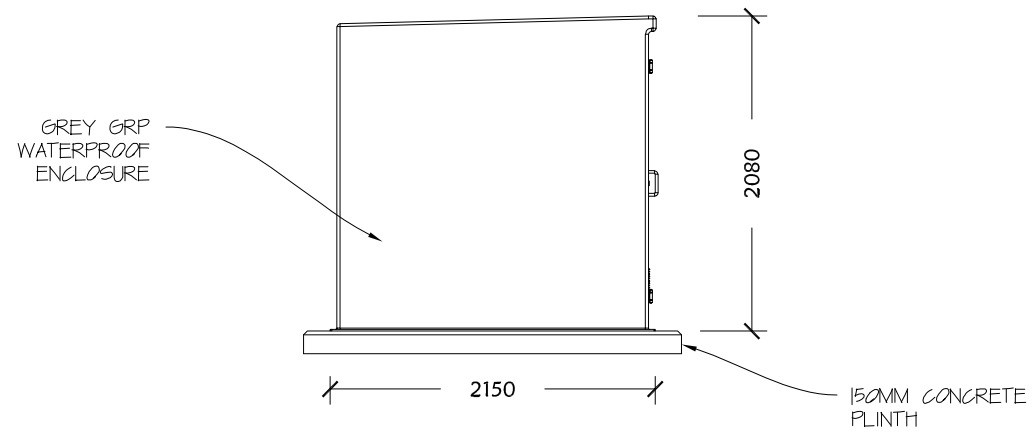


PROPOSED SIDE ELEVATION



PLAN SCALE 1:50

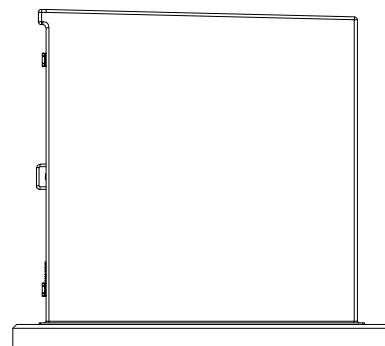

PROPOSED SIDE ELEVATION

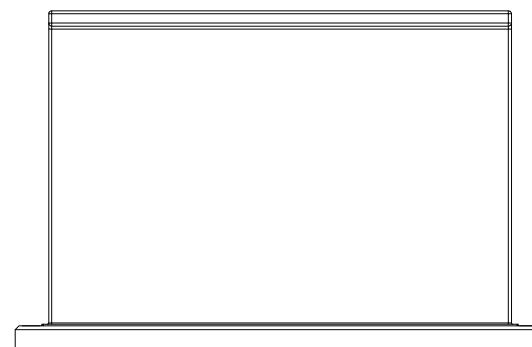

PROPOSED REAR ELEVATION

Project:

PYTHOUSE FARM
PROPOSED SOLAR ARRAY

Drawing Title:


PROPOSED ELECTRICAL ENCLOSURE

Client:

NADDER COMMUNITY ENERGY



IMAGE OF SIMILAR ENCLOSURE

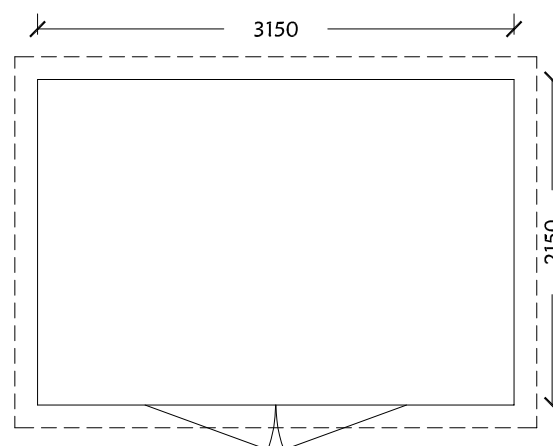

PROPOSED FLOOR PLAN

Singleton Design

32 Castle Street, Newtown
Tisbury, Wiltshire, SP3 6SN

Tel. 01747 445045
e: singleton.design@btinternet.com

Scale: 1:50 @ A2

Drg No: P961/05

Rev: