


Annotations key:

- Existing ancillary structures (OB) on Site = 132.07m2
- Building 9 = 170m2 GIA - add 50% = 255m2 inc 85m2 extension
- Main Bld Office Area = 236m2 GIA - add 50% = 354m2 inc 118m2 extension
- Main building UCL = 288m2 GIA - add 50% = 432m2 inc 144m2 extension
- Main building IGOBUS = 293m2 GIA - add 50% = 440m2 inc 147m2 extension
- New Builds under Permitted Development = 600m2 GIA

TOTAL ADDITIONAL GIA = 1084.3m2

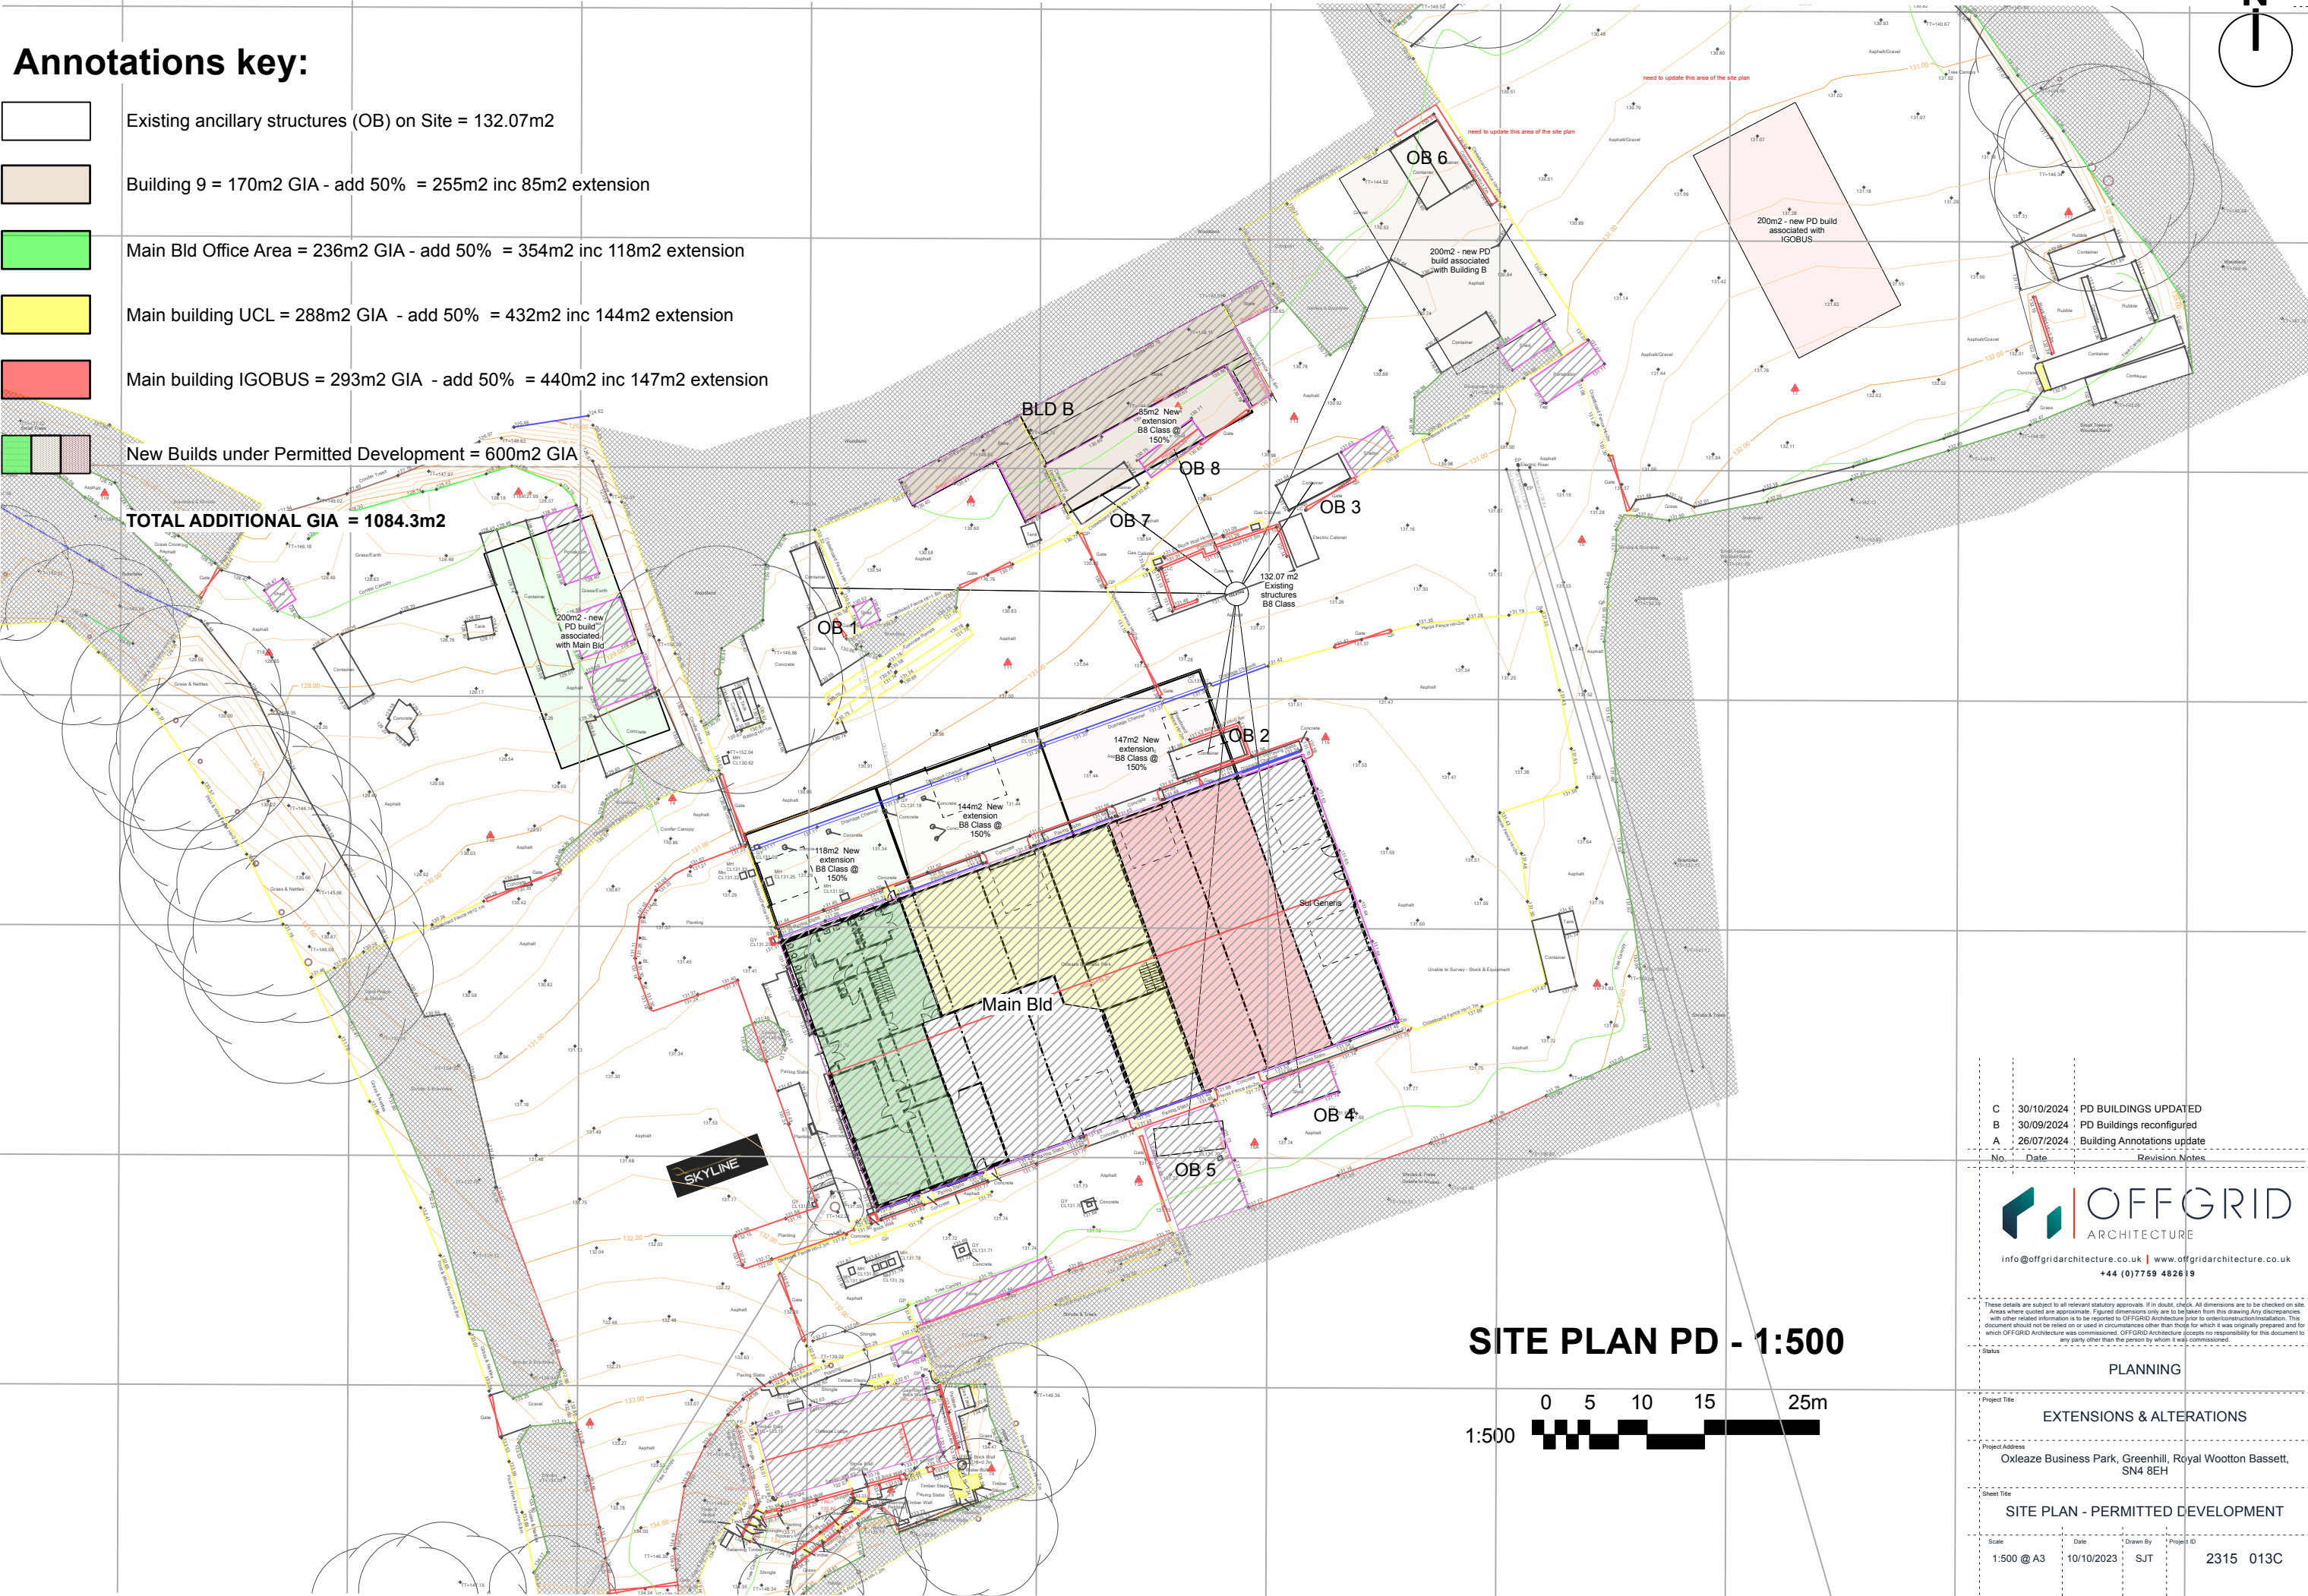

SITE PLAN PD - 1:500

C

30/10/2024

PD BUILDINGS UPDATED

B

30/09/2024

PD Buildings reconfigured

A

26/07/2024

Building Annotations update

No

Date

Revision Notes

OFFGRID

ARCHITECTURE

info@offgridarchitecture.co.uk

www.offgridarchitecture.co.uk

+44 (0)7759 482619

|                 |                                                                  |
|-----------------|------------------------------------------------------------------|
| Status          | PLANNING                                                         |
| Project Title   | EXTENSIONS & ALTERATIONS                                         |
| Project Address | Oxleaze Business Park, Greenhill, Royal Wootton Bassett, SN4 8EH |
| Sheet Title     | SITE PLAN - PERMITTED DEVELOPMENT                                |
| Scale           | 1:500 @ A3                                                       |
| Date            | 10/10/2023                                                       |
| Drawn By        | SJT                                                              |
| Project ID      | 2315 013C                                                        |