

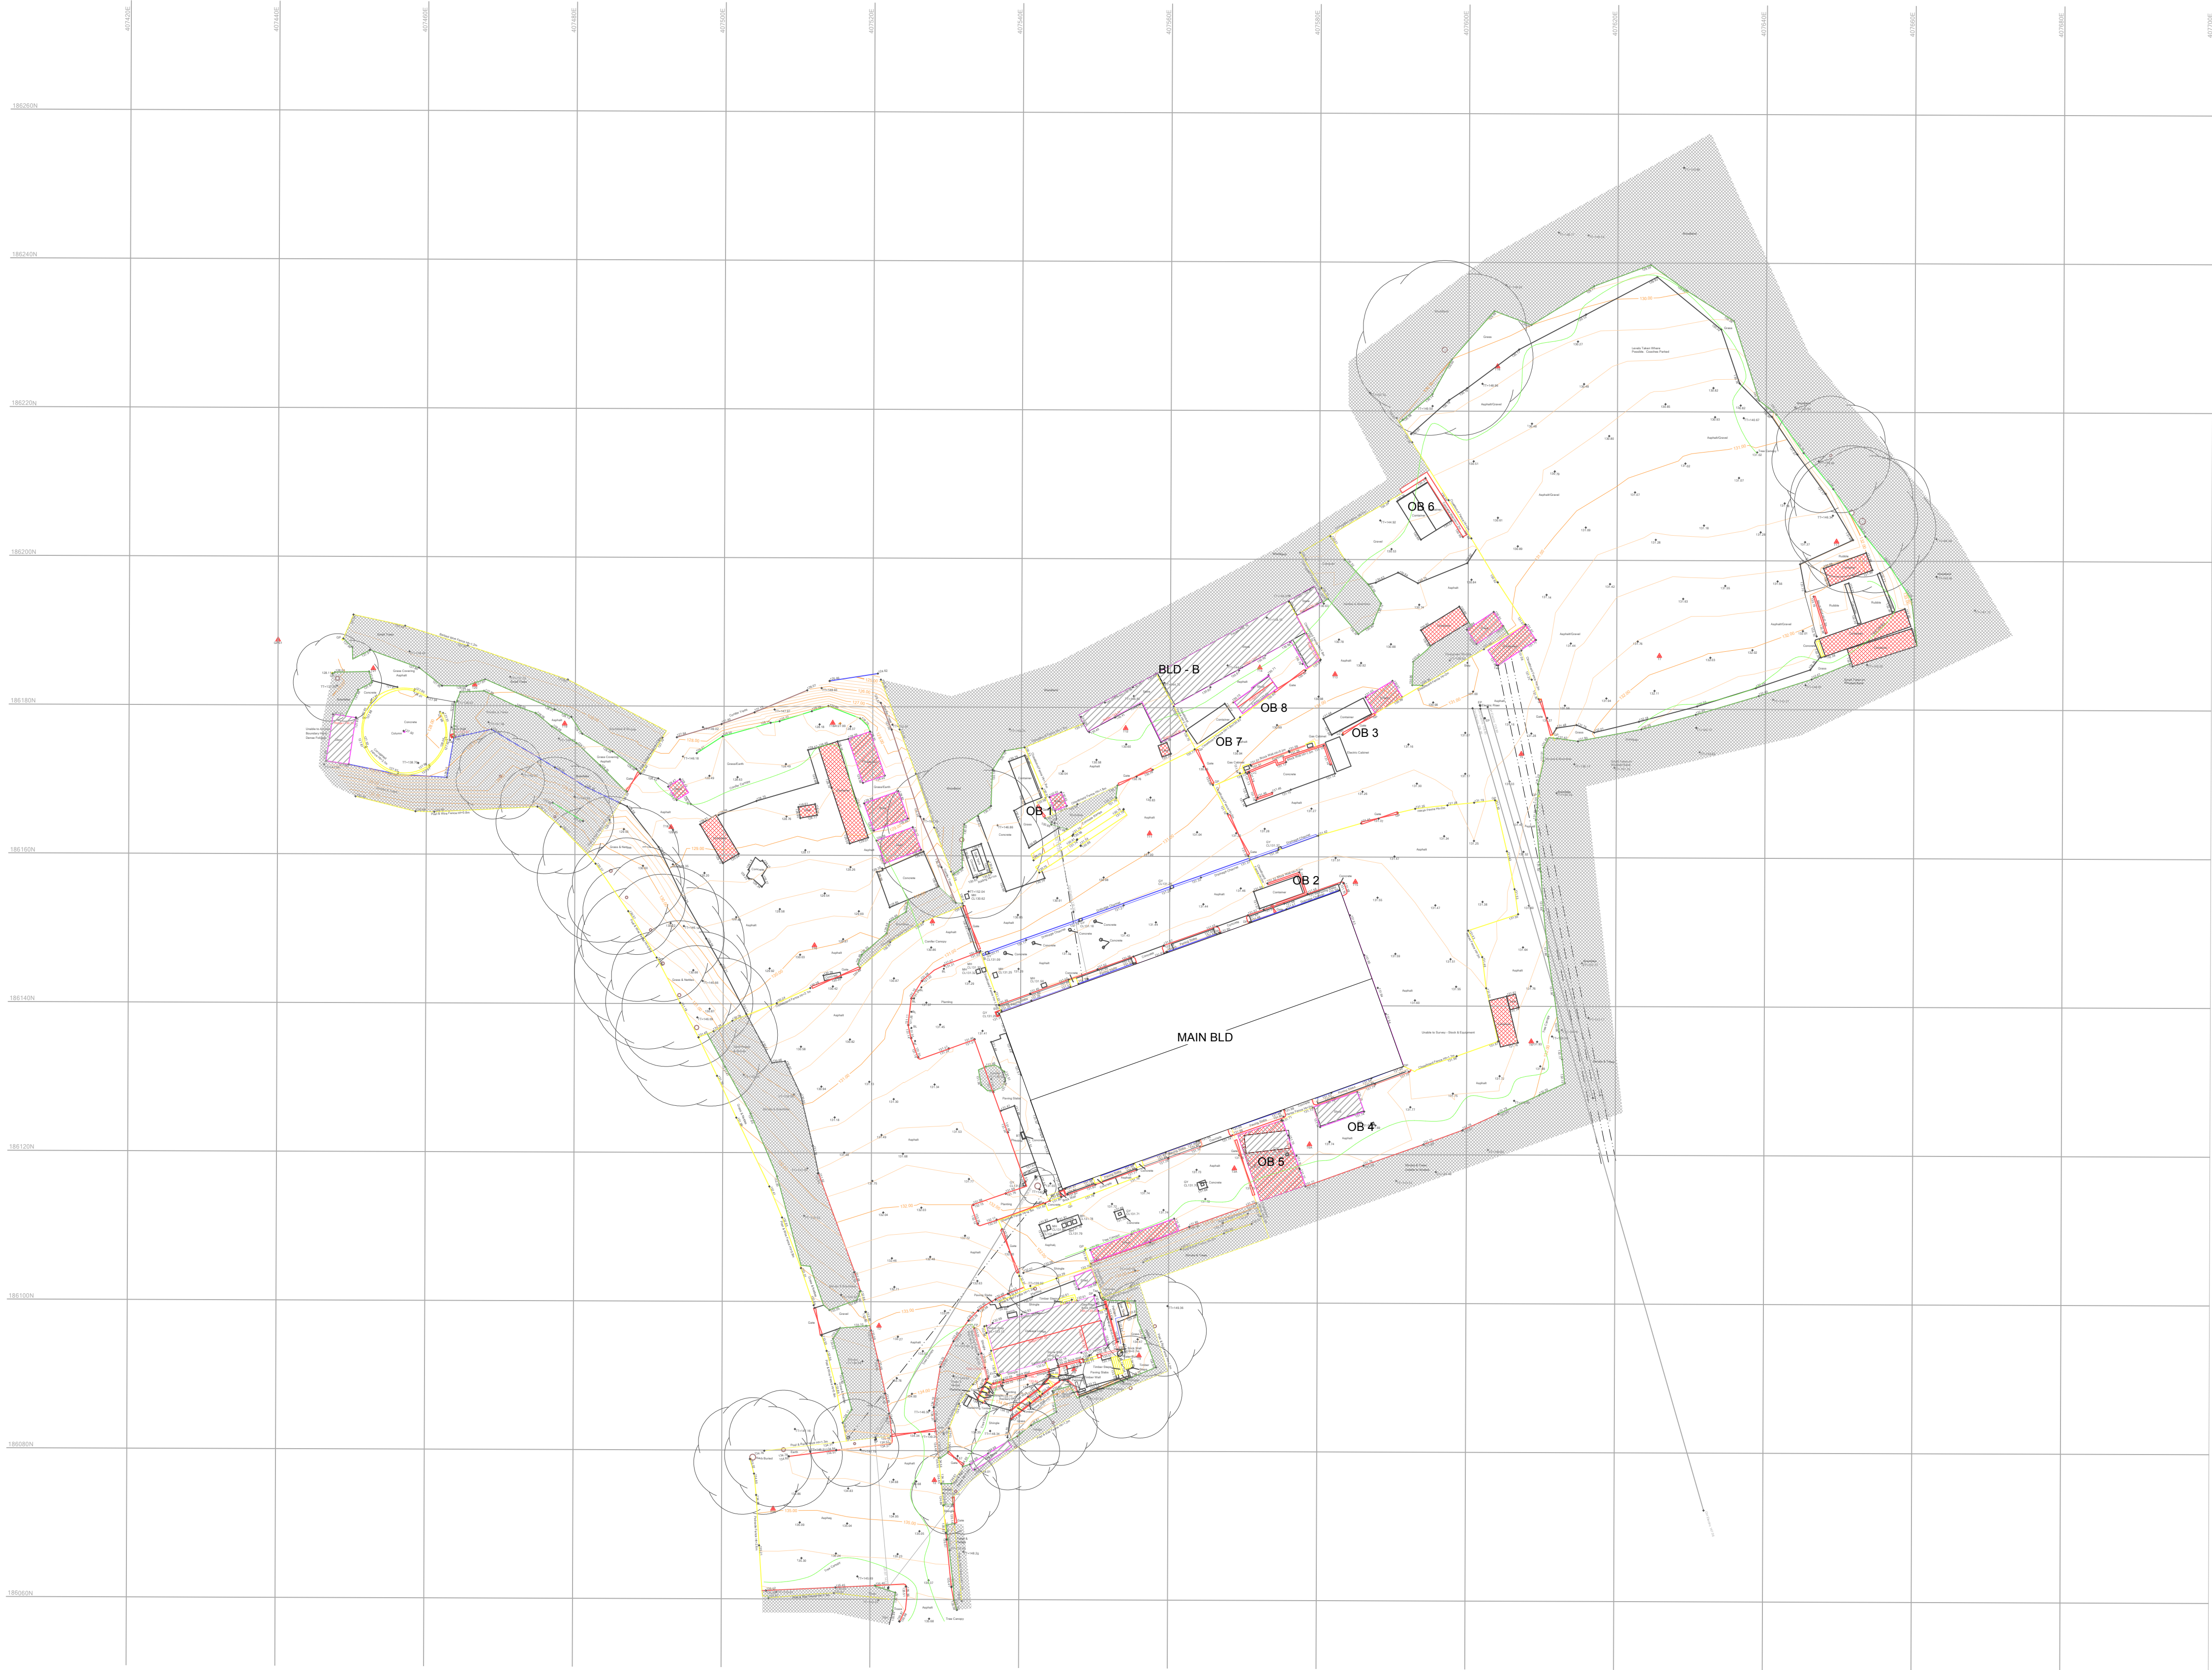


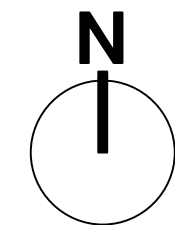

EXISTING UPDATED SITE PLAN 1:500

 

Existing Topography Survey Information Courtesy of Brunel Surveys Ltd - Rescaled and collated to fit onto onto one A1 sheet

C	30/10/2024	Notes updated
B	30/09/2024	EXG OUTBUILDINGS SURVEYED
A	26/07/2024	Building Annotations update
No.	Date	Revision Notes
OFFGRID ARCHITECTURE info@offgridarchitecture.co.uk www.offgridarchitecture.co.uk +44 (0)7759 482619		
These details are subject to all relevant statutory approvals. If in doubt, check. All dimensions are to be checked on site. Areas where quoted are approximate. Figured dimensions only are to be taken from this drawing. Any discrepancies with other related information is to be reported to OFFGRID Architecture prior to order/construction/installation. This document should not be relied on or used in circumstances other than those for which it was originally prepared and for which OFFGRID Architecture was commissioned. OFFGRID Architecture accepts no responsibility for this document to any party other than the person by whom it was commissioned.		
Status	SURVEY	
Project Title	EXTENSIONS & ALTERATIONS	
Project Address	Oxleaze Business Park, Greenhill, Royal Wootton Bassett, SN4 8EH	
Sheet Title	UPDATED SITE PLAN	
Scale	Date	Drawn By
1:500 @ A1	10/10/2023	SJT
Project ID	2315 009C	