



EXG. SOUTH ELEVATION 1:100

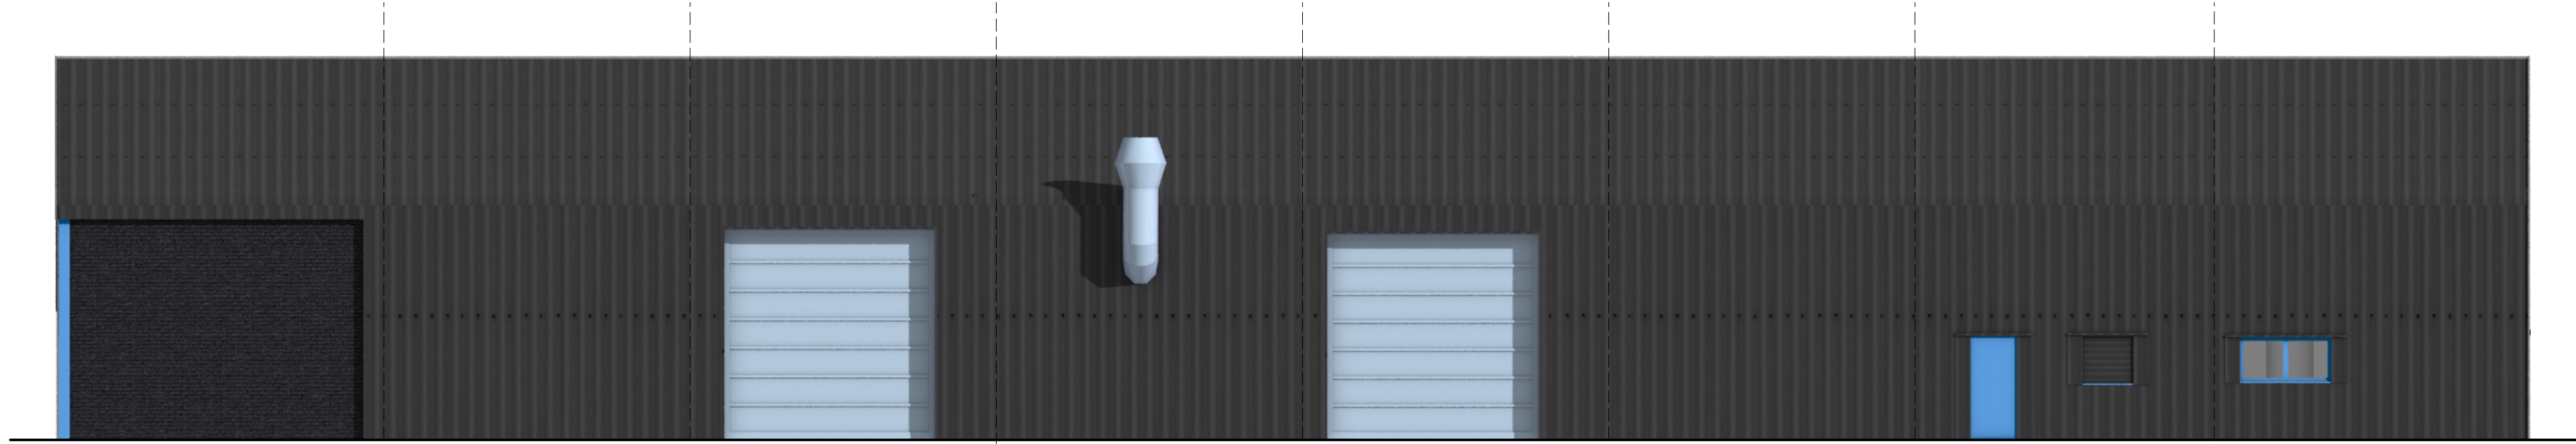

EXG. NORTH ELEVATION 1:100

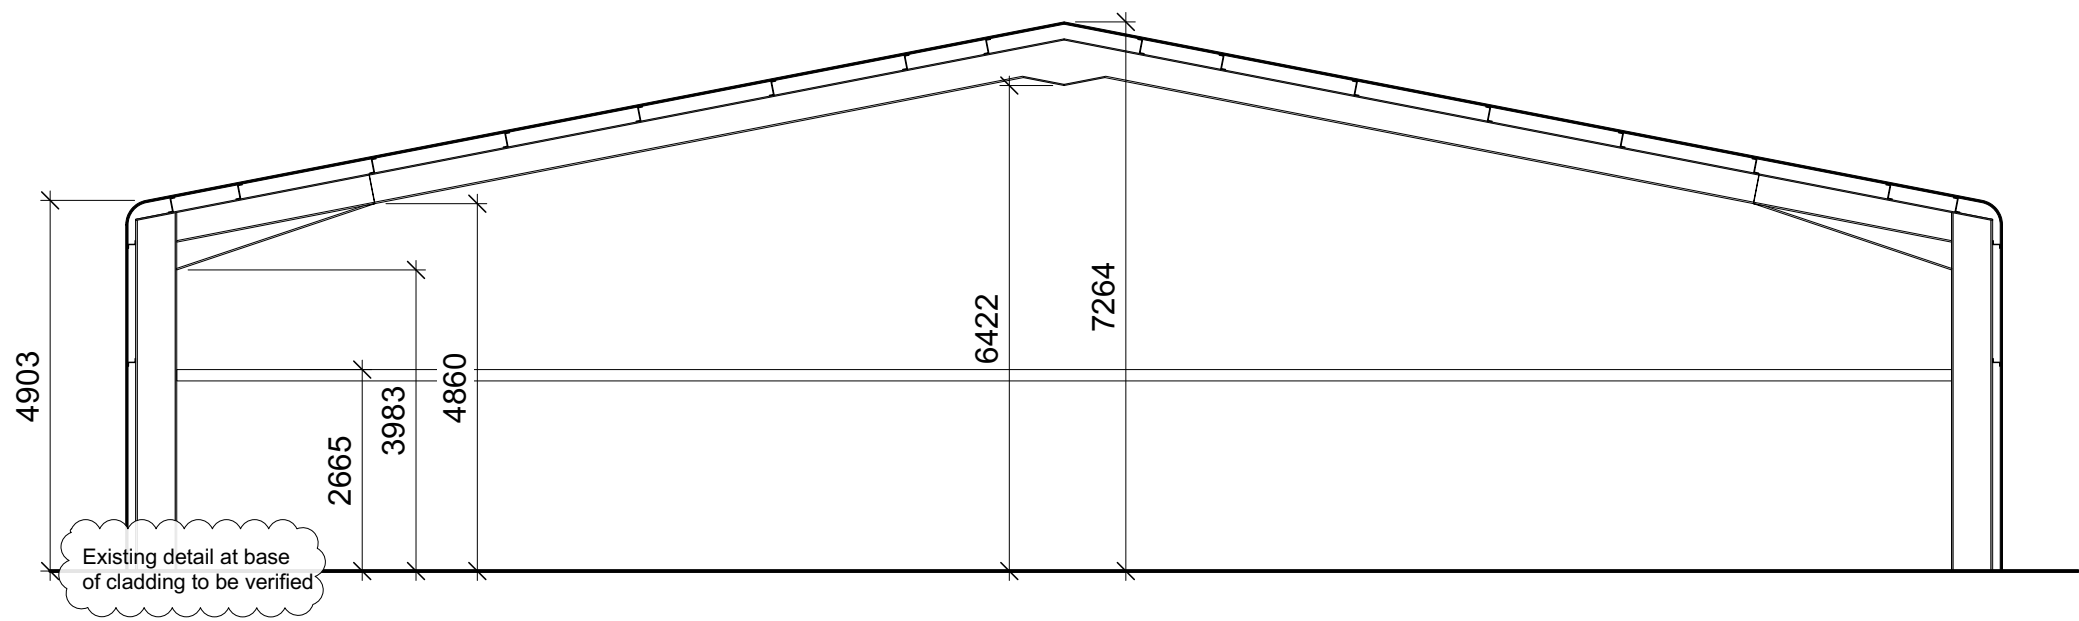

EXG. SECTION - TYPICAL TRUSS 1:100



EXG. WEST ELEVATION 1:100



EXG. EAST ELEVATION 1:100

No.	Date	Revision	Notes
OFFGRID ARCHITECTURE info@offgridarchitecture.co.uk www.offgridarchitecture.co.uk +44 (0)7759 482619			
These details are subject to all relevant statutory approvals. If in doubt, check. All dimensions are to be checked on site. Areas where quoted are approximate. Figure dimensions only are to be taken from this drawing. Any discrepancies with other related information is to be reported to OFFGRID Architecture prior to order/construction/installation. This document should not be relied on or used in circumstances other than those for which it was originally prepared and for which OFFGRID Architecture was commissioned. OFFGRID Architecture accepts no responsibility for this document to any party other than the person by whom it was commissioned.			
Status	SURVEY		
Project Title	EXTENSIONS & ALTERATIONS		
Project Address	Oxleaze Business Park, Greenhill, Royal Wootton Bassett, SN4 8EH		
Sheet Title	EXG ELEVATIONS		
Scale	Date	Drawn By	Project ID
1:100 @ A1	10/10/2023	SJT	2315 004