



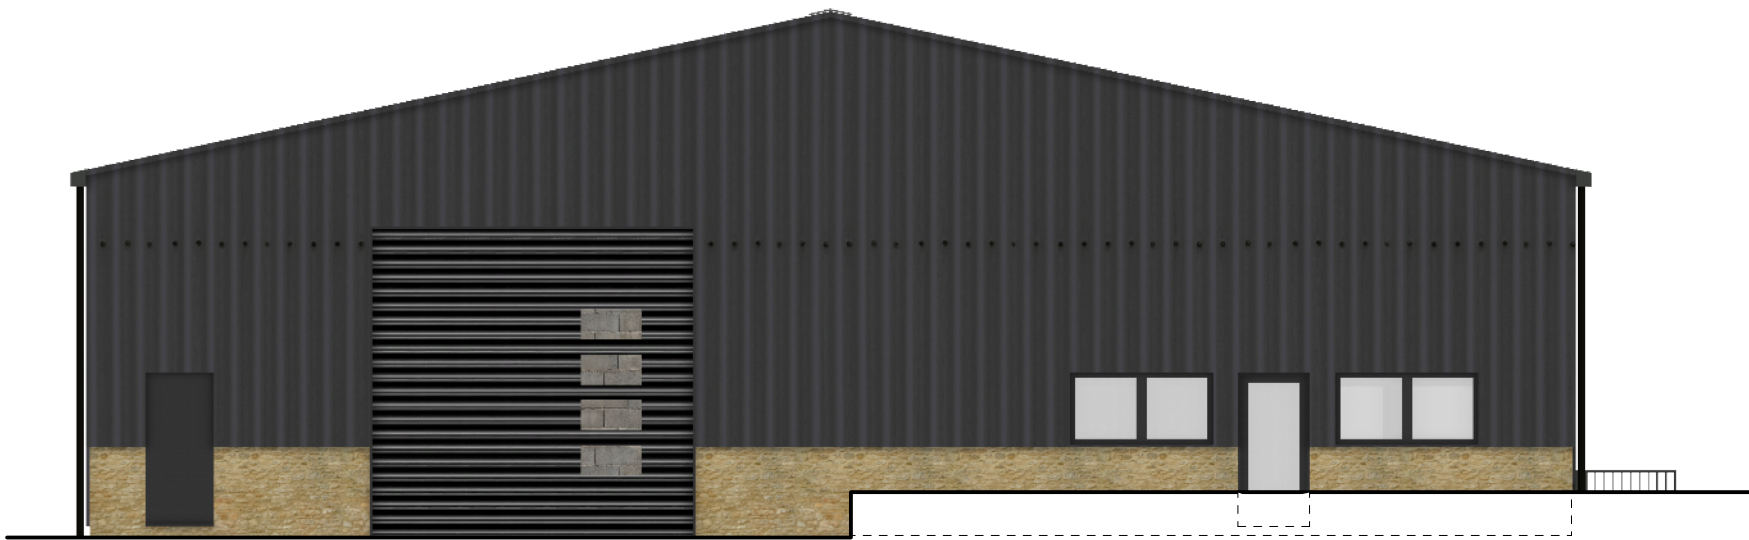

PROP. SOUTH ELEVATION 1:100



PROP. WEST ELEVATION 1:100

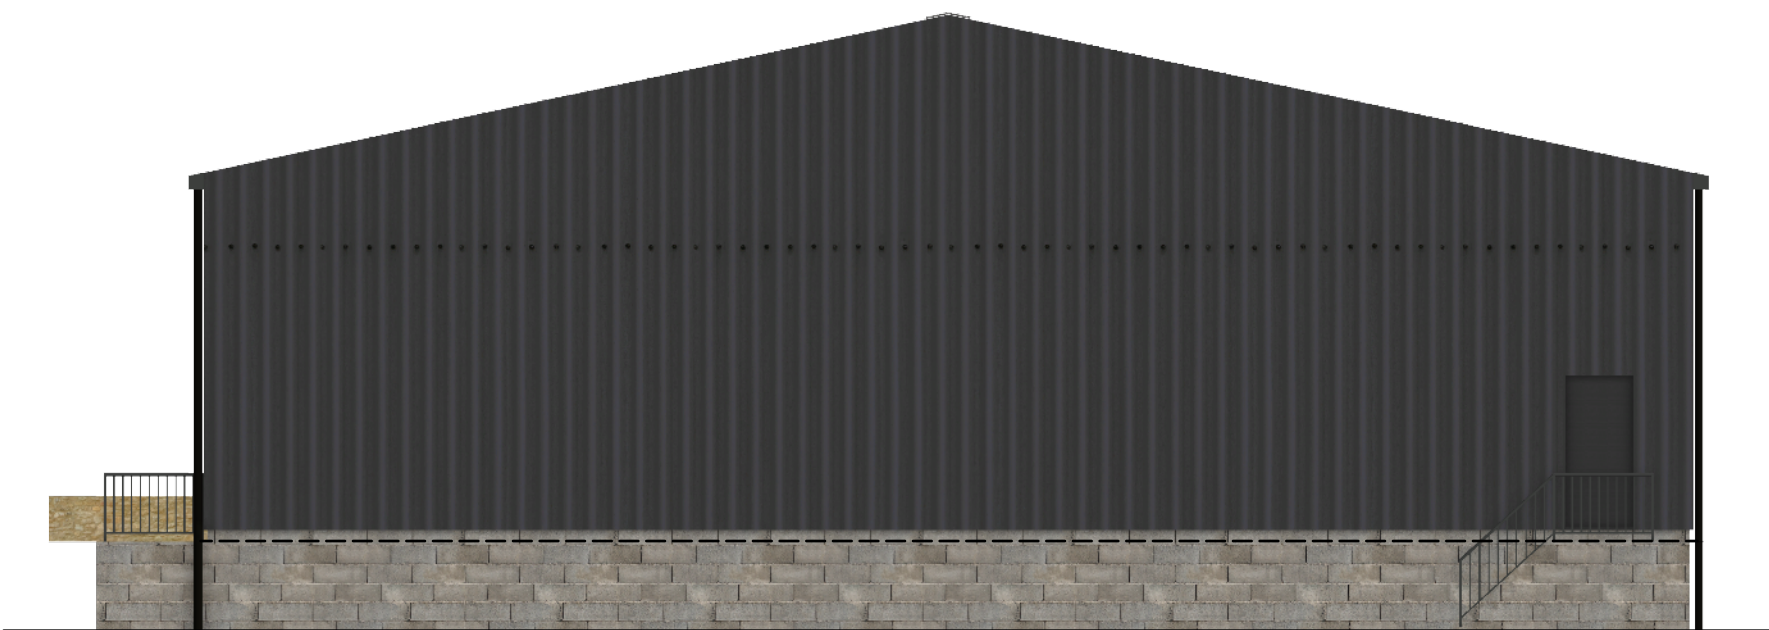

PROP. NORTH ELEVATION 1:100



PROP. EAST ELEVATION 1:100

A	20/11/2024	General Update	
	No.	Date	Revision Notes
OFFGRID ARCHITECTURE info@offgridarchitecture.co.uk www.offgridarchitecture.co.uk +44 (0)7759 482619			
These details are subject to all relevant statutory approvals. If in doubt, check. All dimensions are to be checked on site. Areas where quoted are approximate. Figure dimensions only are to be taken from this drawing. Any discrepancies with other related information is to be reported to OFFGRID Architecture prior to order/construction/installation. This document should not be relied on or used in circumstances other than those for which it was originally prepared and for which OFFGRID Architecture was commissioned. OFF GRID Architecture accepts no responsibility for this document to any party other than the person by whom it was commissioned.			
Status			
PLANNING			
Project Title			
EXTENSIONS & ALTERATIONS			
Project Address			
Oxleaze Business Park, Greenhill, Royal Wootton Bassett, SN4 8EH			
Sheet Title			
PROP ELEVATIONS - SHED 3			
Scale	Date	Drawn By	Project ID
1:100 @ A1	21/06/2024	SJT	2315 063A