
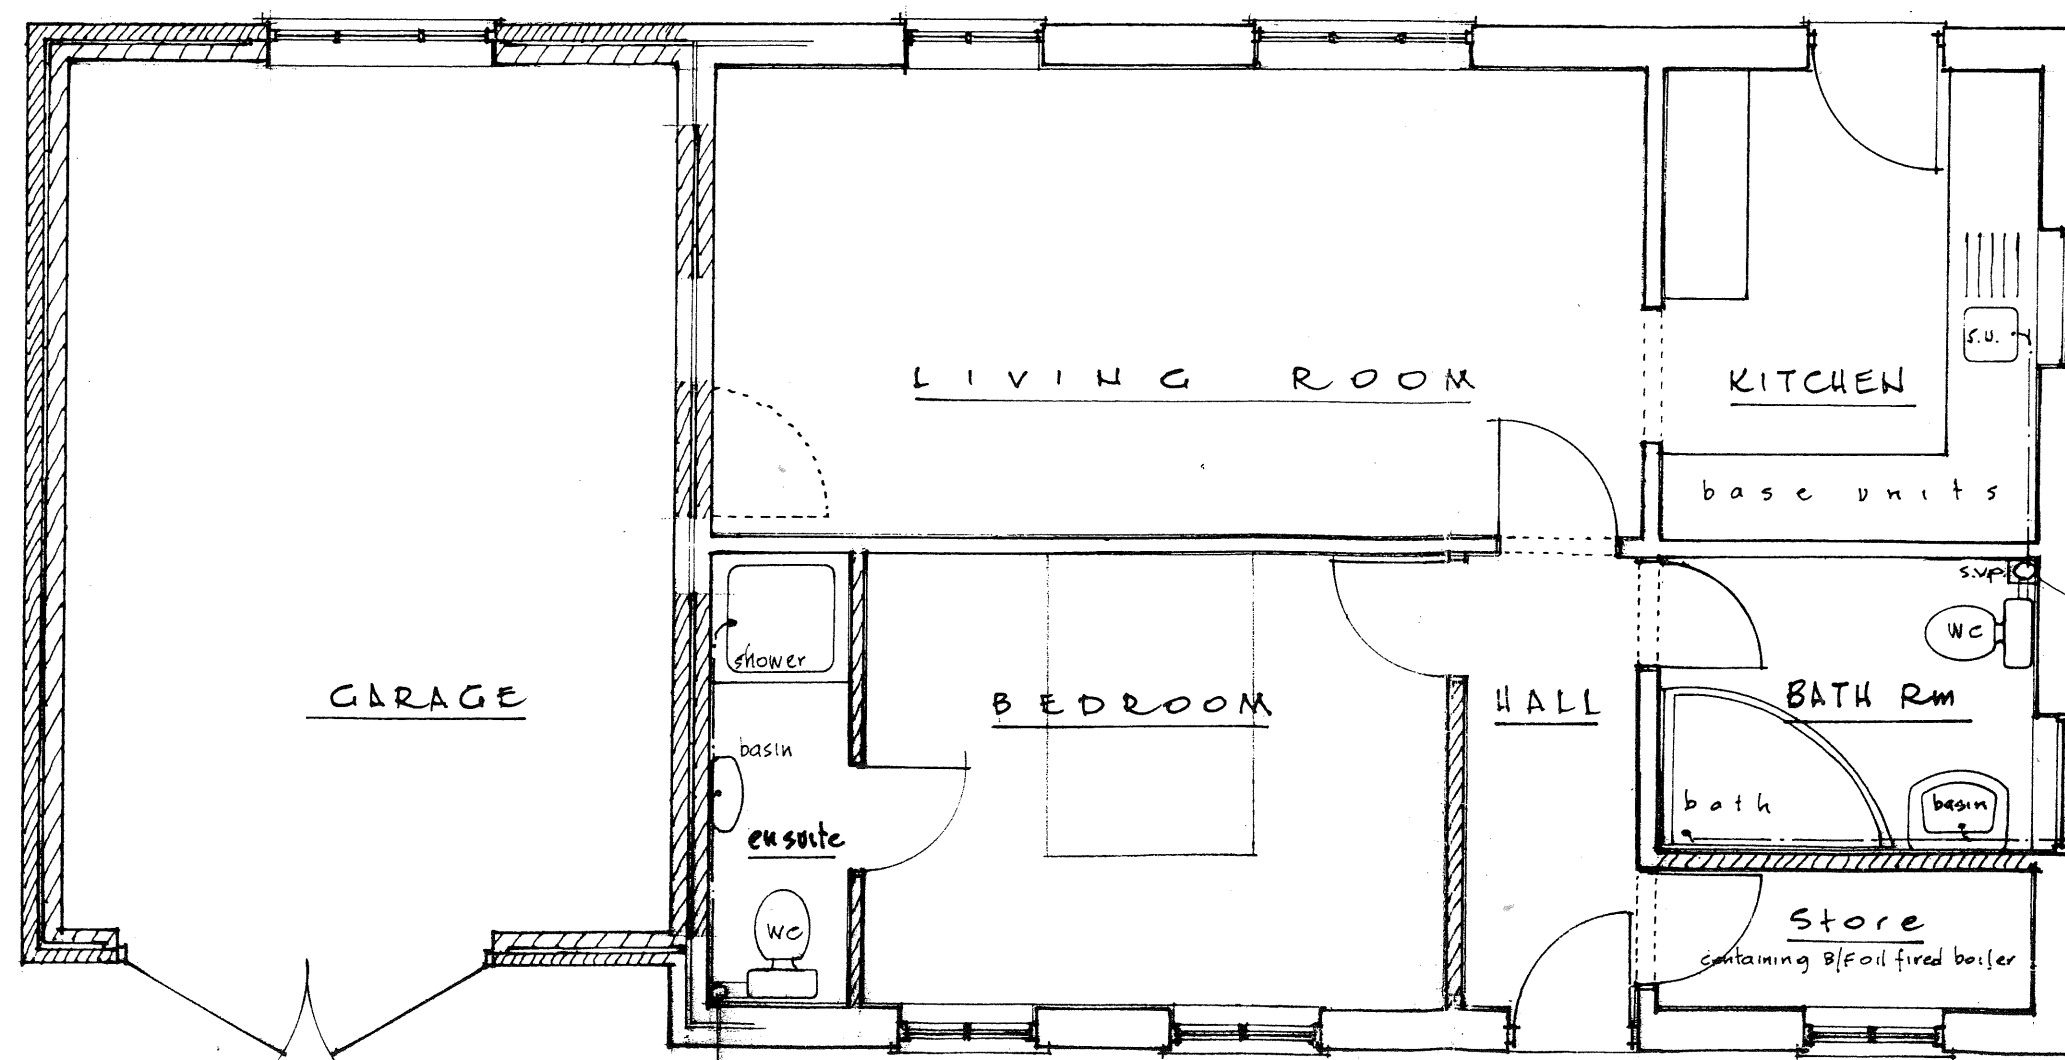


Existing Floor Plans

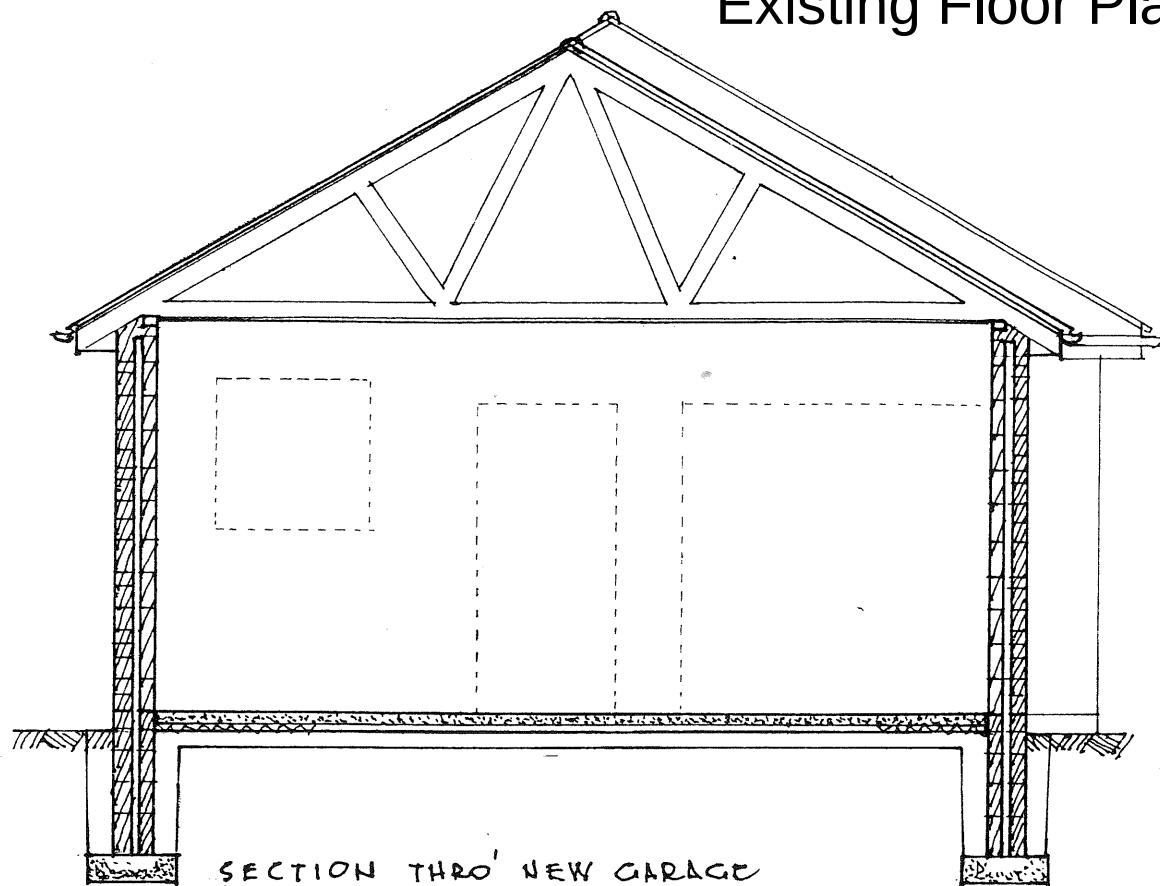

PLAN VIEW

100mm dia connection
to existing drain

7 SILVER STREET - GASTARD

PLEASE NOTE THESE FLOORPLANS
ARE TAKEN FROM WHEN THE
BUILDING WAS CONVERTED
TO A HOLIDAY ACCOMMODATION.
I WILL NOT BE CHANGING
ANYTHING STRUCTURALLY OR
INTERNALLY.

Drainage - 100mm dia plastic pipes
in pea gravel surround
connected to existing
inspection chamber

0 2
METRES

SCALE 1:50

A3

Drawing number 1642/12B