





Location of 1800m2 fruit cage with metal support tubes and hoops with an Visqueen anti-drip polythene with netting to ceiling and walls.

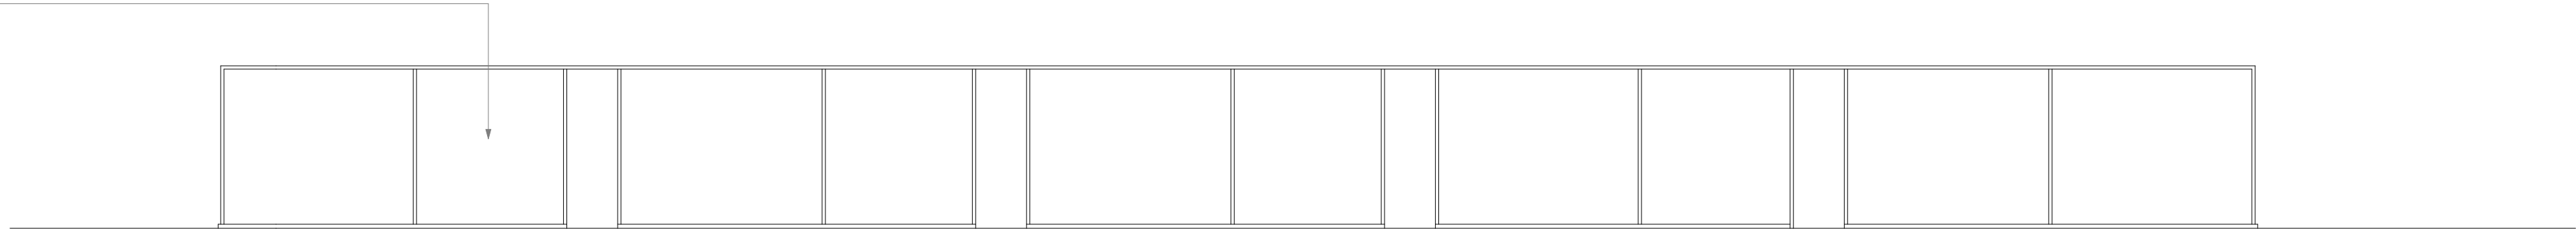


5 North Elevation 1:100

Location of 1800m2 fruit cage with metal support tubes and hoops with an Visqueen anti-drip polythene with netting to ceiling and walls.

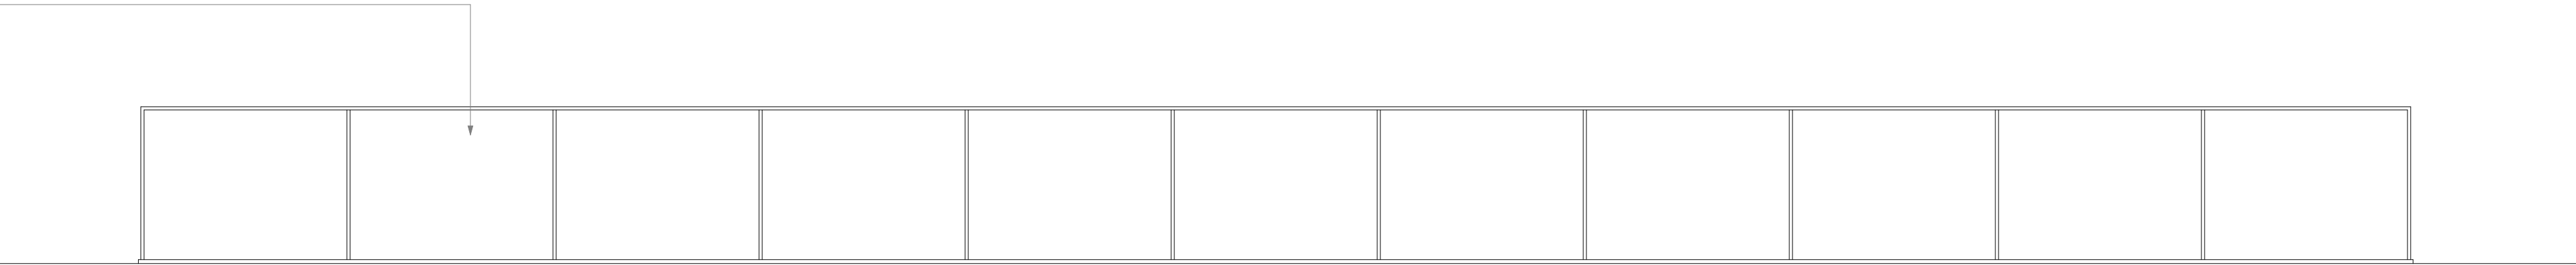


5 East Elevation 1:100

Location of 1800m2 fruit cage with metal support tubes and hoops with an Visqueen anti-drip polythene with netting to ceiling and walls.

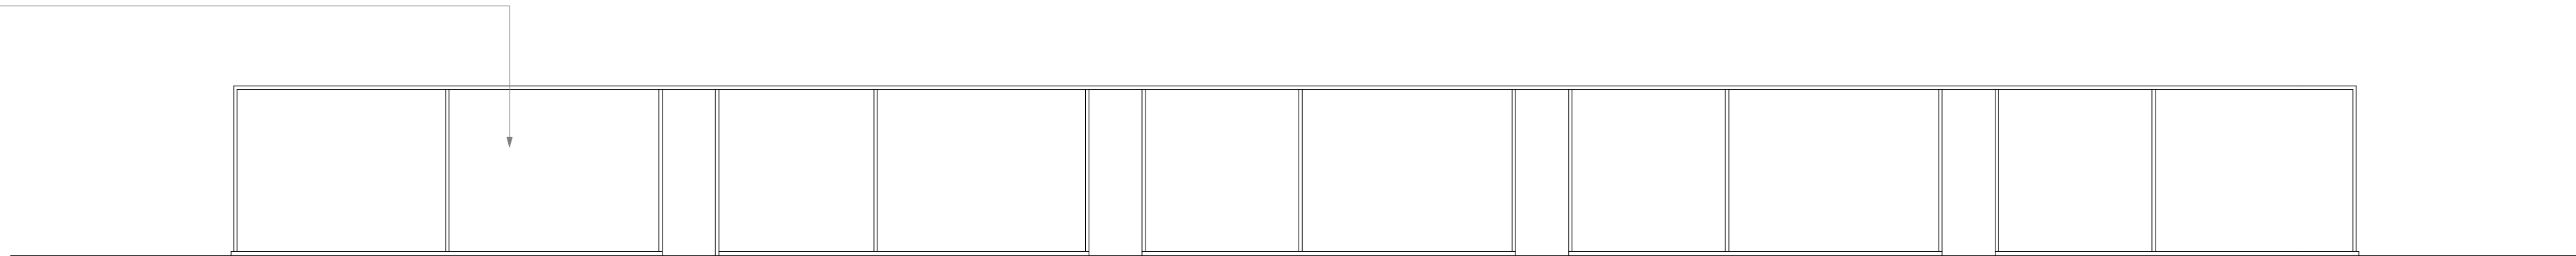

5 South Elevation 1:100

Location of 1800m2 fruit cage with metal support tubes and hoops with an Visqueen anti-drip polythene with netting to ceiling and walls.

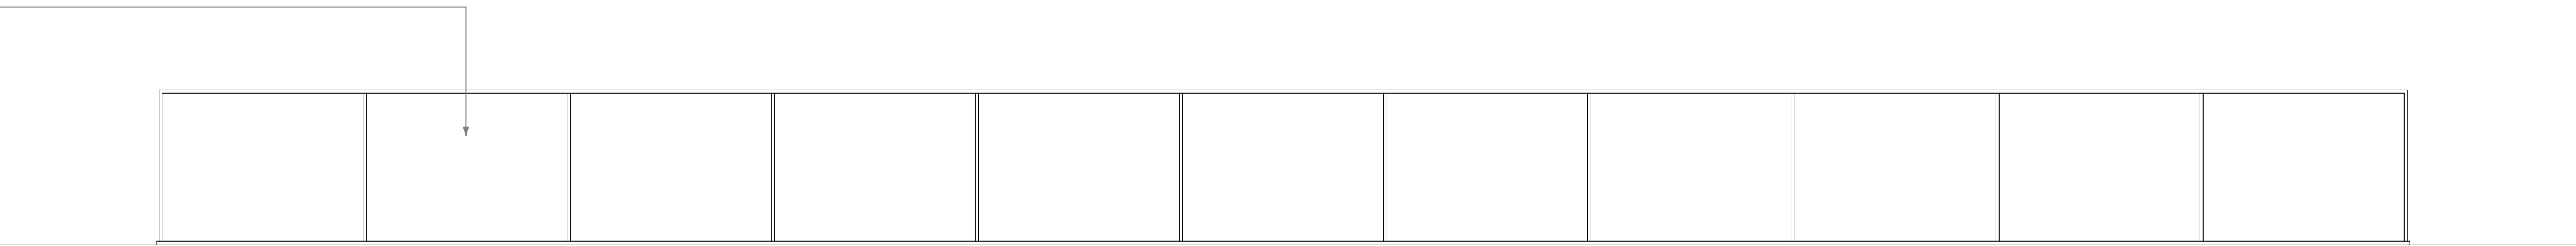

5 West Elevation 1:100

Note:  
All information shown on this drawing is to be used for planning or building regulatory purposes only and not to be used in conjunction with any other information or worklogs including: contract, working drawings, construction and as built papers.

No responsibility is taken by Concept Drawing & Design Architects for any measurements taken of this drawing. All dimensions shown on this drawing must be checked on site by the project manager and/or contractor to ensure that they are accurate. Any dimensions that can not be achieved, the client, project manager and architect must be made aware immediately.

Concept Drawing and Design Architects have not surveyed the external landscape, or the boundary line, external ground levels, and profile/slope of adjoining buildings. This information, if shown on the drawings, are just a representation of what might be there. Concept Drawing and Design Architects take no responsibility for the accuracy of the information relating to these topics.

The Party Wall Act may apply if any of the following categories of building work apply:

1. Work on an existing wall or structure shared with another property.
2. Building a new retaining wall or a wall of a building up to, near or outside the boundary with a neighbouring property.
3. Excavating near a neighbouring building.

It is the responsibility of the client/owner to determine whether the act applies and if so notify all adjoining owners in accordance with the act. Further information can found on the communities and local government website.

PROJECT  
2433 - Agricultural Field  
Green Leaf Trees Ltd

Calne  
Wiltshire, SN11 9TD

Proposed Agricultural Buildings and Track

DRAWING:  
**Proposed Fruit Cage  
Elevations  
1:100@A1**

Drg No:2433.03.15  
24/09/2025



Telephone: 07557505990  
Email: concept@drawinganddesign.co.uk  
Website: www.drawinganddesign.co.uk  
You can also find us on Facebook and Twitter