


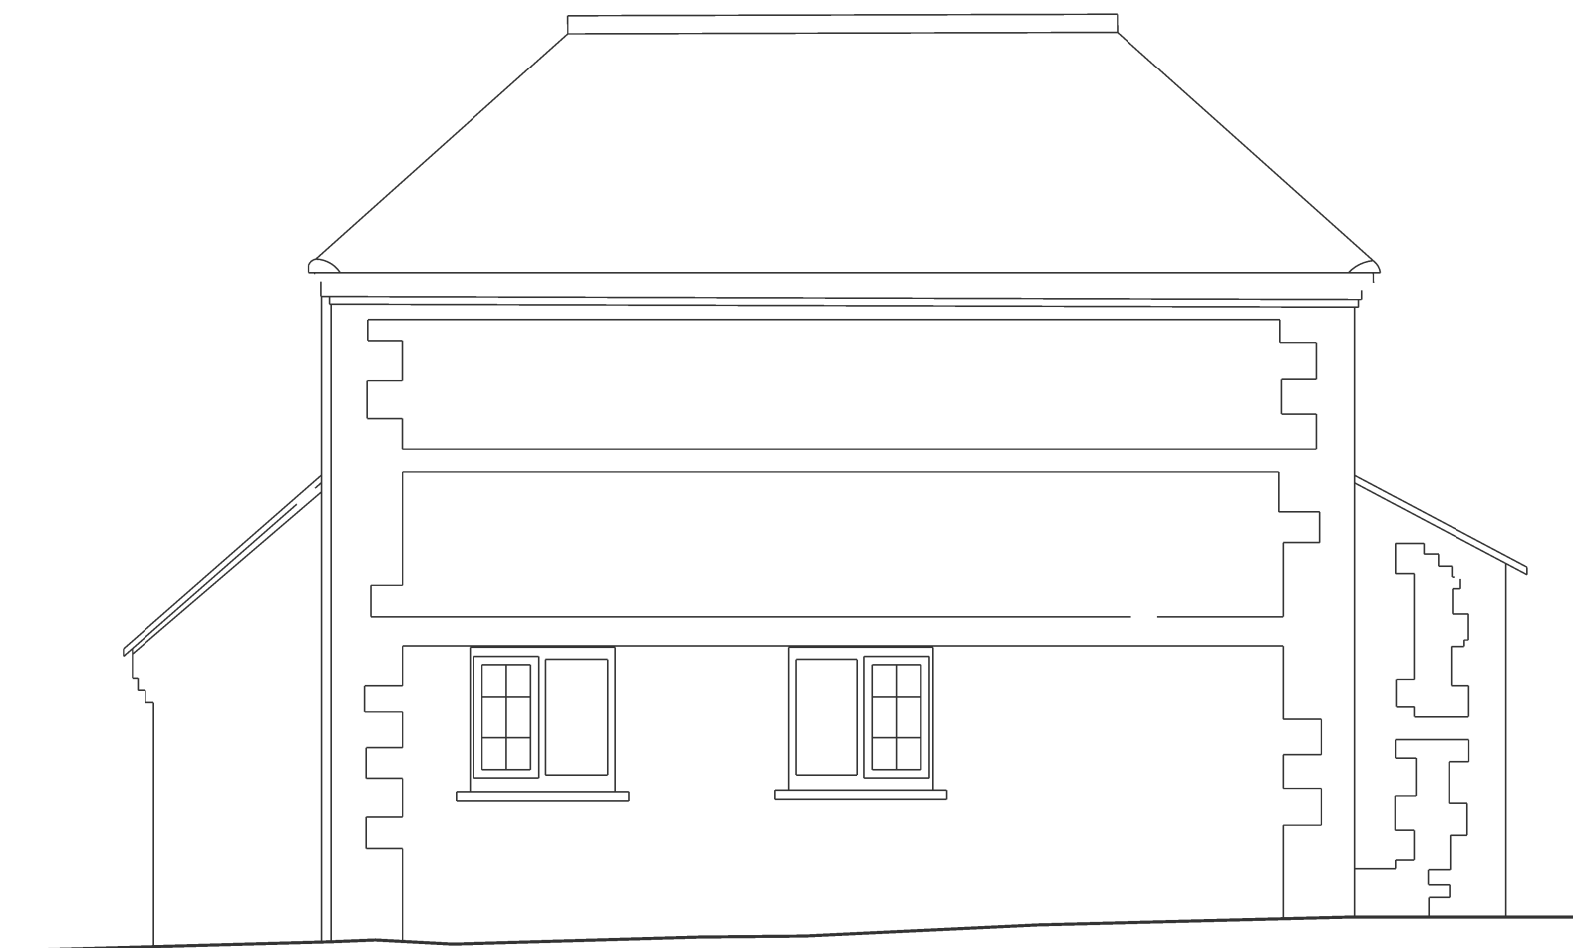


EXISTING SOUTHEAST ELEVATION (3-3)



EXISTING NORTHWEST ELEVATION (2-2)



EXISTING NORTHWEST ELEVATION (1-1)

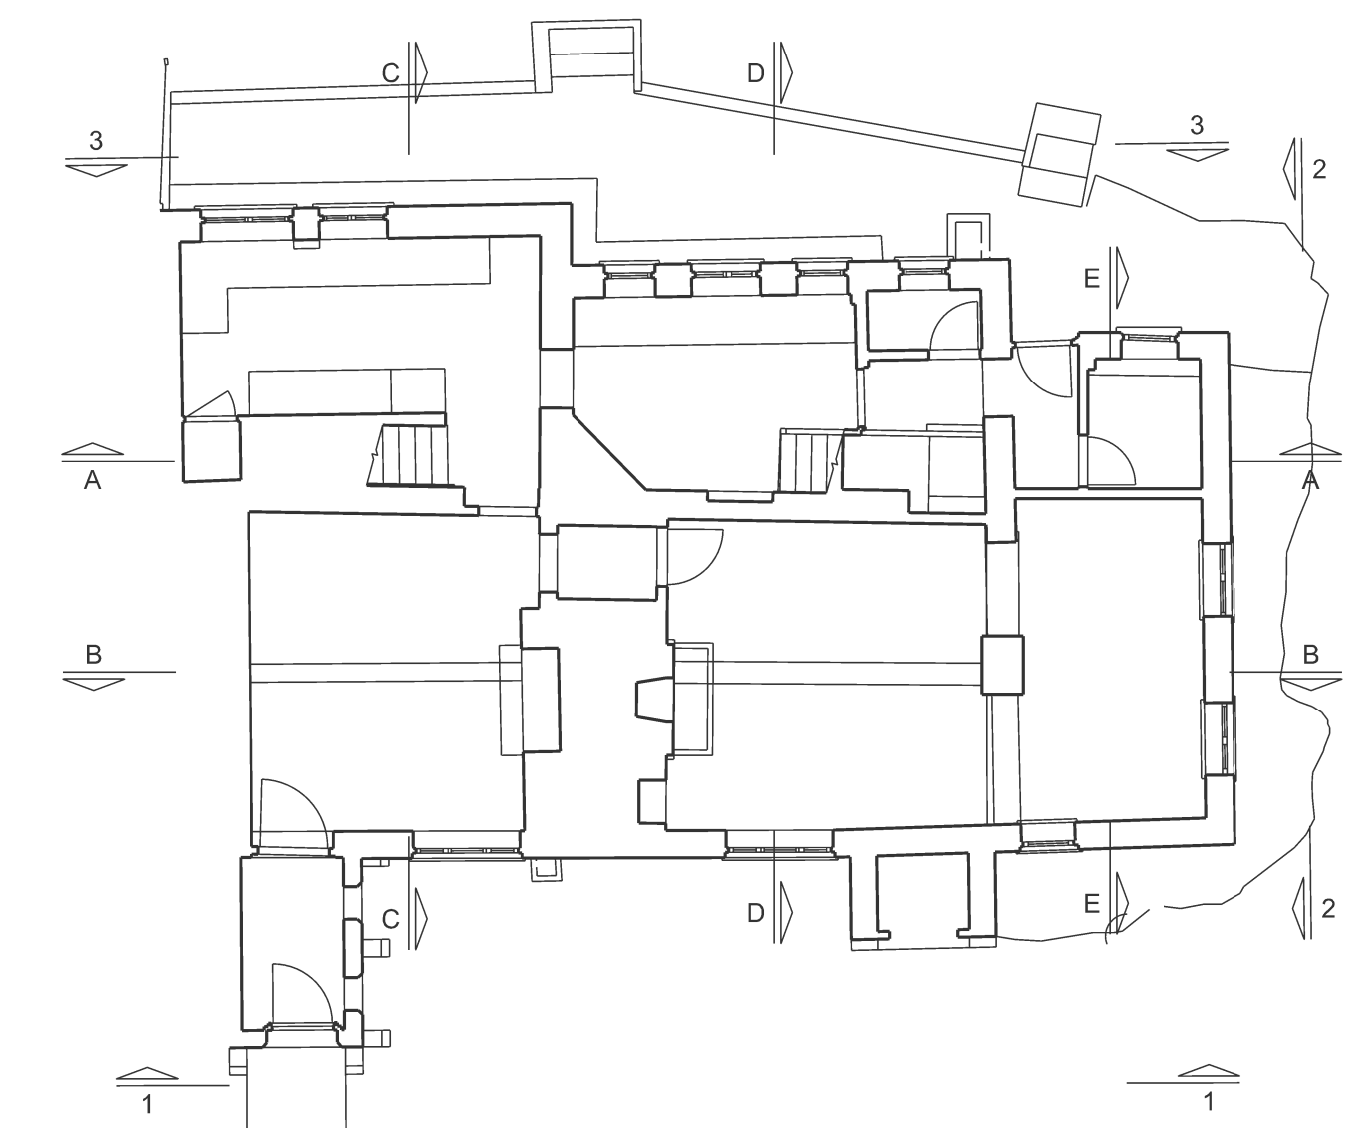

KEY PLAN (1:100)



HARTY and HARTY RIBA
DODSDOWN STUDIO 196 Wilton, Wiltshire, SN8 3SN
e: stephen@hartyandharty.com m: 07590 324 473

CLIENT JOANNA MULJI	JOB TITLE 40-41 FOSBURY WILTSHIRE, SN8 3NJ	JOB NO. 082	DATE OCT 2024
DRAWING EXISTING ELEVATIONS	DWG NO. P04	SCALE 1:50 @A1	