
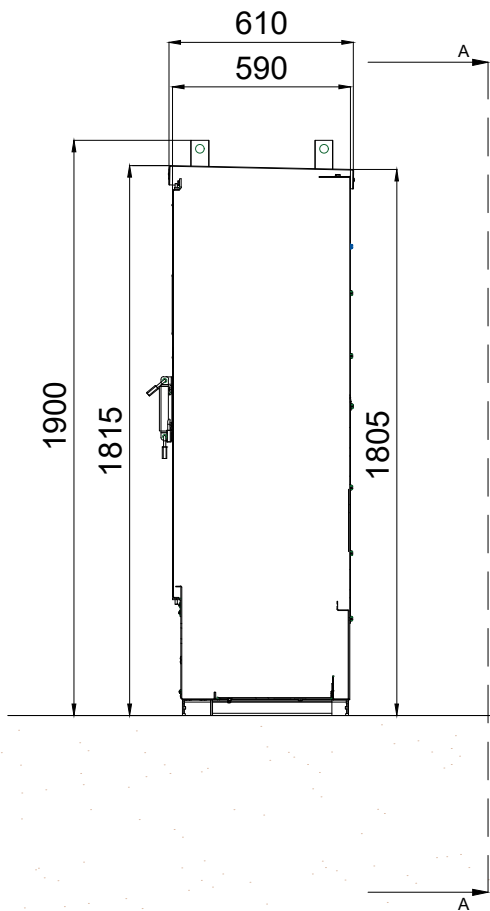



Material: 2.5mm pre-galvanised mild steel
Finish: Painted finish to manufacturer's standard specification
Colour: Dark grey, BS381C 632
Ingress protection: Rated to IP54 for external use
Plinth: 50mm high integrated plinth

FEEDER PILLAR MODEL - SCHNEIDER 1250A EVP with 2nd IC from BESS (16 Way)
6176889-GA6
EXTERNAL COLOUR - DARK GREY, BS381C 632


PLAN VIEW

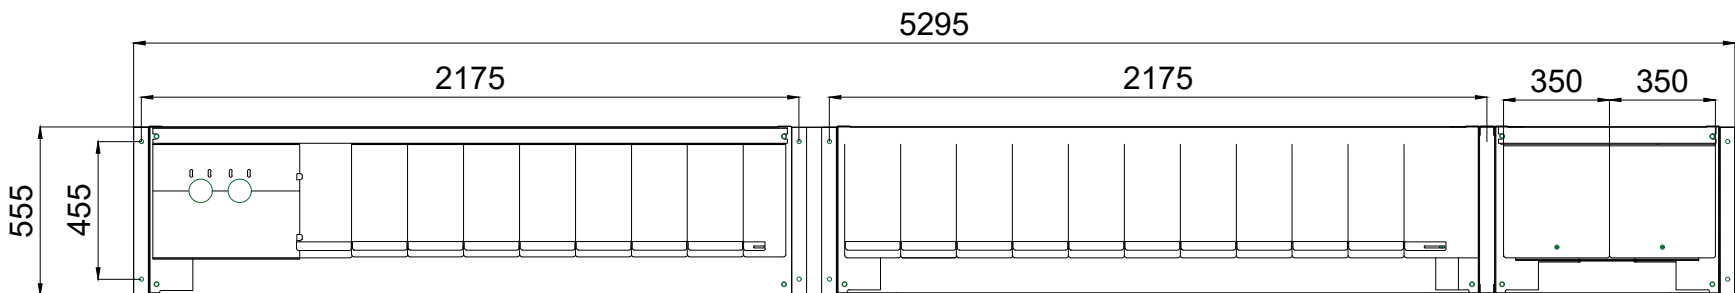


LEFT ELEVATION A-A

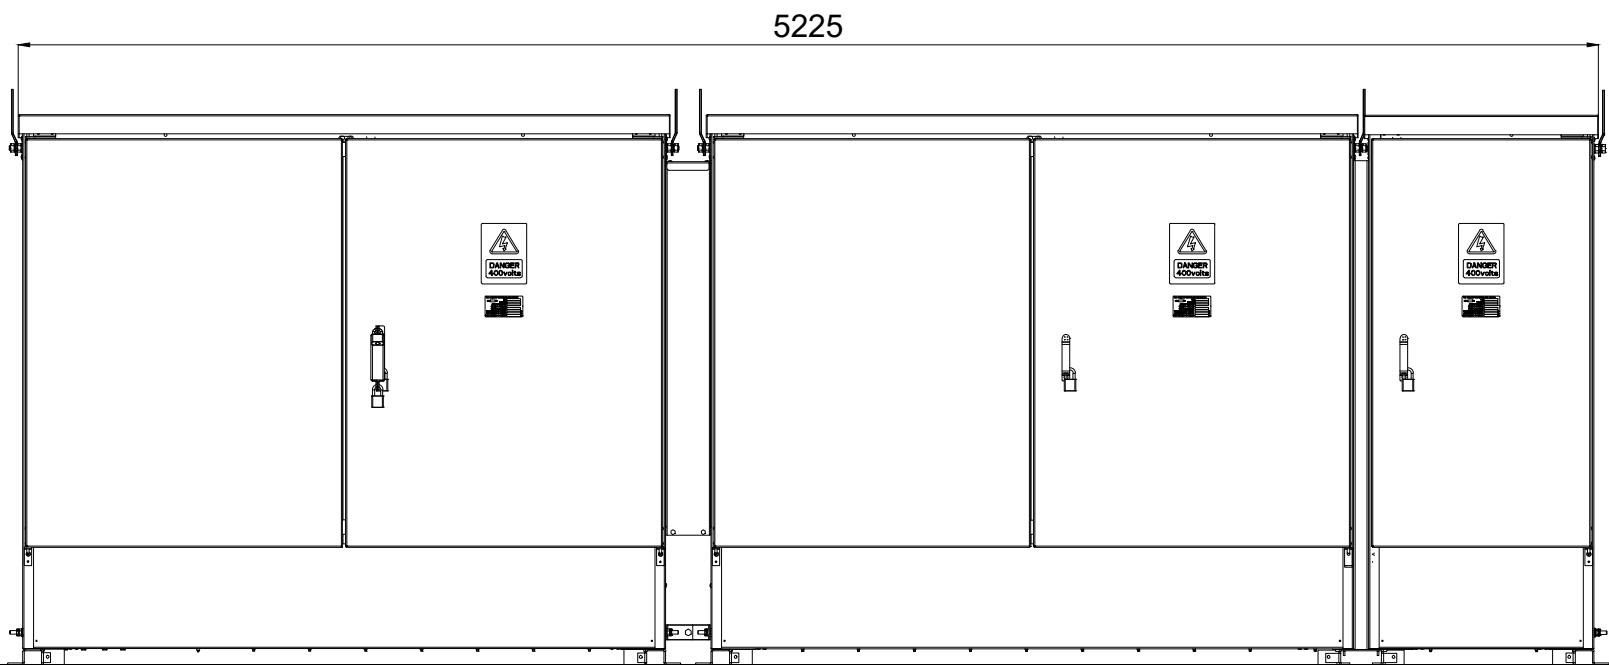

FRONT ELEVATION

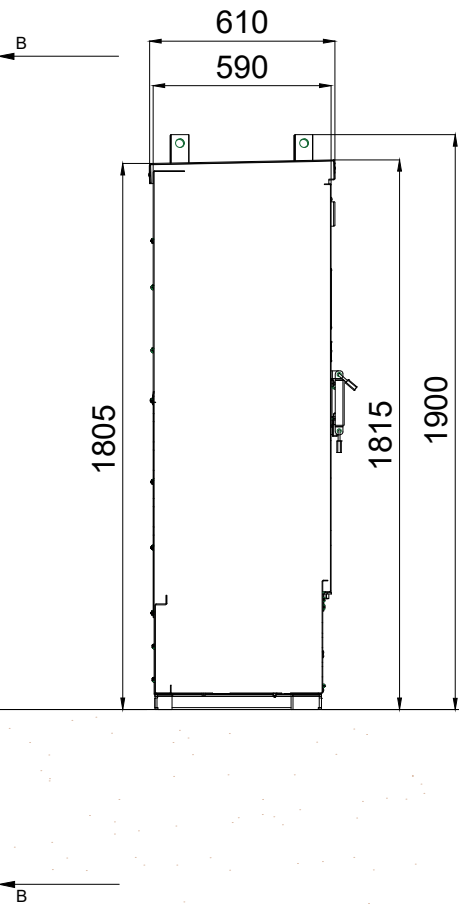

SIDE ELEVATION B-B

 

COMMENTS		REV.	DESCRIPTION	REV. BY	APP.	DATE	ADDRESS	PROJECT NAME	INSTAVOLT InstaVolt Ltd, 6 Cedarwood, Crockford Lane, Chineham Park, Hampshire, RG24 8WD © InstaVolt Ltd. 2025	
		A	Issued for comment	DB	JM	13/06/25		EQUIPMENT ELEVATIONS		
		B	Updated as per received spec	NB/DB	JM	22/09/25		DRAWING TITLE		
								FEEDER PILLAR - SCHNEIDER 16 WAY FOR BESS		
								DRAWING NO.		
SCALE (@A3) 1:25	DRAWN BY DB							001_71		

REV.
B