



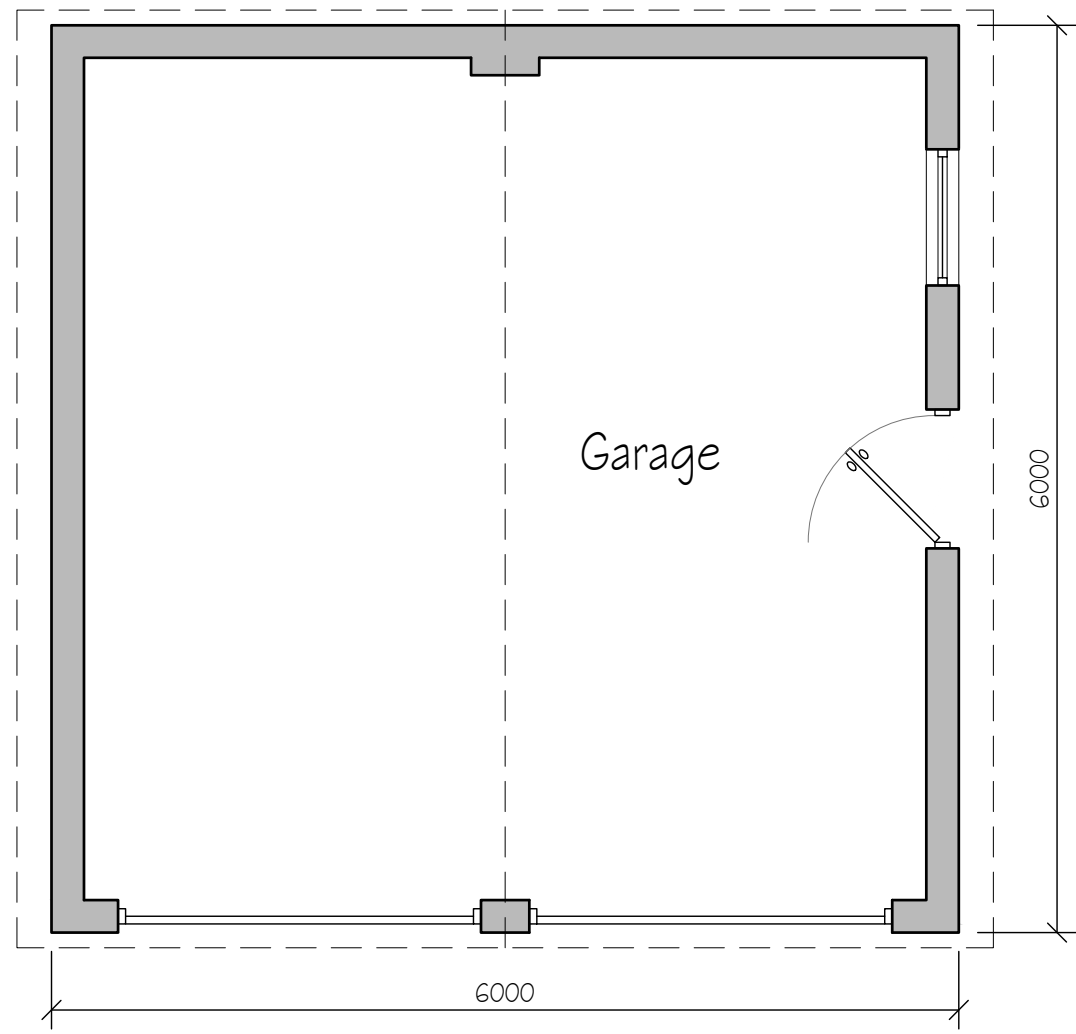

GROUND FLOOR PLAN

1:50

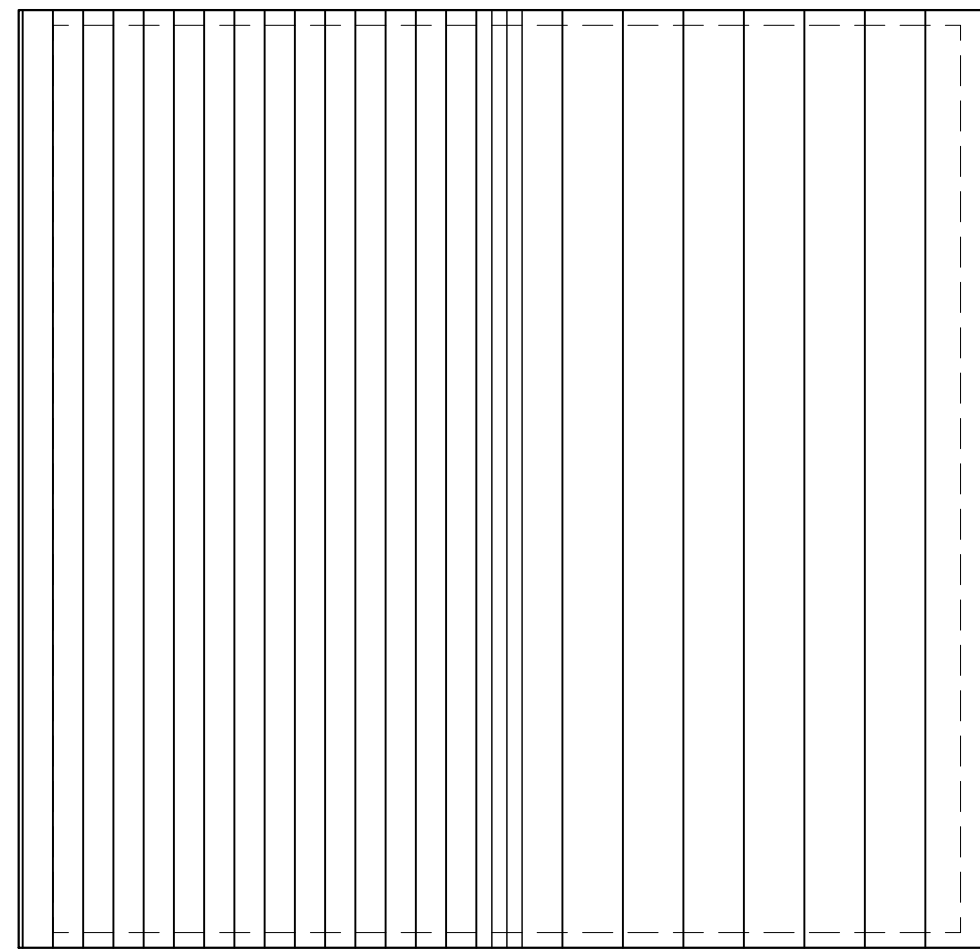


ROOF PLAN

1:50




SOUTH ELEVATION

1:50

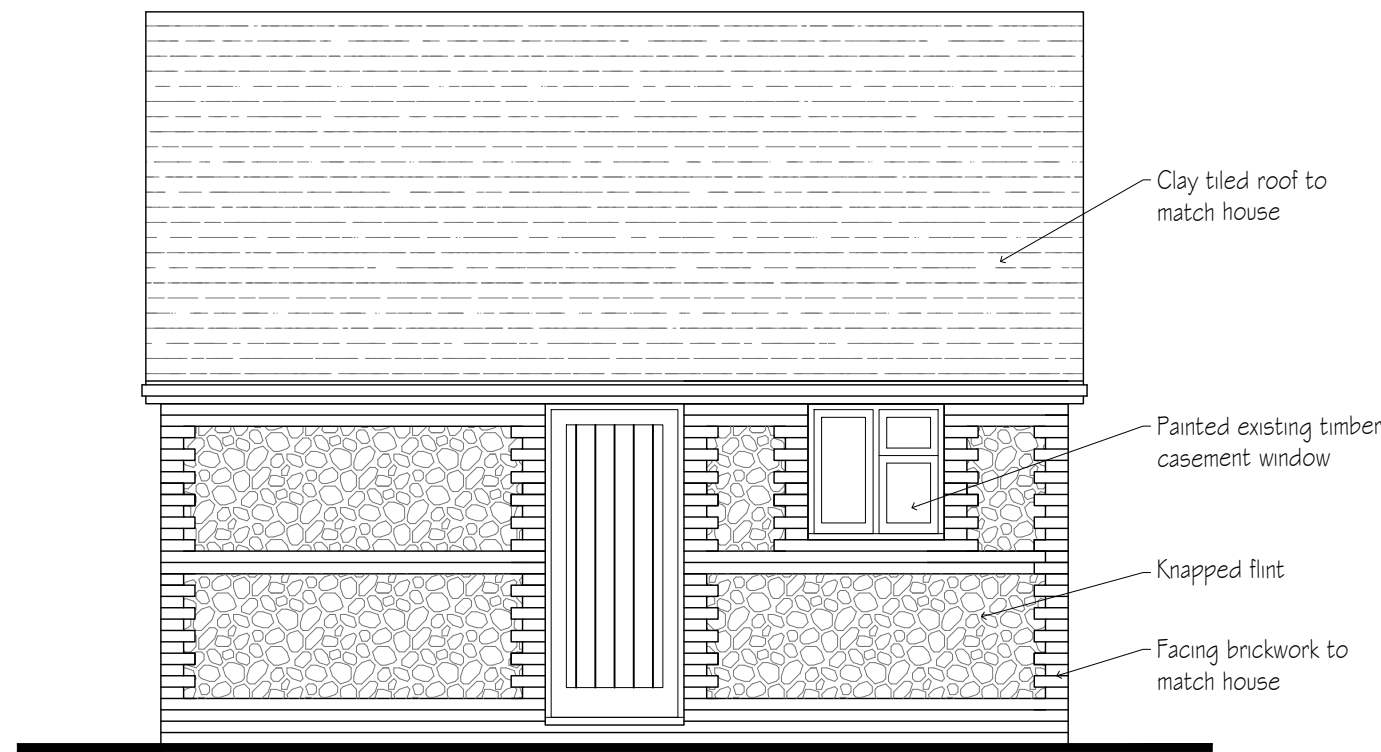


EAST ELEVATION

1:50

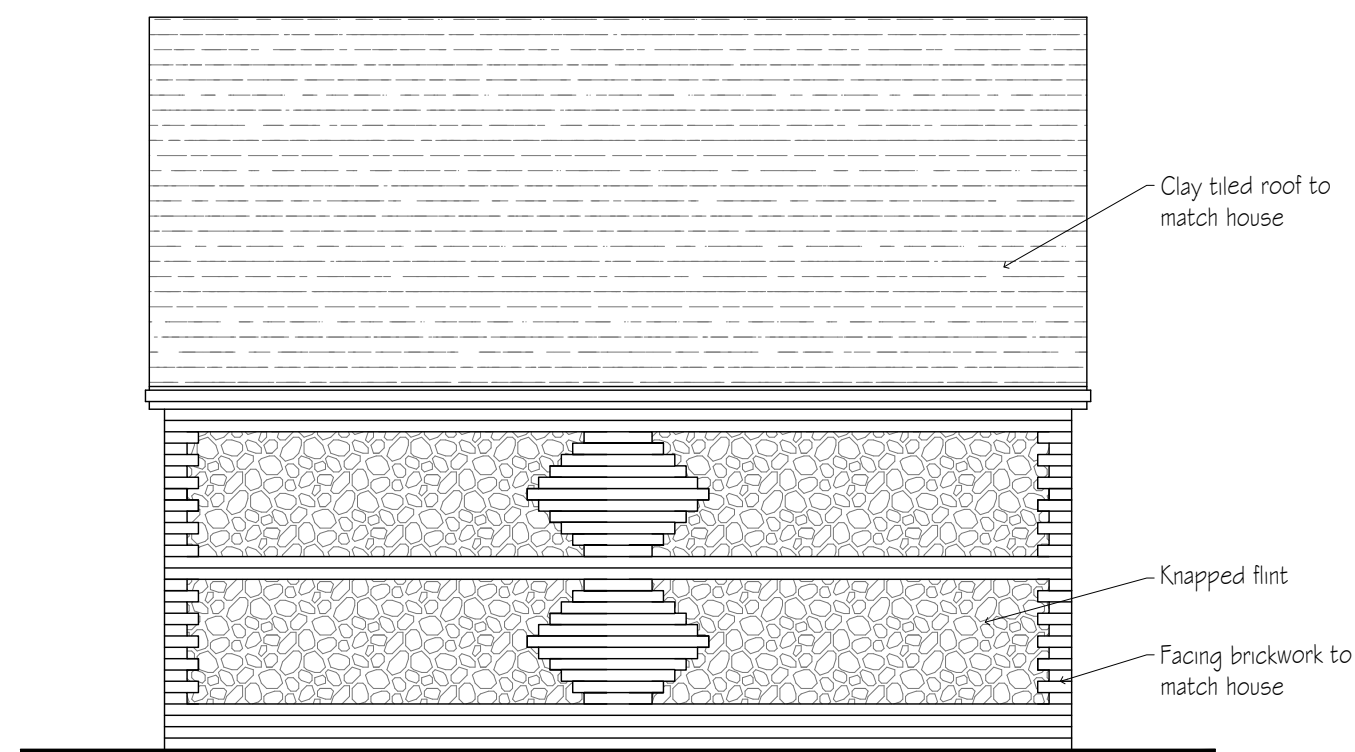

WEST ELEVATION

1:50

 

NORTH ELEVATION

1:50

revisions initial date

Contractors, Sub Contractors and Suppliers are to check all relevant dimensions and levels of site and buildings before commencing any shop drawings or building work.


This drawing is copyright and may not be reproduced in any part of form without the written consent of Fowler Architecture and Planning

project
HAYDOWN COTTAGE
Oxenwood

drawing
Garage Design
Scheme

scale 1:50 @A1 drawn by BM-C date Sept' 25

240828 - 31 drawing no rev

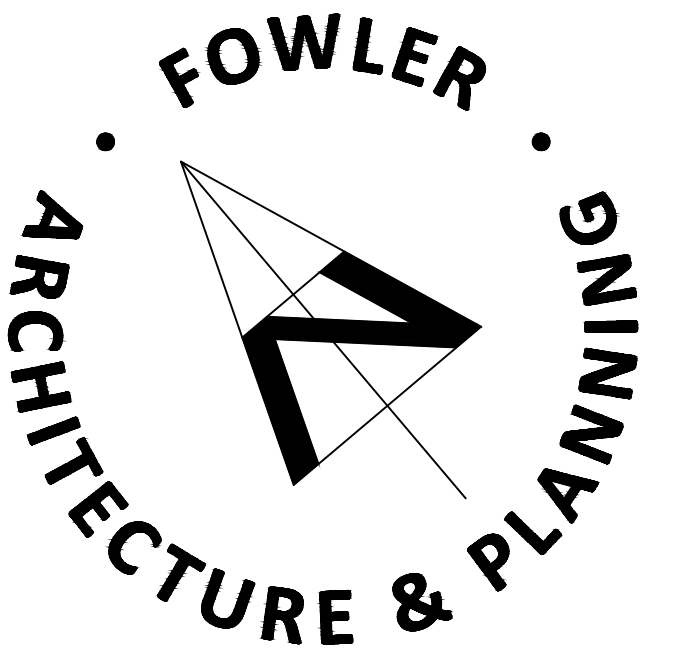

39 High Street
Pewsey
Wiltshire
SN9 5AF

tel (01672) 569444
fax (01672) 569488
enquiries@faap.co.uk