



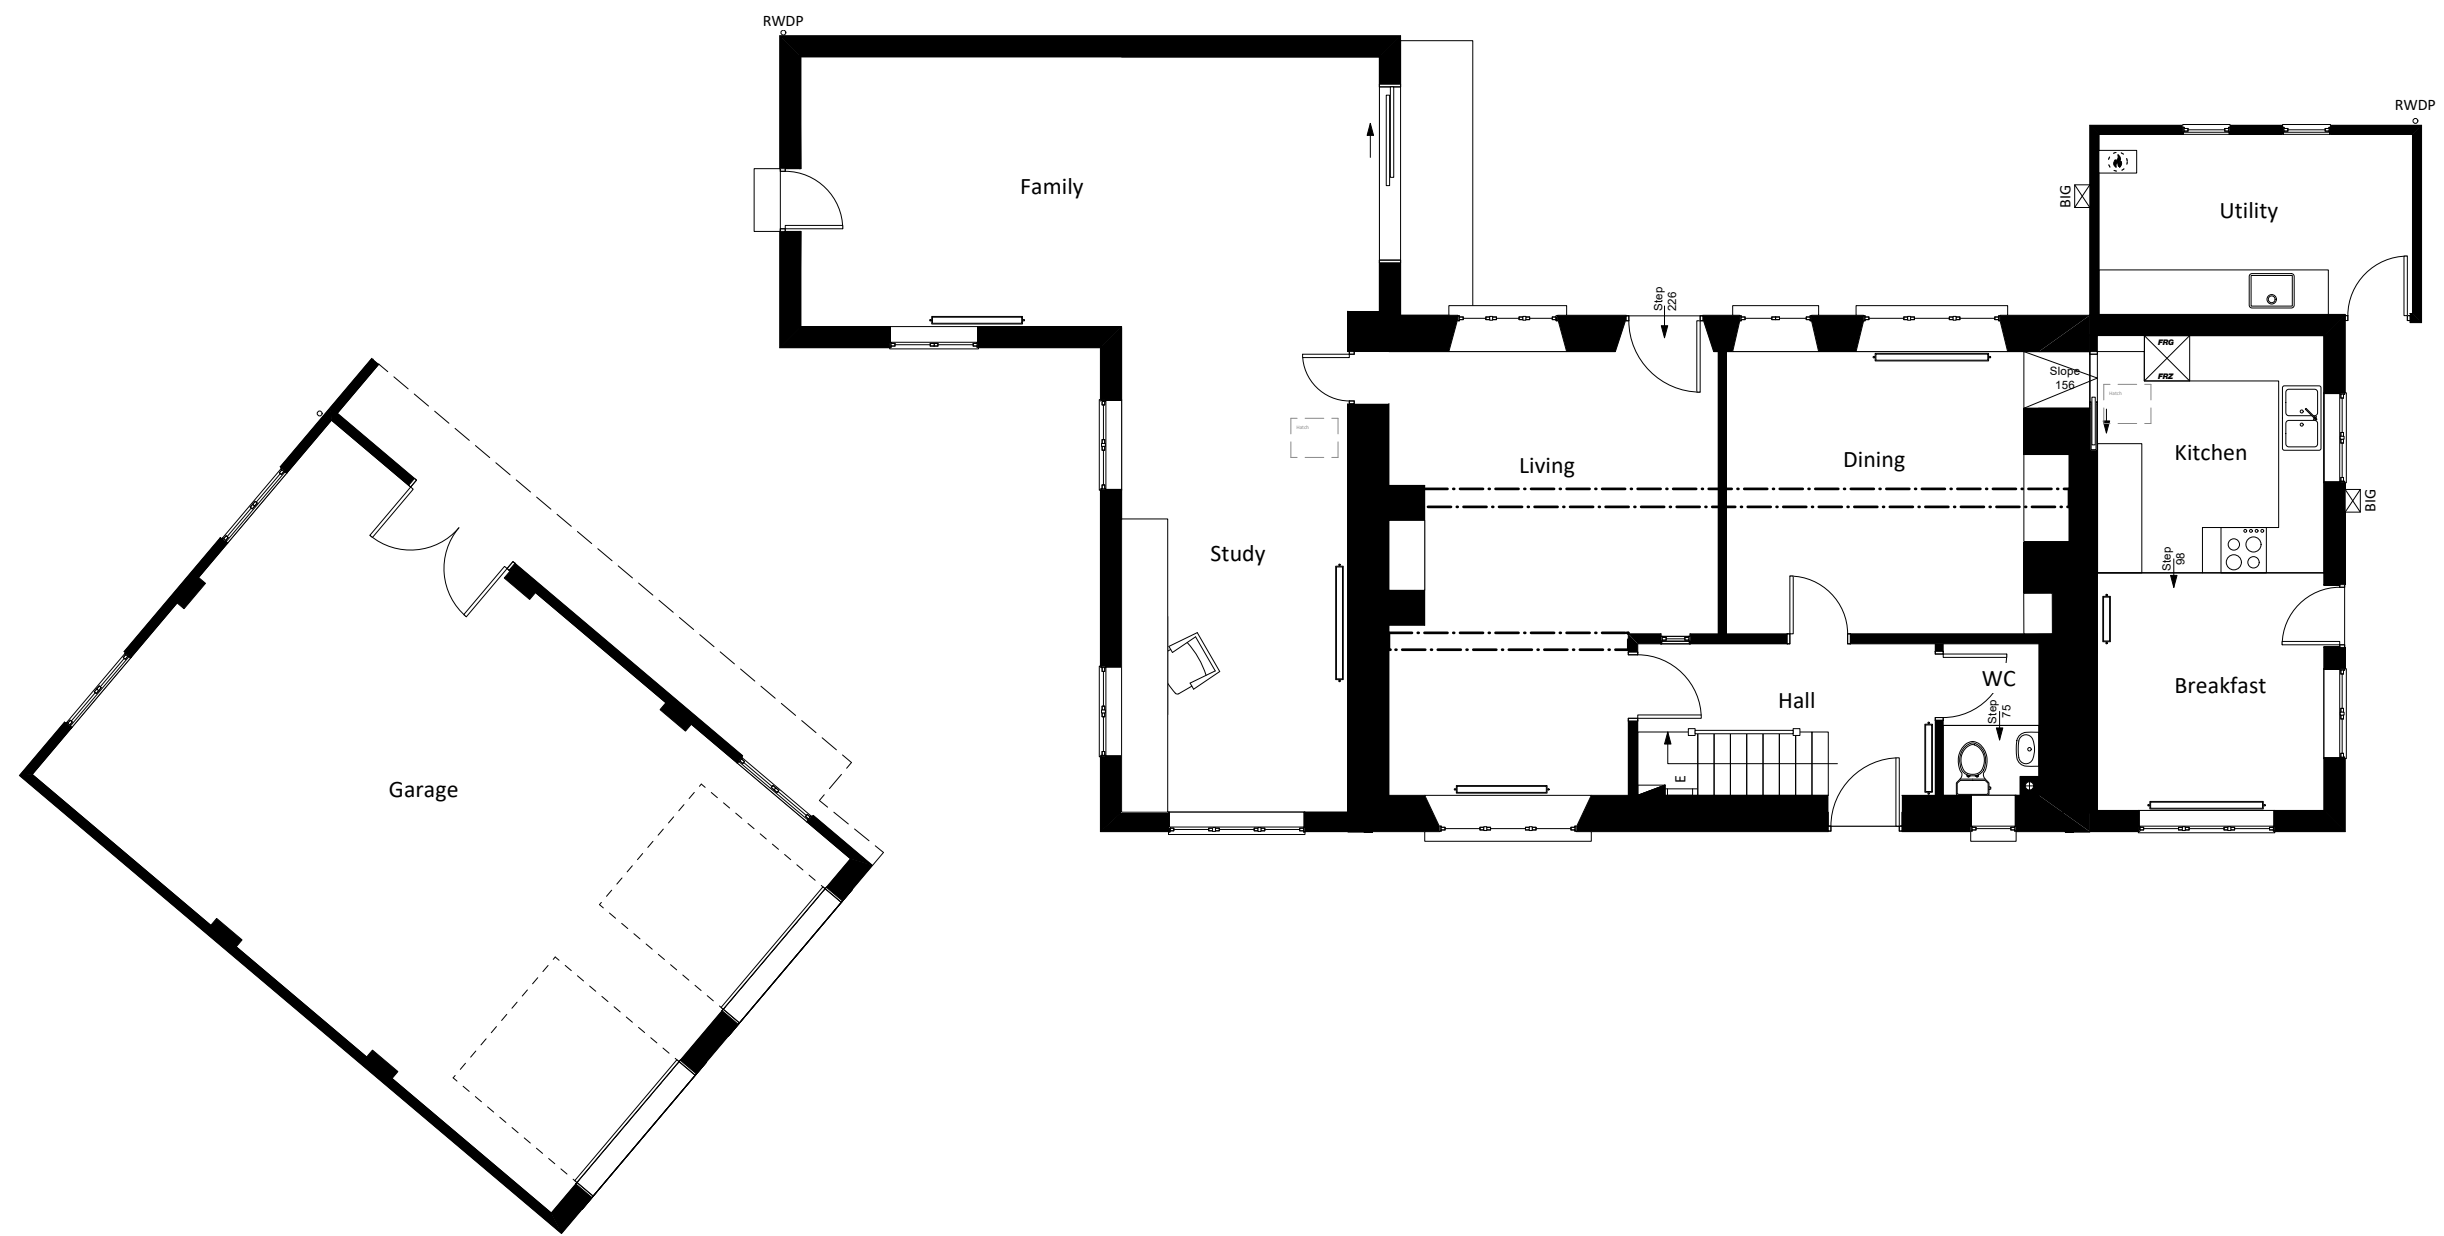

EXG. GROUND FLOOR PLAN 1:100

 

No.	Date	Revision Notes
OFFGRID ARCHITECTURE info@offgridarchitecture.co.uk www.offgridarchitecture.co.uk 144 01/19 487619		
These details are subject to all relevant statutory approvals. If in doubt, check all dimensions are to be checked on site. Areas where quoted are approximate. Figure dimensions only are to be taken from this drawing. Any discrepancies with other related information is to be reported to OFFGRID Architecture prior to order/construction/installation. This document should not be relied on or used in circumstances other than those for which it was originally prepared and for which OFFGRID Architecture was commissioned. OFFGRID Architecture accepts no responsibility for this document to any party other than the person by whom it was commissioned.		
Status	SURVEY	
Project Title	EXTENSIONS & ALTERATIONS	
Project Address	Bincknoll Cottage, Royal Wootton Bassett, Swindon, SN4 8QT	
Sheet Title	EXG GROUND FLOOR PLANS	
Scale	Date	Drawn By
1:100 @ A3	17/07/2025	SJT
Project ID	2512 003	