


NOTES:
This drawing is copyright of the Architects and must not be used without their permission. All dimensions to be checked on site. Discrepancies and omissions to be reported immediately to the Architect.

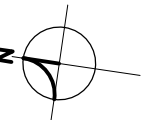


0 1 2 3 4 5 6m

Scale 1:50 @ A1 - 1:100 @ A3


DRAWING LEGEND

- Existing
- Proposed
- Demolished/Removed
- Above/Below
- + 42.52 Existing Levels
- [FFL +00.000] Proposed Levels
- SVP Soil & Vent Pipe
- AAV Air Admittance Valve
- RWP Rainwater Pipe
- G Gully
- [2380] Existing Ceiling Level
- Radiator
- Towel Radiator
- Boundary Line

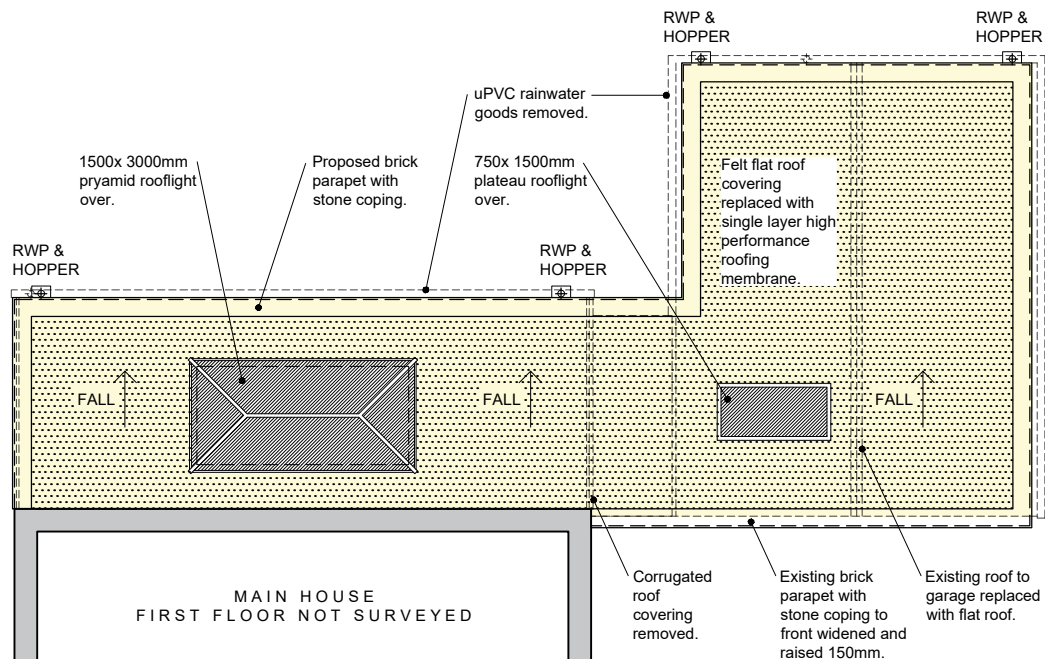


Proposed Roof Plan

1:50 @ A1 (1:100 @ A3)

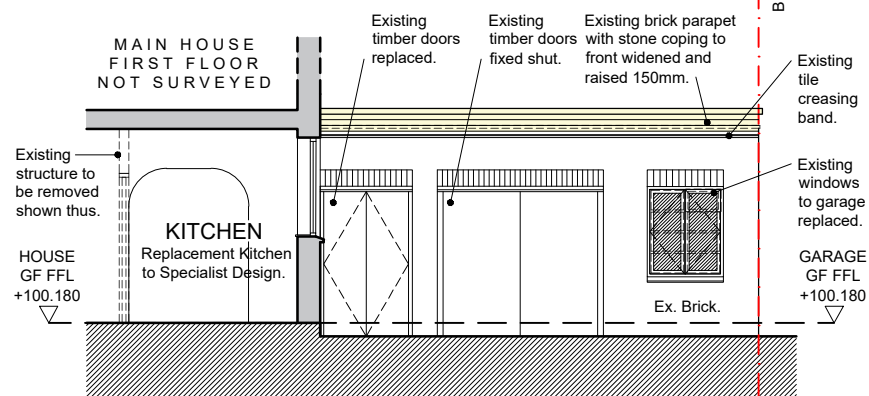

Proposed West Elevation

1:50 @ A1 (1:100 @ A3)

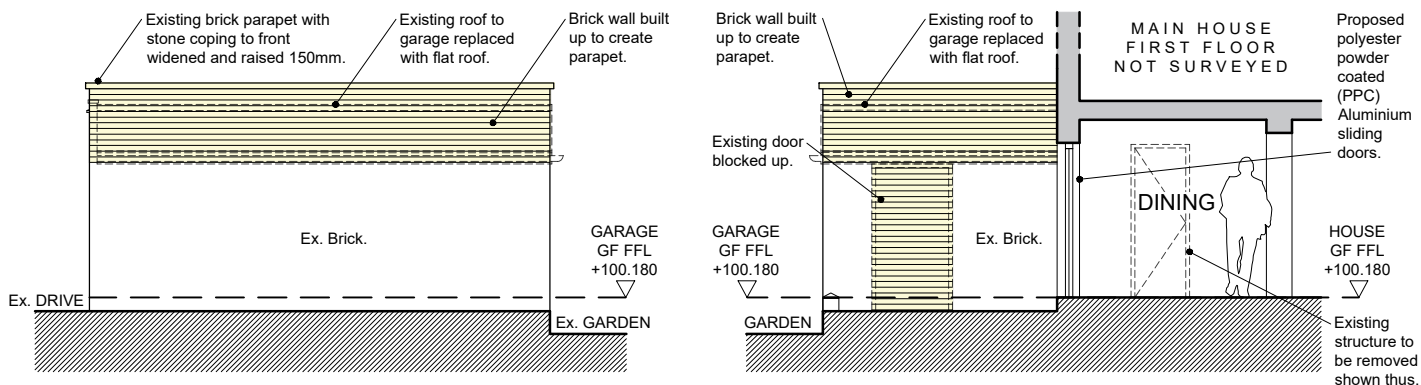


Proposed South Elevation

1:50 @ A1 (1:100 @ A3)


Proposed North Elevation

1:50 @ A1 (1:100 @ A3)

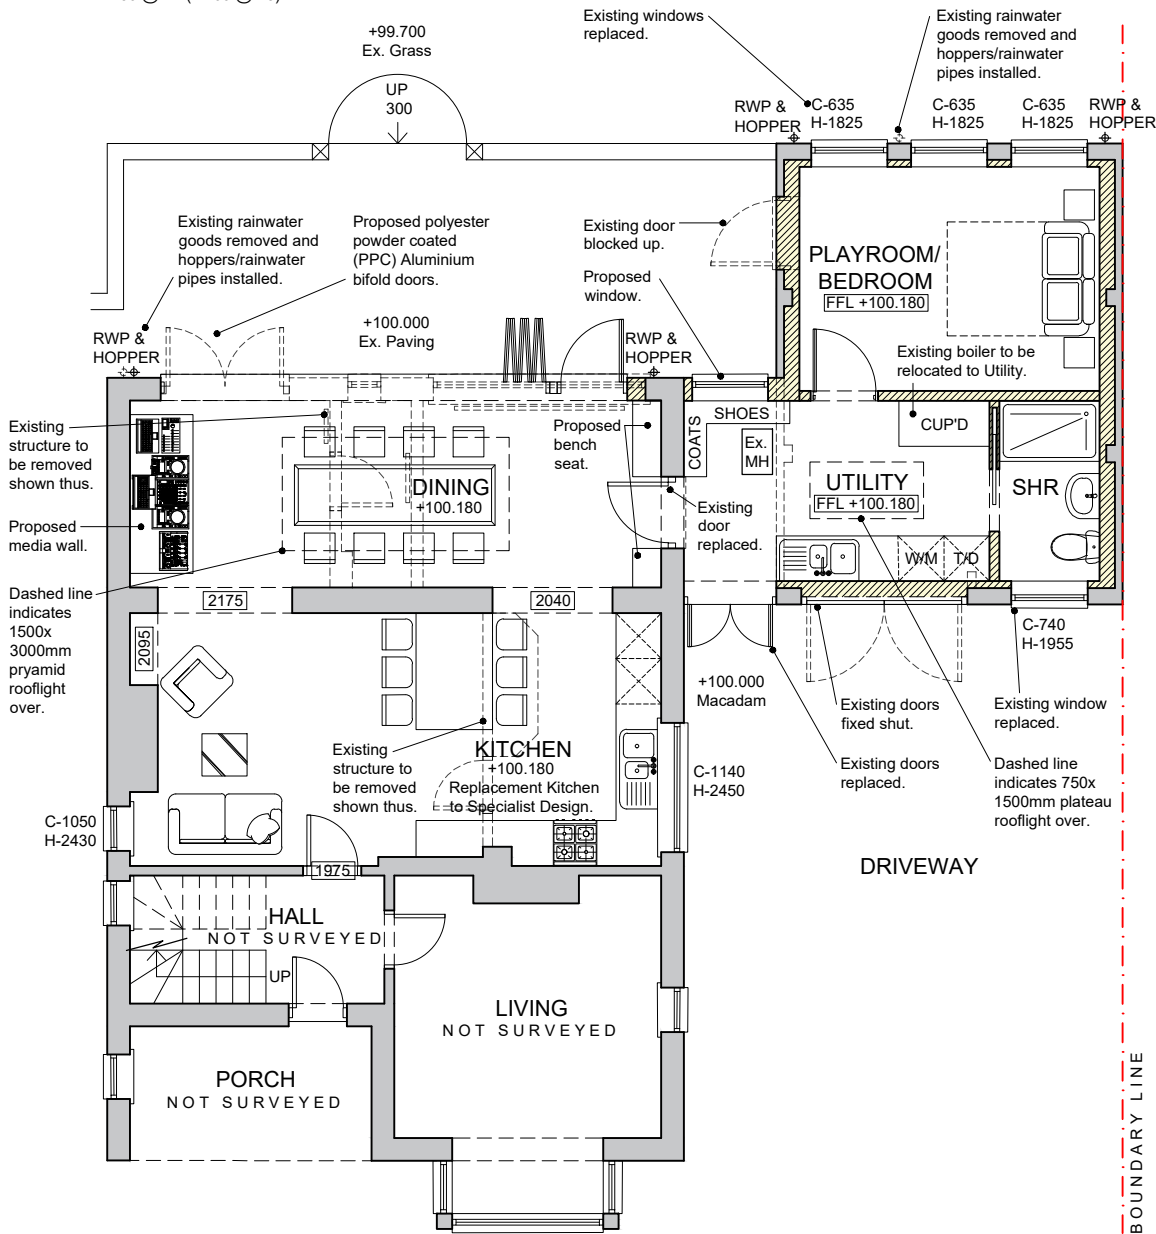

Proposed Ground Floor Plan

1:50 @ A1 (1:100 @ A3)

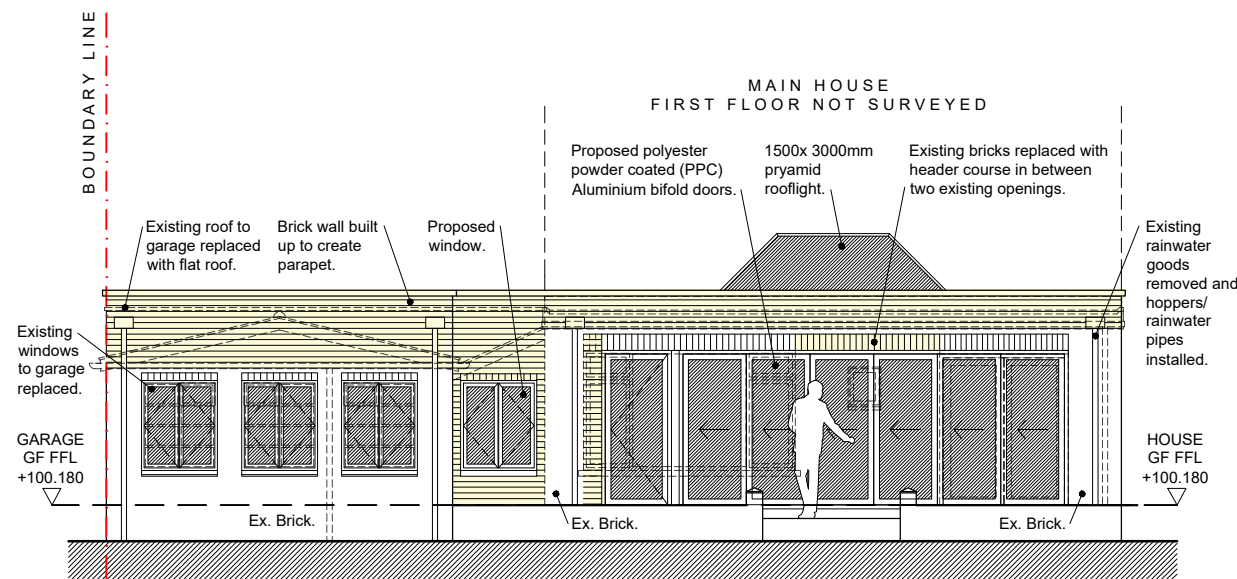

Proposed East Elevation

1:50 @ A1 (1:100 @ A3)

Rev	Revision	Date
-	-	-



Macey's Architectural Design & Development Ltd
15 Craybourne Road, Melksham, Wiltshire, SN12 7DH
Email: benmacey@maddltd.co.uk Tel: 07867417112

Title: Proposed Plans and Elevations
Garage Conversion
Project: 45 Longcroft Road, Devizes,
Wiltshire, SN10 3AT
Client: Mr James Threlfall MBE
Drawing Scale: 1:50 @ A1 (1:100 @ A3)
Drawing Date: July 2025

Drawing Number: 25/1050/200