



Notes:

All works to be carried out in accordance with the current Building Regulations, British Standards and Codes of Practice and to the satisfaction of the Building Control Body. All dimensions are to be checked on site prior to the commencement of the works. Any discrepancies to be reported prior to the commencement of the relevant works. Please note that paper prints of this drawing may not be an accurate reproduction of the given scale.

Planning Notes & Key

Red Line Boundary
The Red line boundary includes all existing & Proposed Paving. All lodge footprints and a 2m area for additional Block Path Paving at the front of the lodge.

Blue Line Boundary
For the Blue Line Boundary, refer to the wider site plan. All areas within the Blue Line Boundary are under Center Parcs Ltd. ownership.

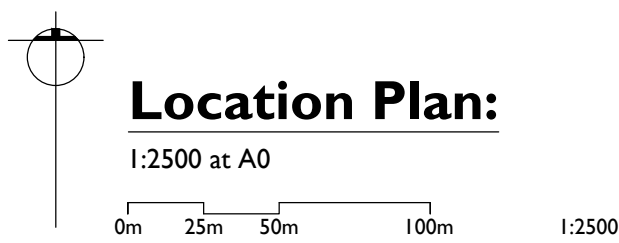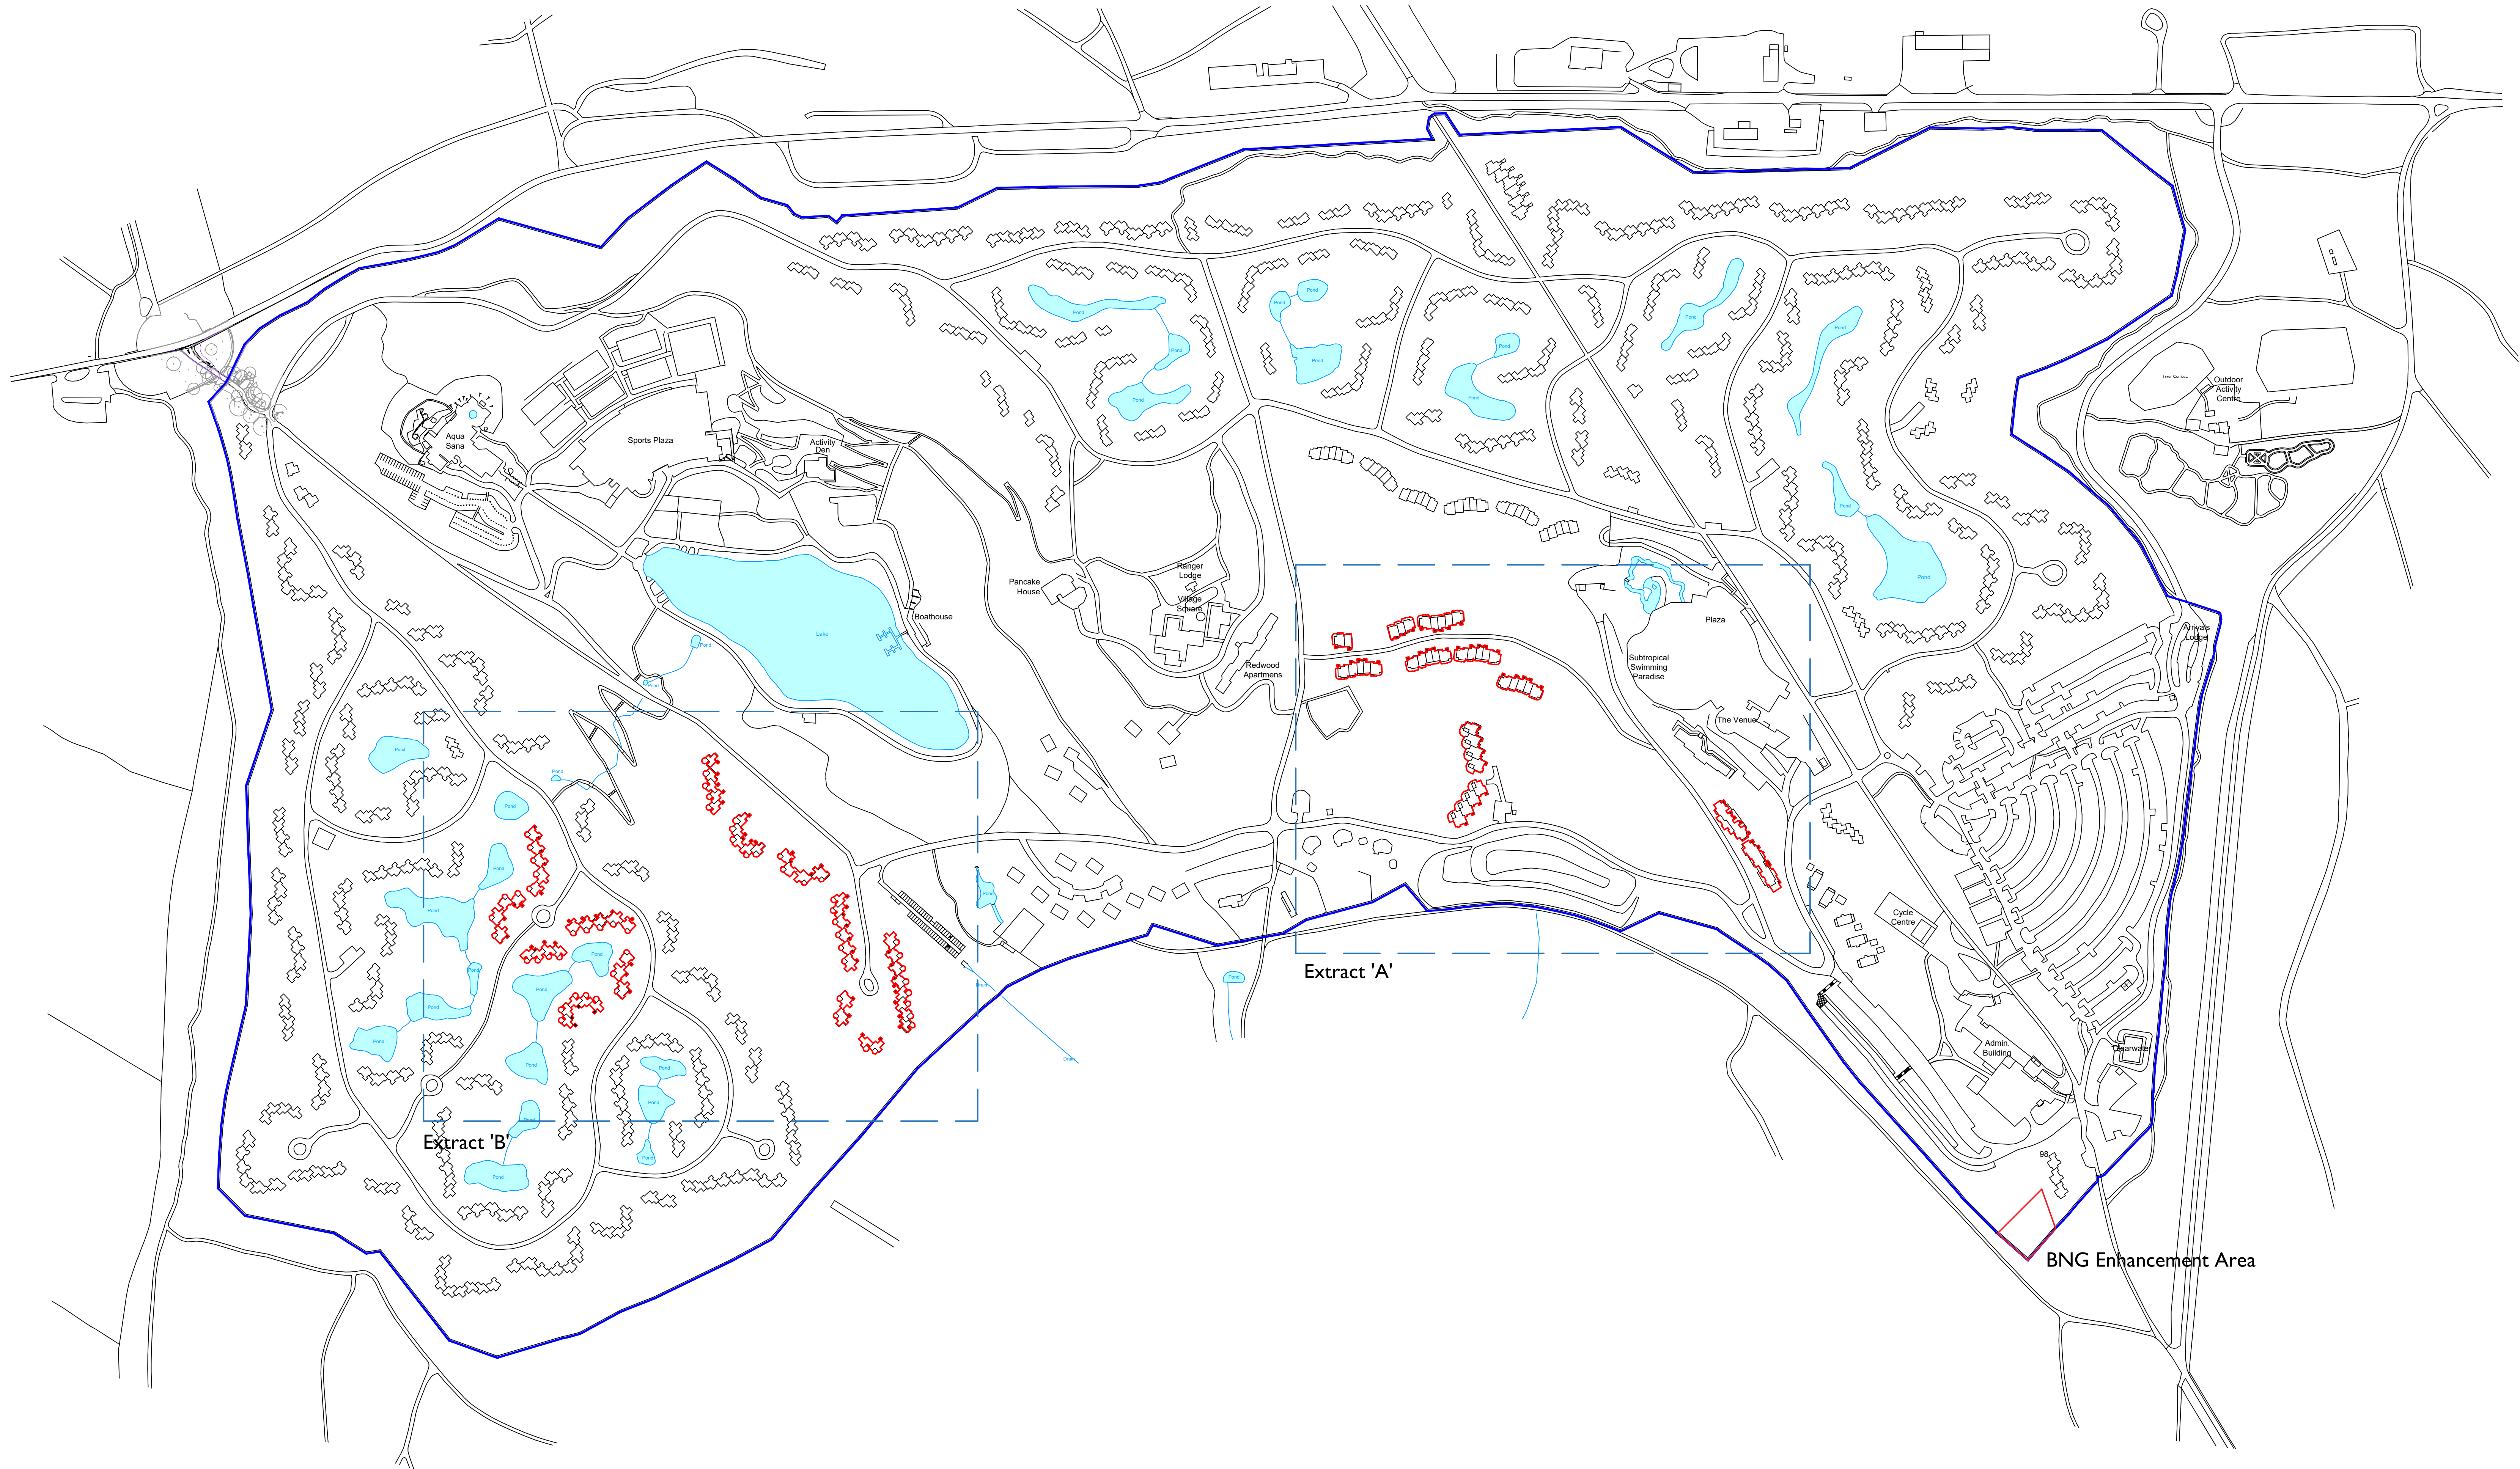

A project on behalf of **CenterParcs**

P02	22.09.2025	Planning Issue- Title changed to 'Location Plan'	DJS		
P01	07.05.2025	Planning Issue	DJS	TH	
Rev:	Date:	Description:	Drawn:	Checked:	

Jackson Design Associates
Lisborne House, Lisborne Way
Sherwood Energy Village
Ollerton, Nottinghamshire NG22 9QW
Telephone: (01423) 843222
Facsimile: (01423) 863555
www.jacksondesign.co.uk

ARCHITECTURE • DESIGN • MANAGEMENT

j.d.a

Project: Project Autumn Longleat- Phase 7			
Drawing Title: Location Plan			
Project Address: Longleat Forest, Warminster BA12 7PU			
Client: Center Parcs Ltd.			
Drawn: DJS	Checked: DG	Scale (Ratio): 1:2500 @ A0	Date: October 2024
Drawing No: 23-2479-LF(90)001		Revision: P02	
Planning Issue			