



© THIS DRAWING IS THE COPYRIGHT OF SARSEN ARCHITECTS LTD. AND MUST NOT BE COPIED, USED OR DISCLOSED WITHOUT PRIOR PERMISSION.


SCALE FOR PLANNING PERMISSION PURPOSES ONLY ALL DIMENSIONS ARE TO BE CHECKED ON SITE BEFORE WORK IS COMMENCED. ANY DISCREPANCIES ARE TO BE REPORTED IMMEDIATELY TO THE CONSULTANTS.

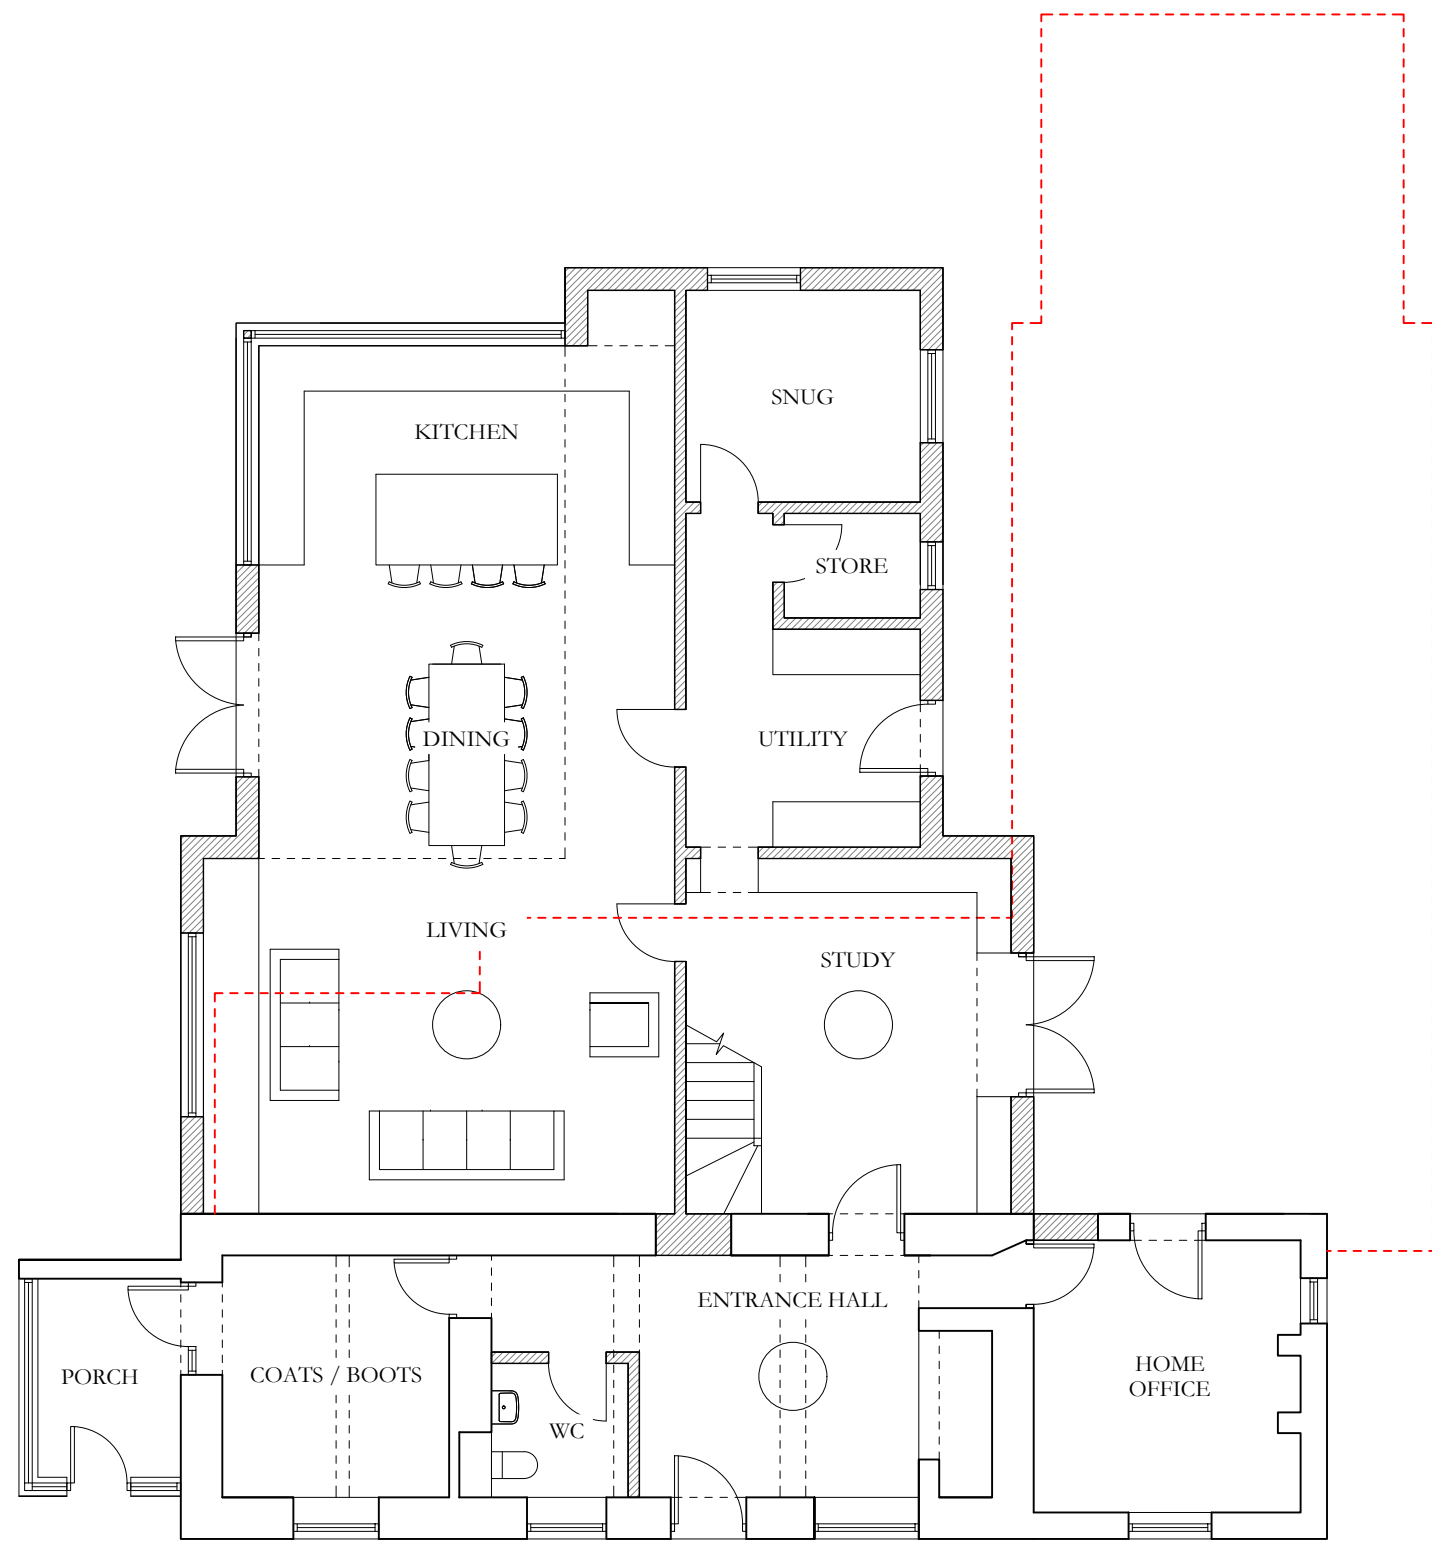

GROUND FLOOR PLAN AS PROPOSED
1:100 @ A1

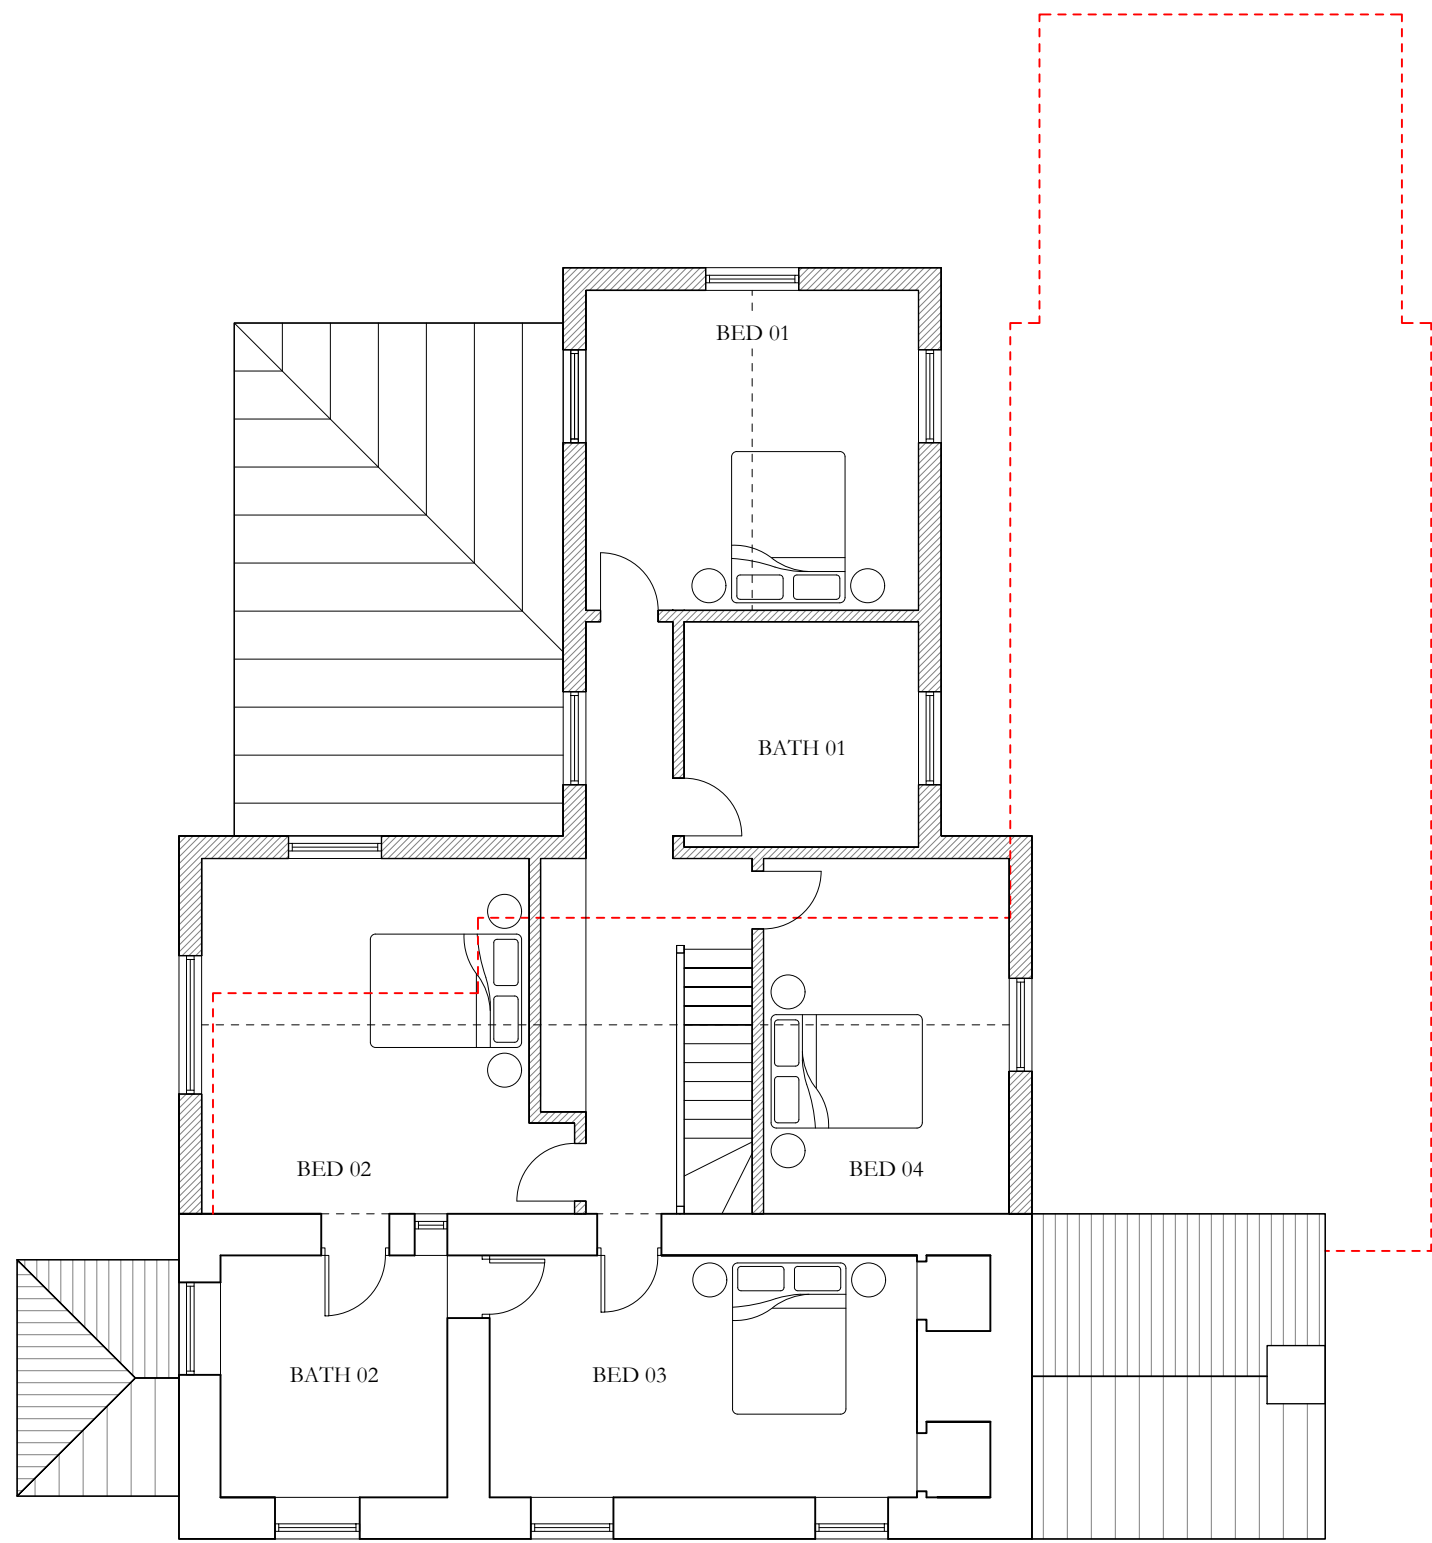


FIRST FLOOR PLAN AS PROPOSED
1:100 @ A1

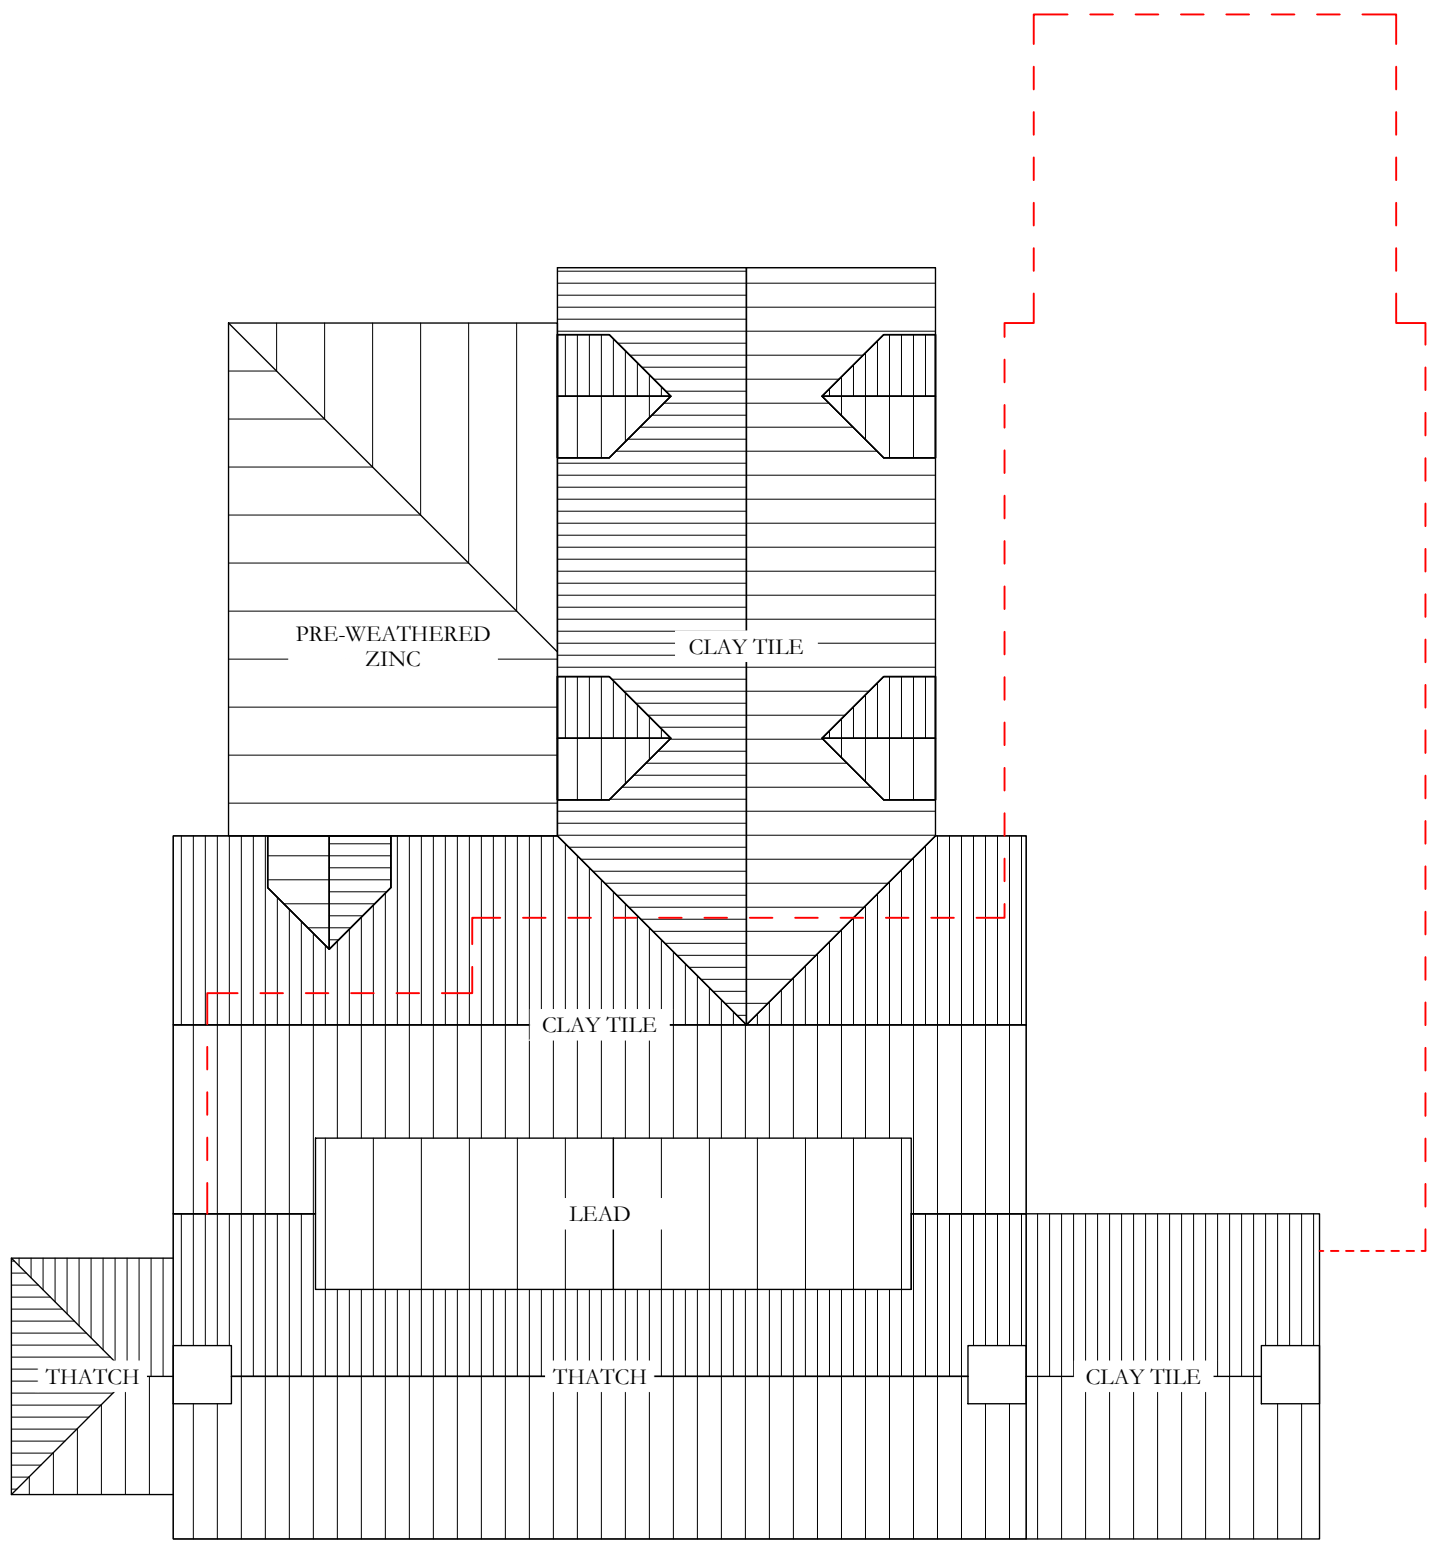


ROOF PLAN AS PROPOSED
1:100 @ A1




SOUTH ELEVATION AS PROPOSED
1:100 @ A1

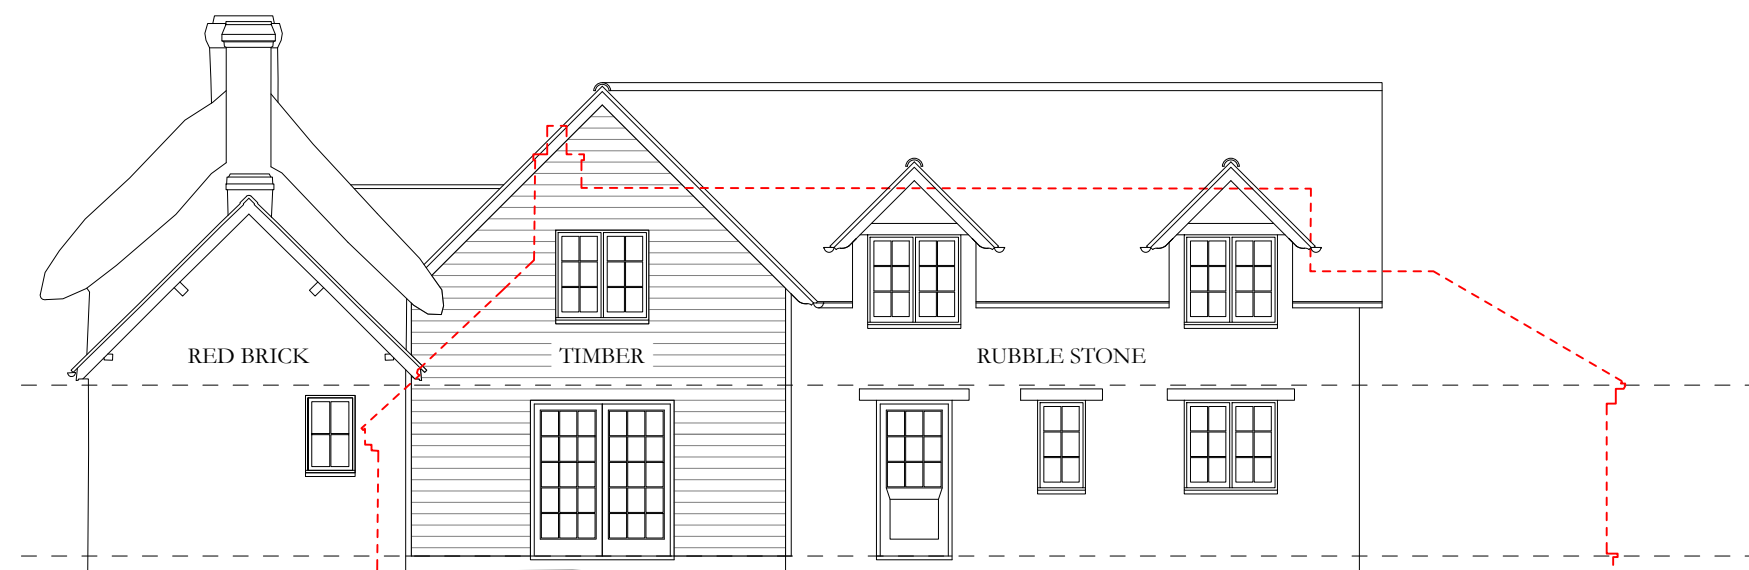

EAST ELEVATION AS PROPOSED
1:100 @ A1

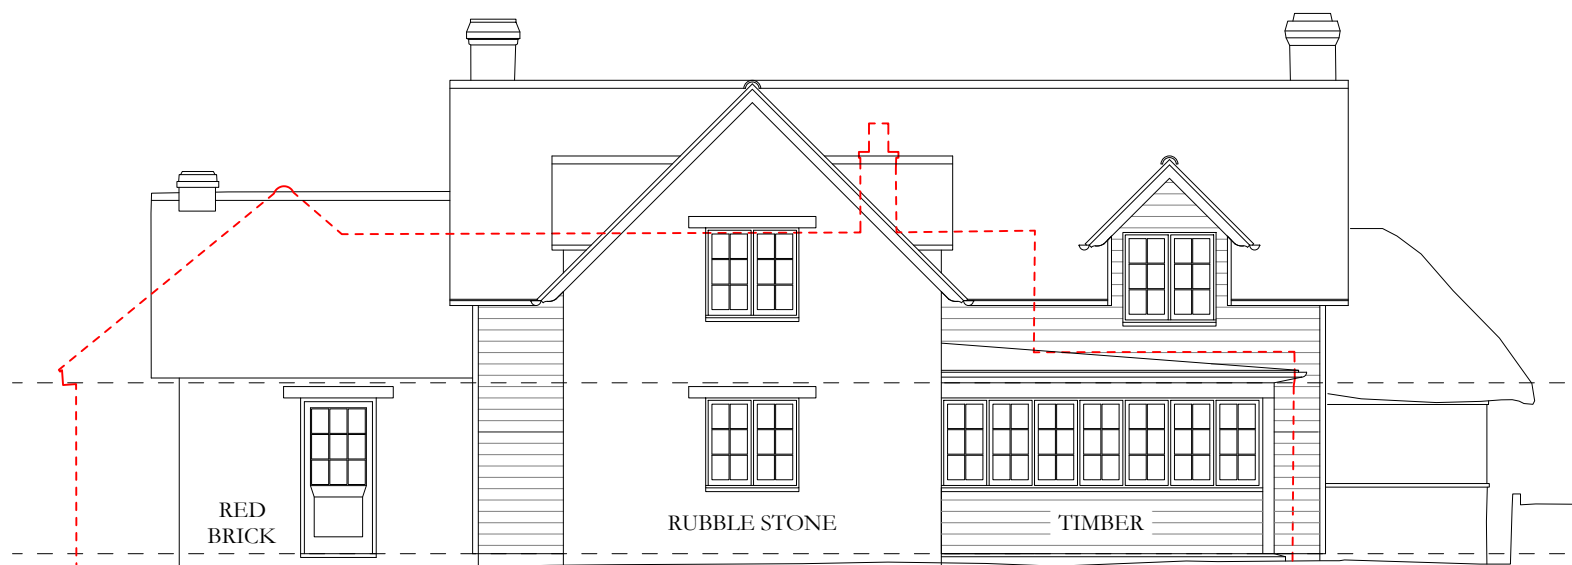

NORTH ELEVATION AS PROPOSED
1:100 @ A1

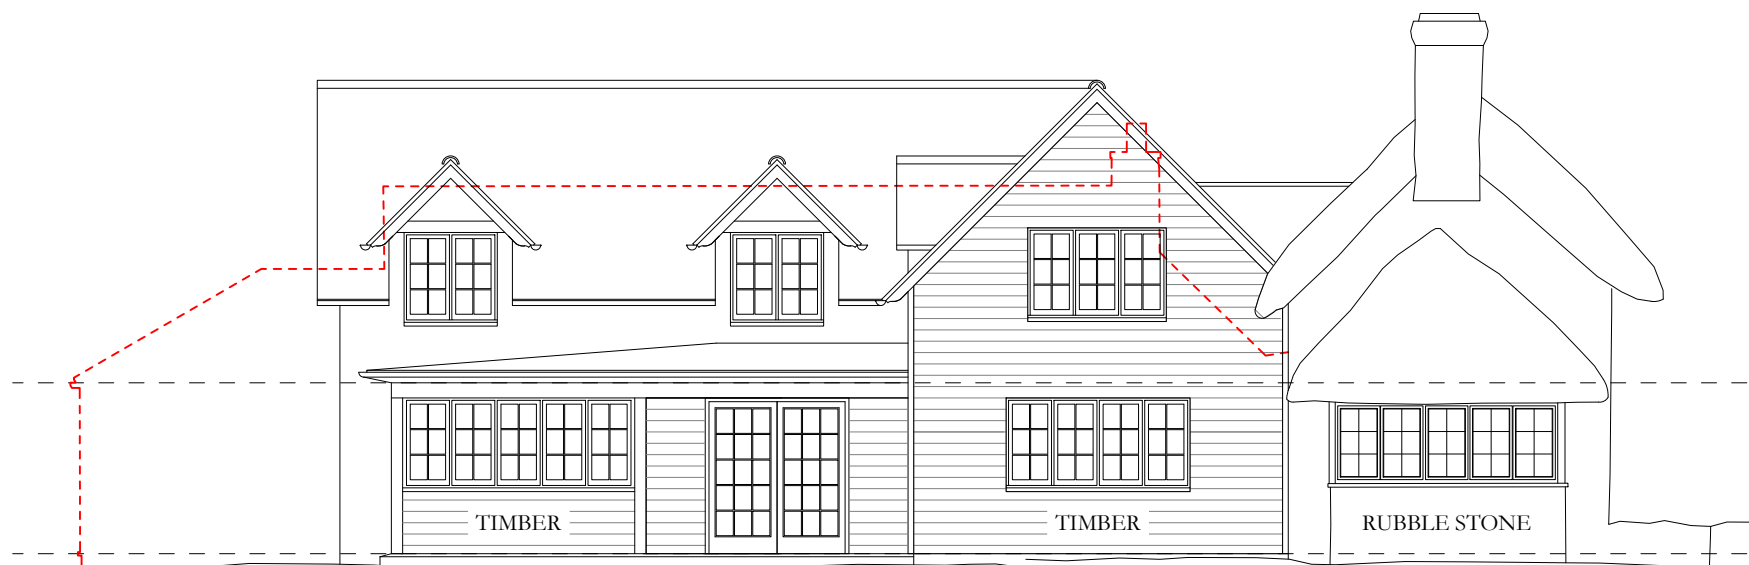

WEST ELEVATION AS PROPOSED
1:100 @ A1

- TO BE REMOVED
- EXISTING WALLS
- PROPOSED WALLS

0 2 4 6 8 10 SCALE 1:100 @ A1 & 1:200 @ A3

Rev	Revision	Date
 Sarsen Architects		
Address	The Old Church School, Butts Hill, Frome, Somerset, BA11 1HR	
Tel	01373 798456	
Email	info@sarsenarchitects.co.uk	
Website	www.sarsenarchitects.co.uk	
Title	Floor Plans and Elevations as Proposed	
Project	Grove Cottage, Wardour, Salisbury, Wiltshire, SP3 6RJ	
Client	Georgina Wessels	
Scale	1:100 @ A1	
Date	September 2025	
Drawing No.	23122 P 303	