

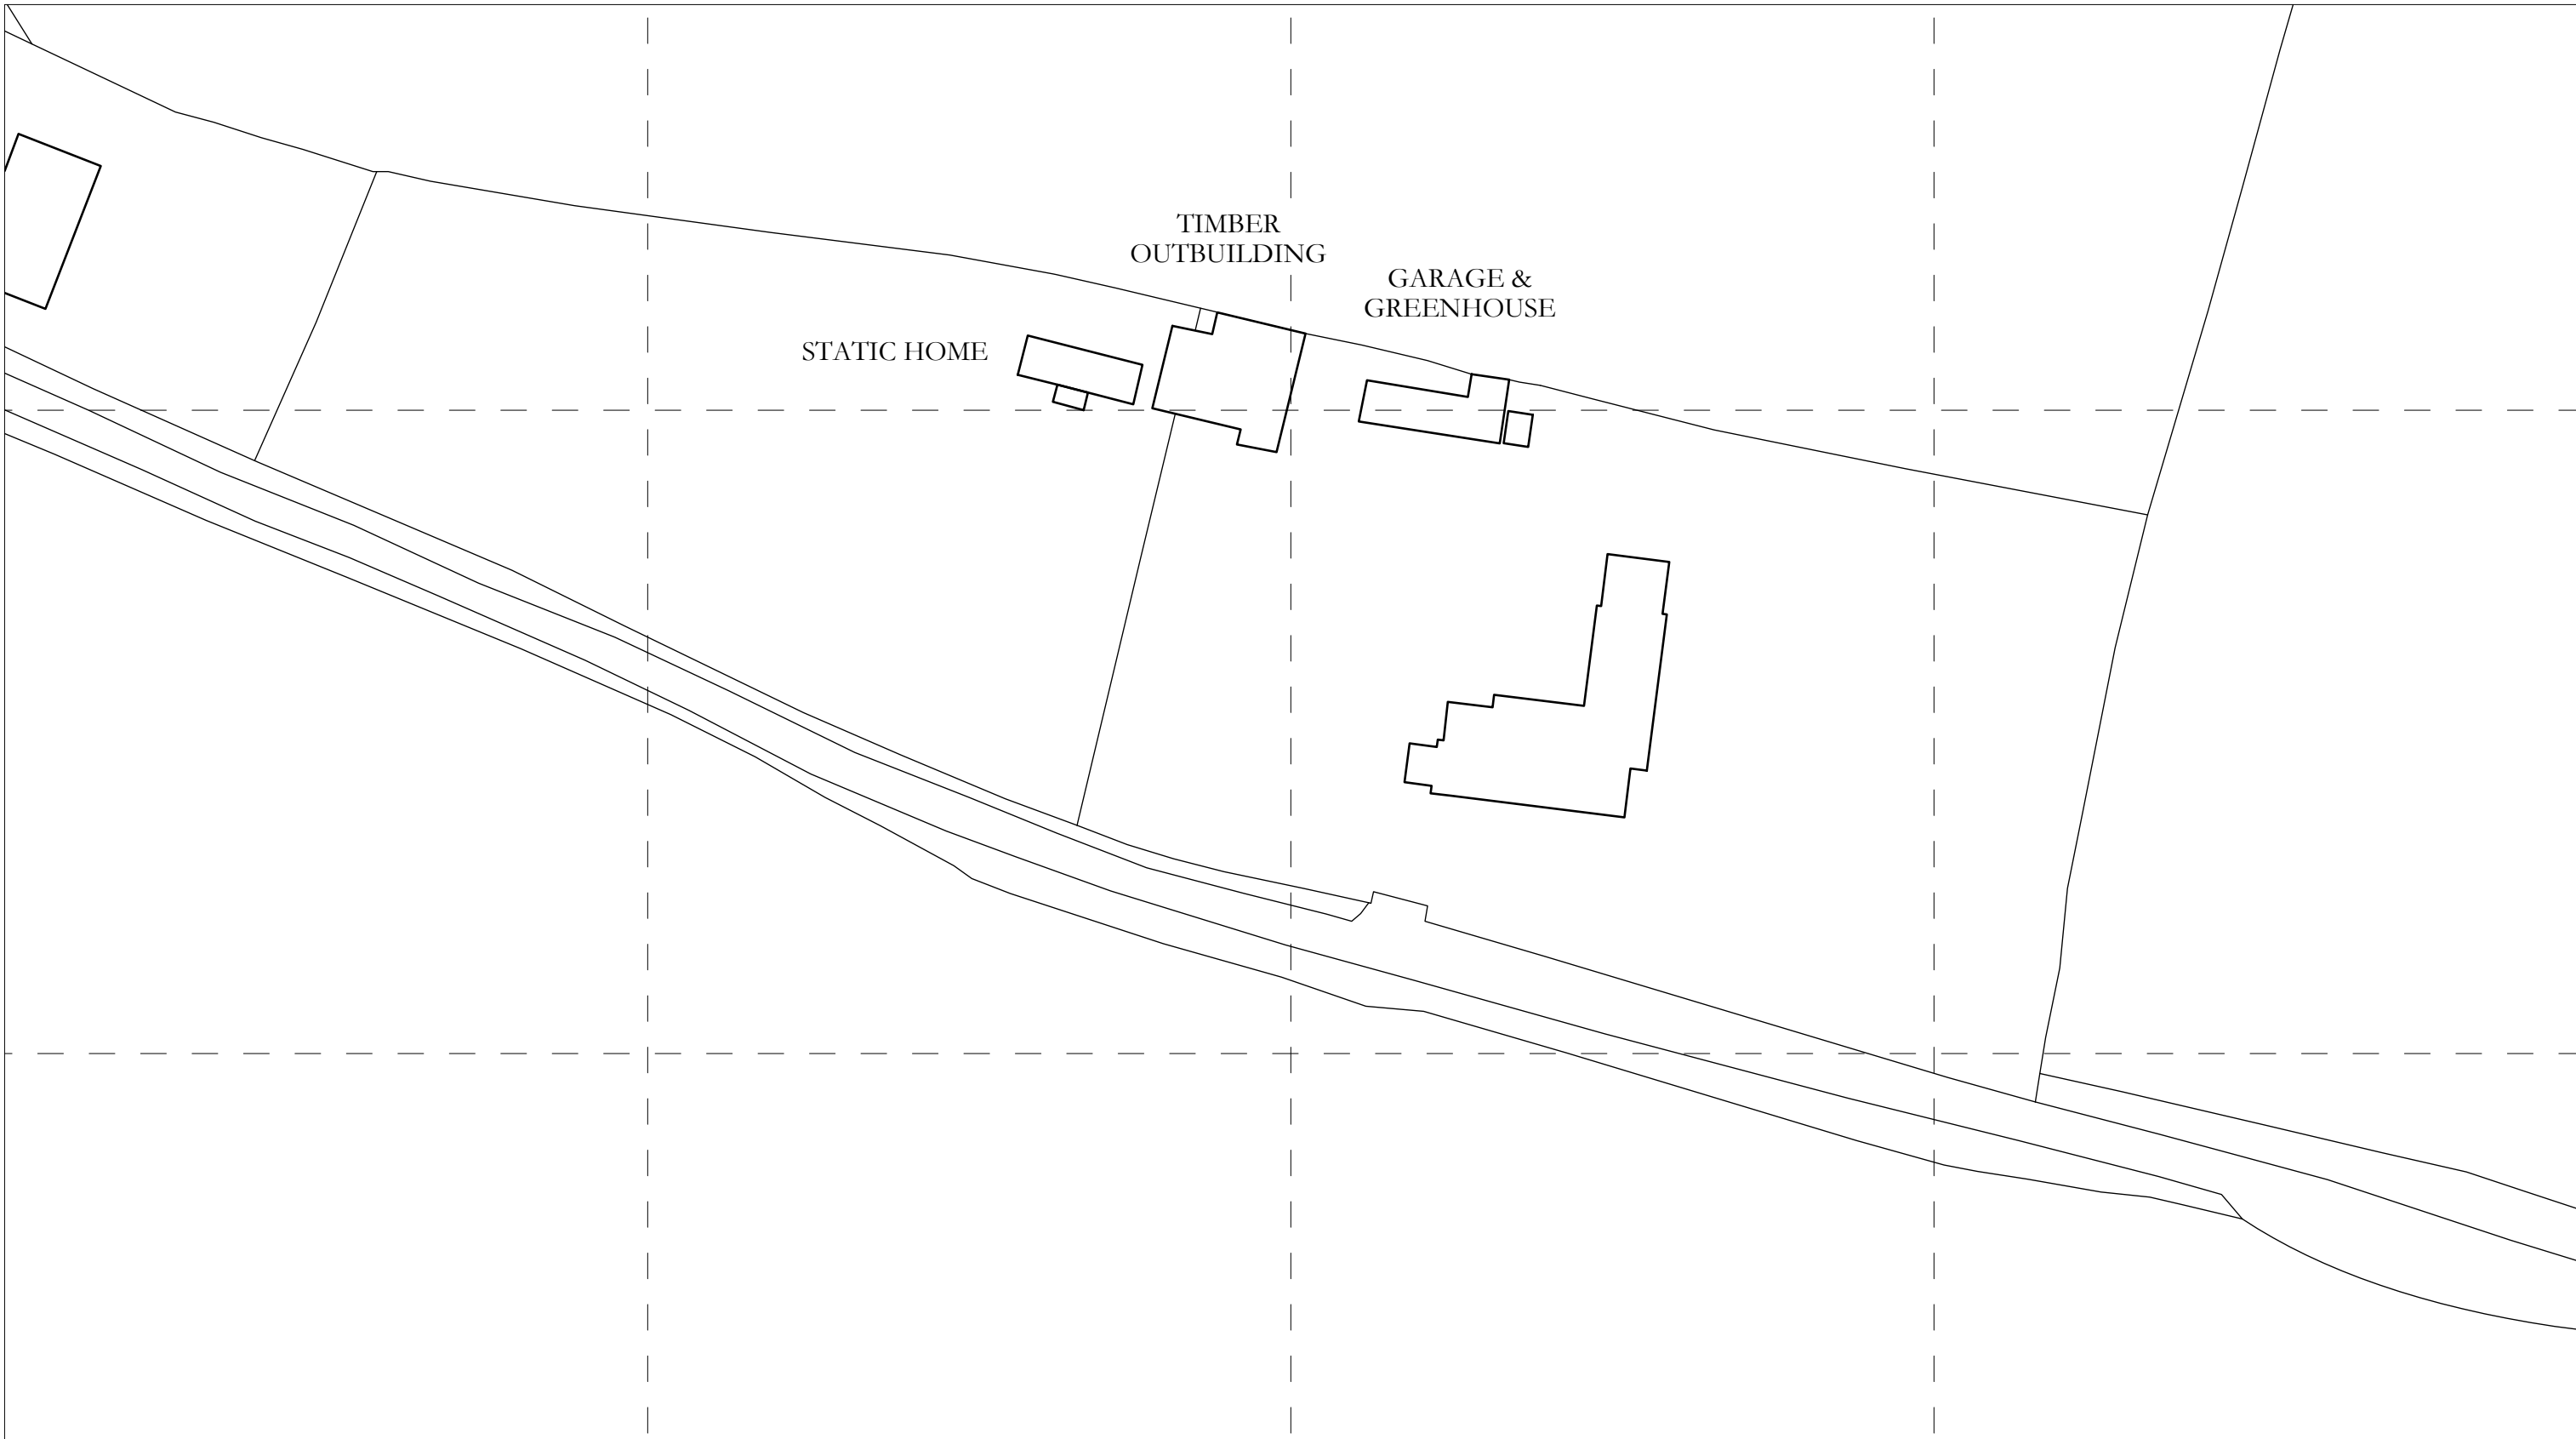


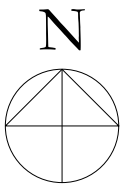

SITE PLAN
AS EXISTING
1:500 @ A1

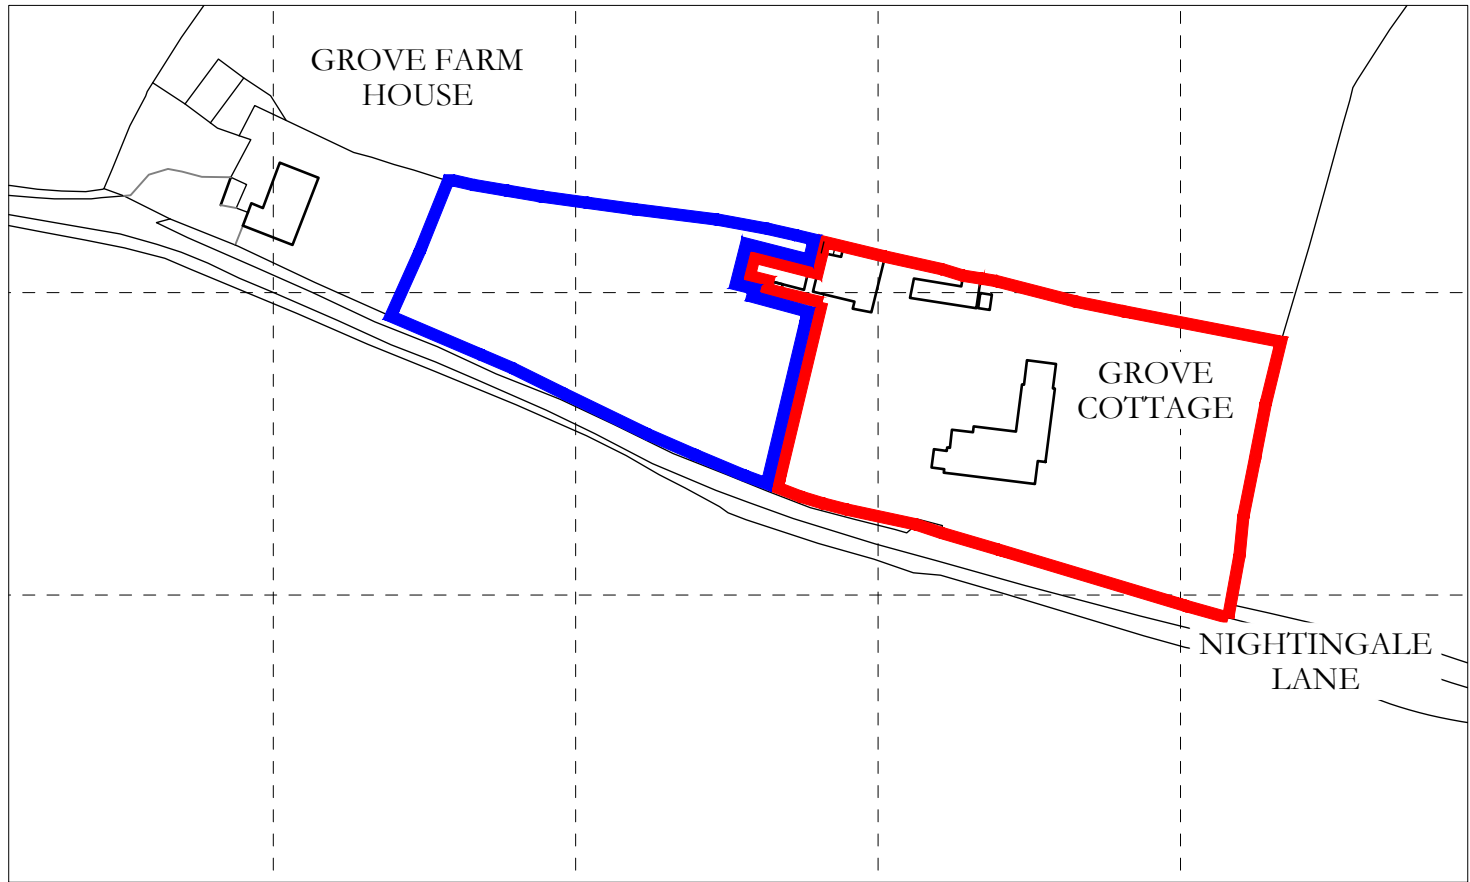


LOCATION PLAN
© Crown copyright 2024 Ordnance Survey 100053143
1:1250 @ A1

© THIS DRAWING IS THE COPYRIGHT OF SARSEN ARCHITECTS LTD. AND MUST NOT BE COPIED, USED OR DISCLOSED WITHOUT PRIOR PERMISSION.


SCALE FOR PLANNING PERMISSION PURPOSES ONLY ALL DIMENSIONS ARE TO BE CHECKED ON SITE BEFORE WORK IS COMMENCED. ANY DISCREPANCIES ARE TO BE REPORTED IMMEDIATELY TO THE CONSULTANTS.

-  OWNERSHIP BOUNDARY
 APPLICATION SITE

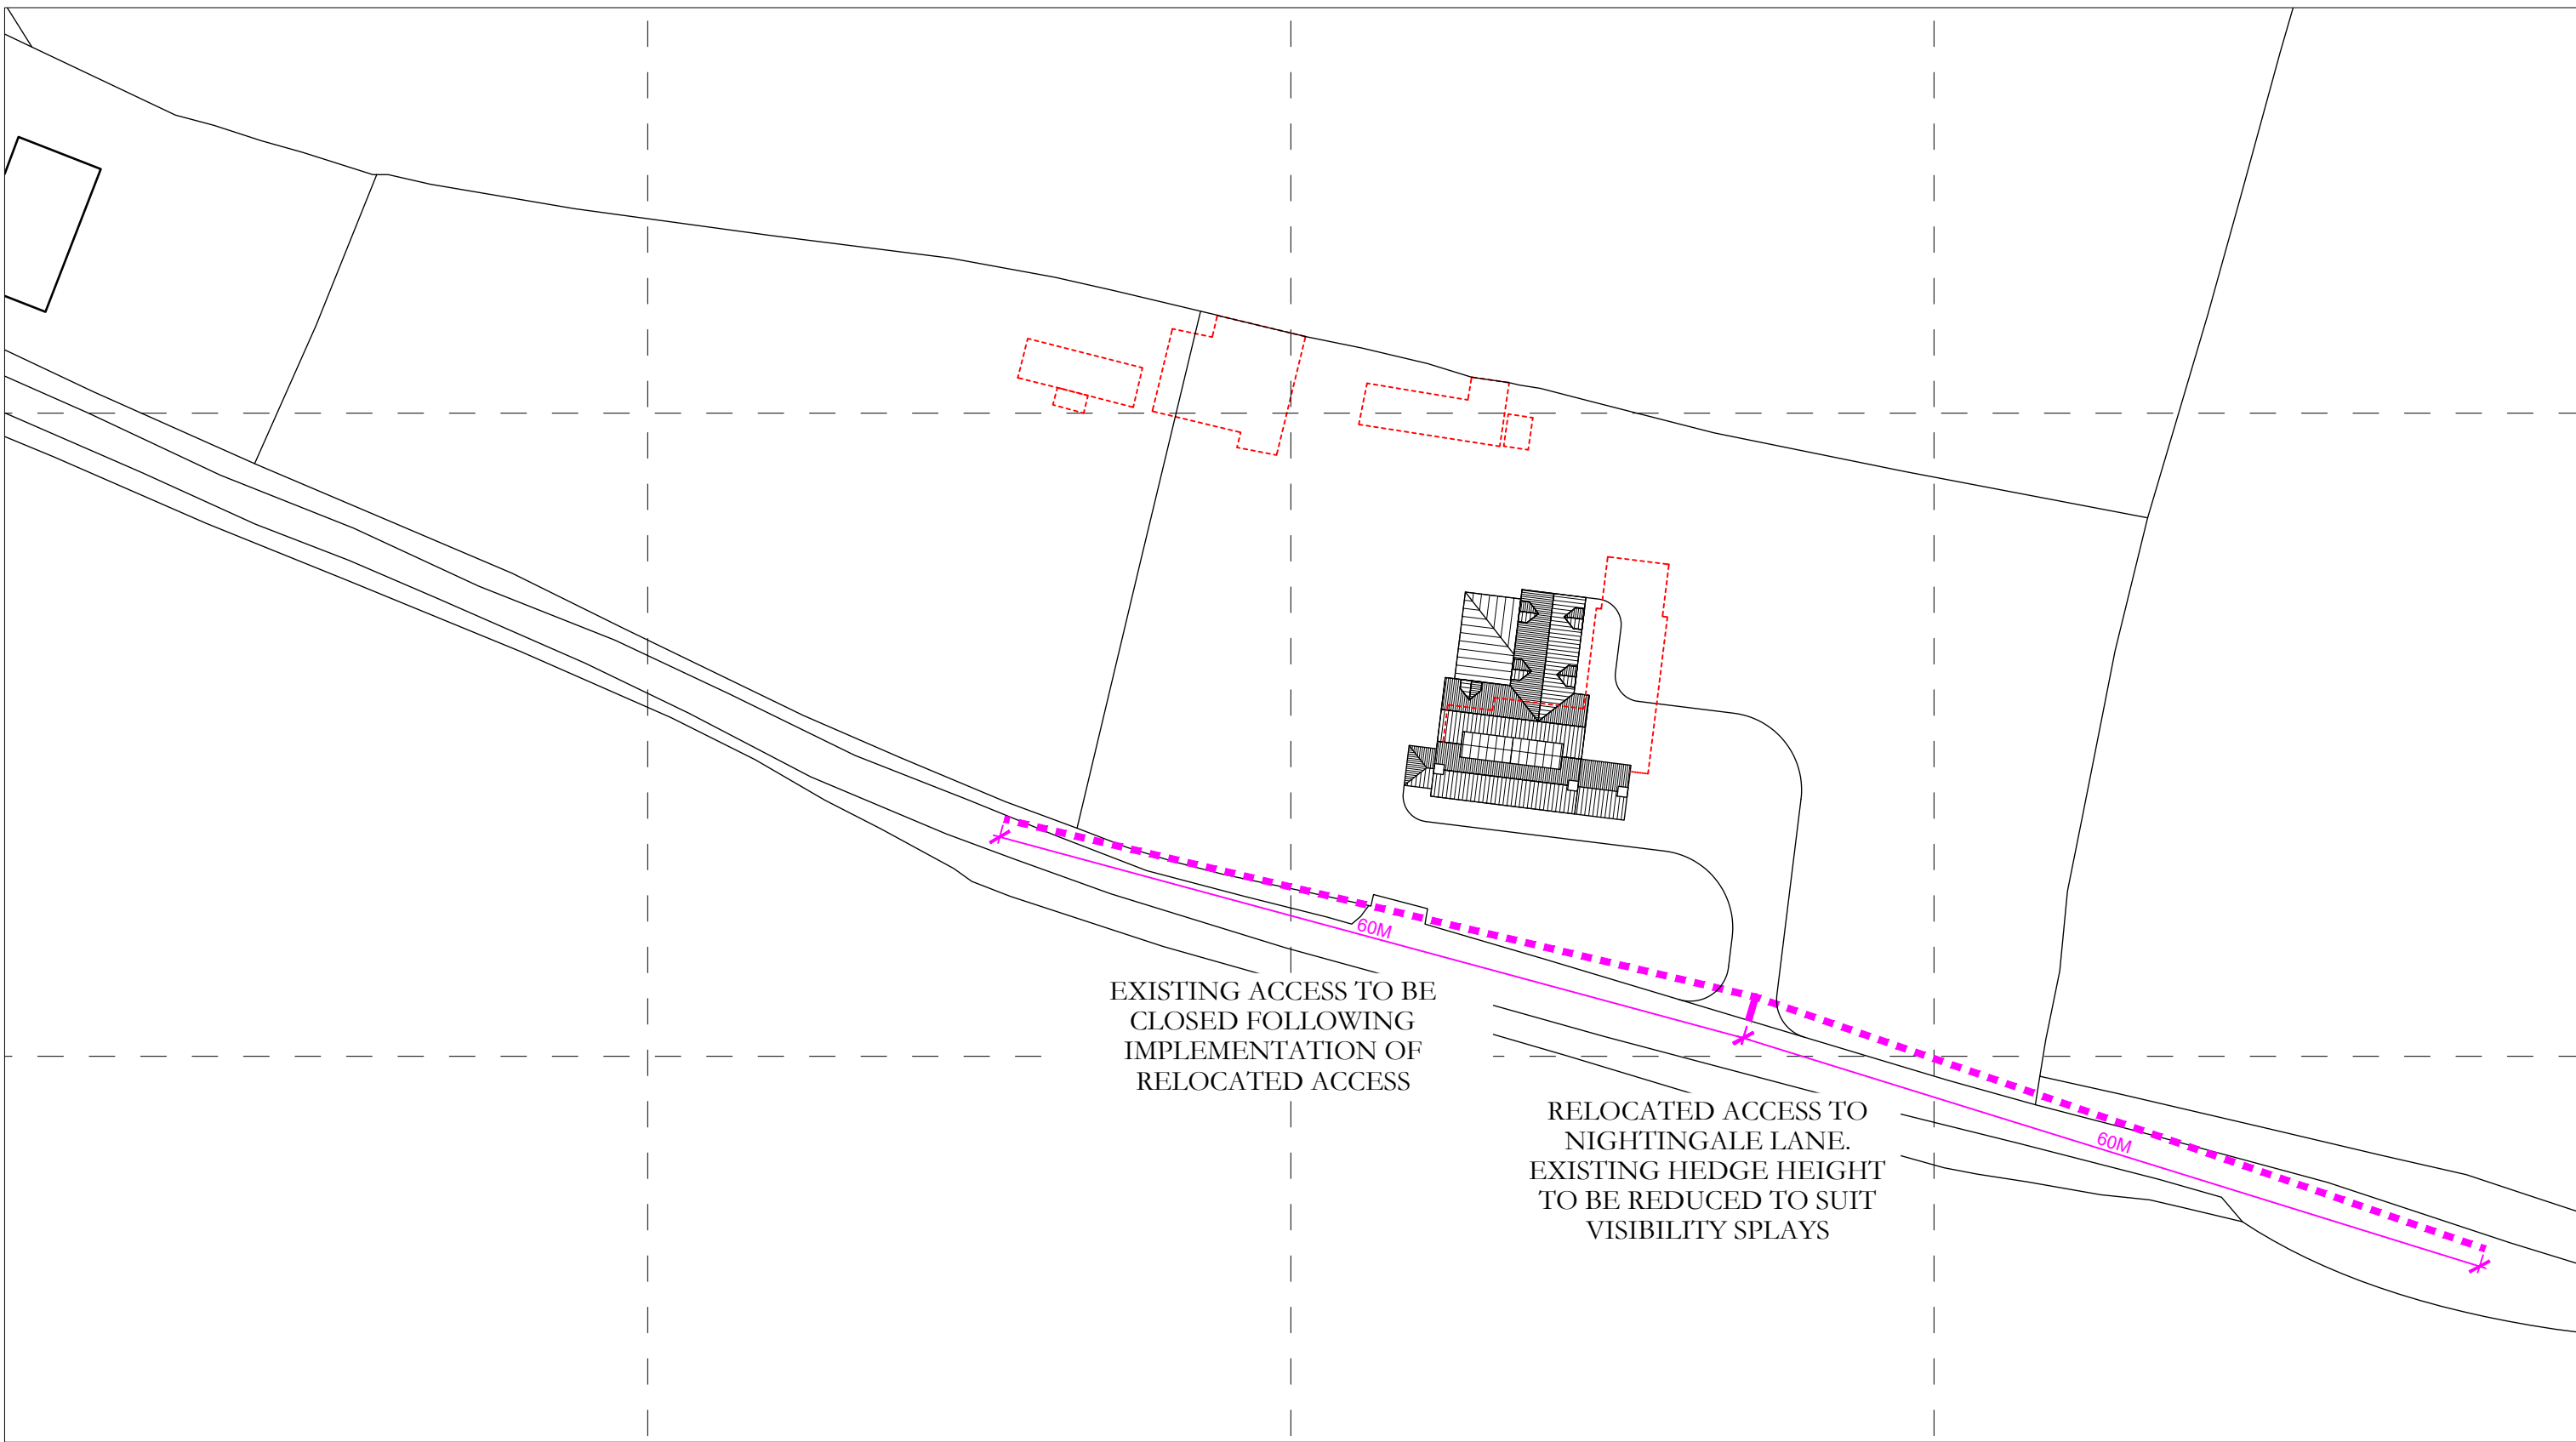

SITE PLAN
AS PROPOSED
1:500 @ A1

 TO BE REMOVED

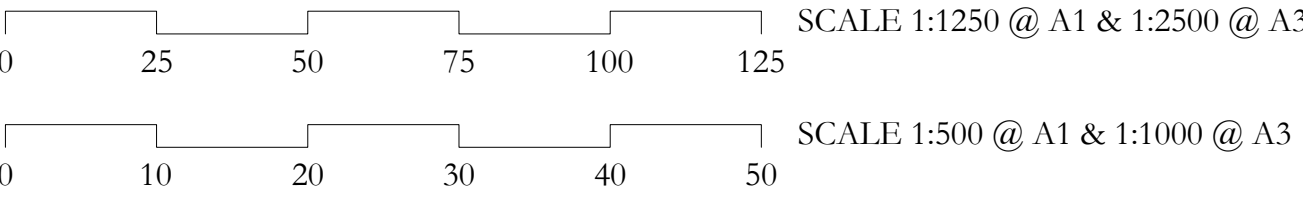

A	Ownership boundary added	26.09.25
Rev	Revision	Date

 **Sarsen Architects**

Address The Old Church School, Butts Hill, Frome,
Somerset, BA11 1HR
Tel 01373 798456
Email info@sarsenarchitects.co.uk
Website www.sarsenarchitects.co.uk

Title **Location Plan and Site Plan as Existing and Proposed**
Project Grove Cottage, Wardour, Salisbury, Wiltshire, SP3 6RJ
Client Georgina Wessels
Scale 1:1250 & 1:500 @ A1
Date September 2025

Drawing No. **23122 P 301 A**