




FRONT ELEVATION

 


REAR ELEVATION

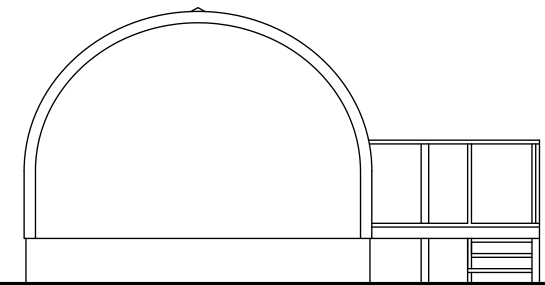

SIDE ELEVATION

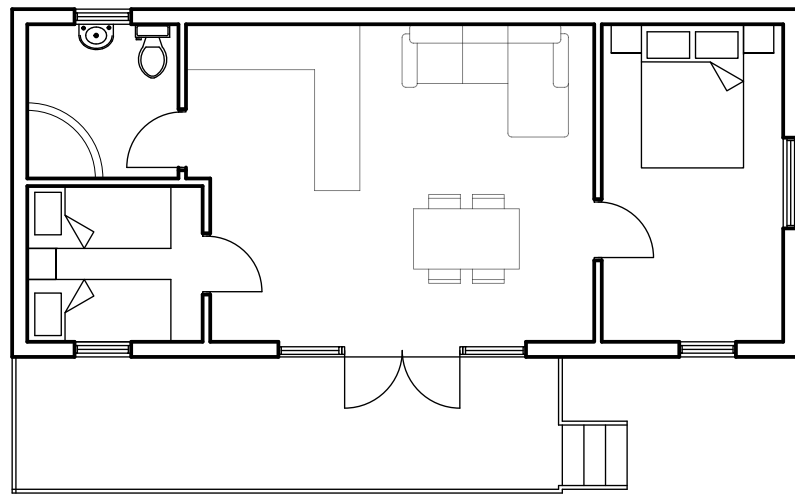

PLAN

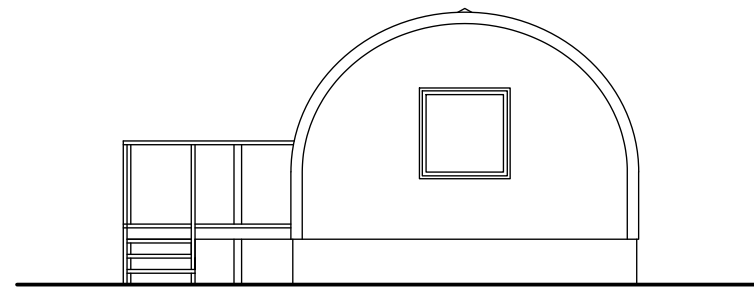

SIDE ELEVATION



A 8.10.25 Scale Bar
Rev Date Notes



TOWN AND
COUNTRY
PLANNING
DEVELOPMENT
CONSULTANTS

LPC (TRULL) LTD.,
TRULL, TETBURY, GLOUCESTERSHIRE GL8 8SQ
Tel: 01285 841433 email: admin@lpcetrull.com

Client
Mr Sam Pike

Project
Home Farm, Rood Ashton,
West Ashton, Trowbridge,
Wilts BA14 6BL

Drawing
Pod plan & elevations

Date: October 2024 Scale: 1:100 @ A3
Drawing Number

LPC 5894 PR 102 A

