



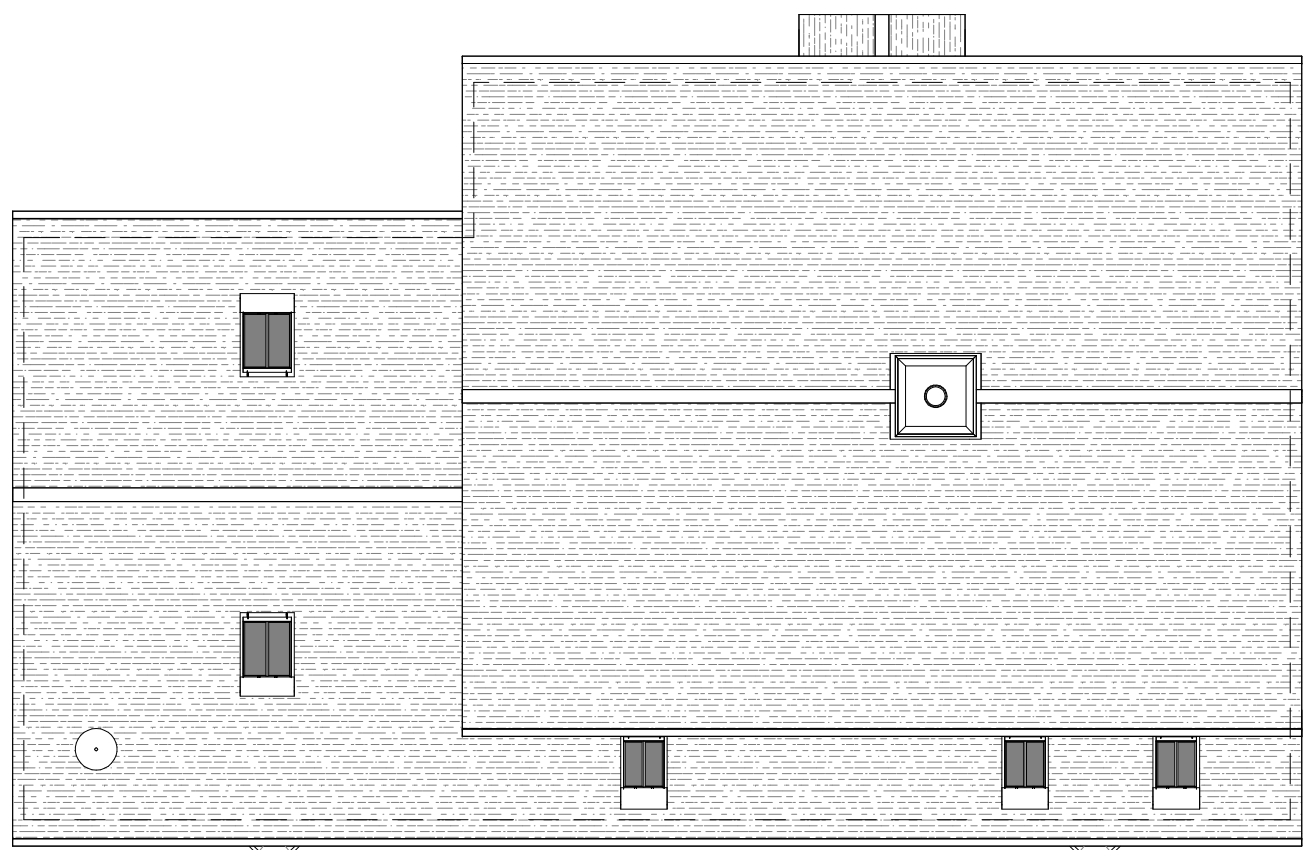

ROOF PLAN

1 : 100

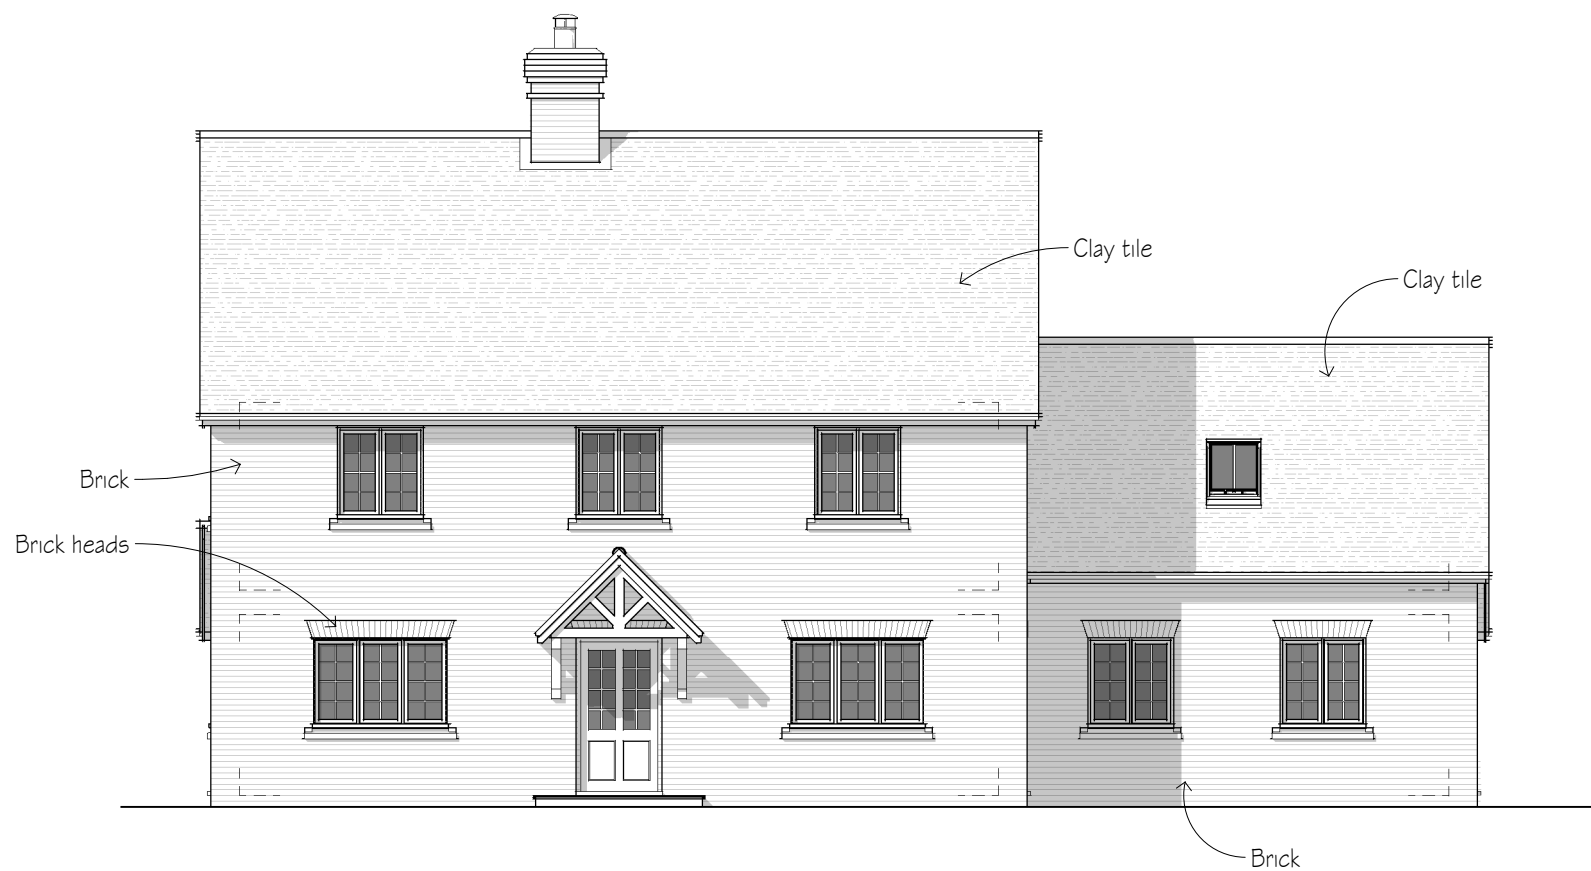


WEST ELEVATION

1 : 100



NORTH ELEVATION

1 : 100

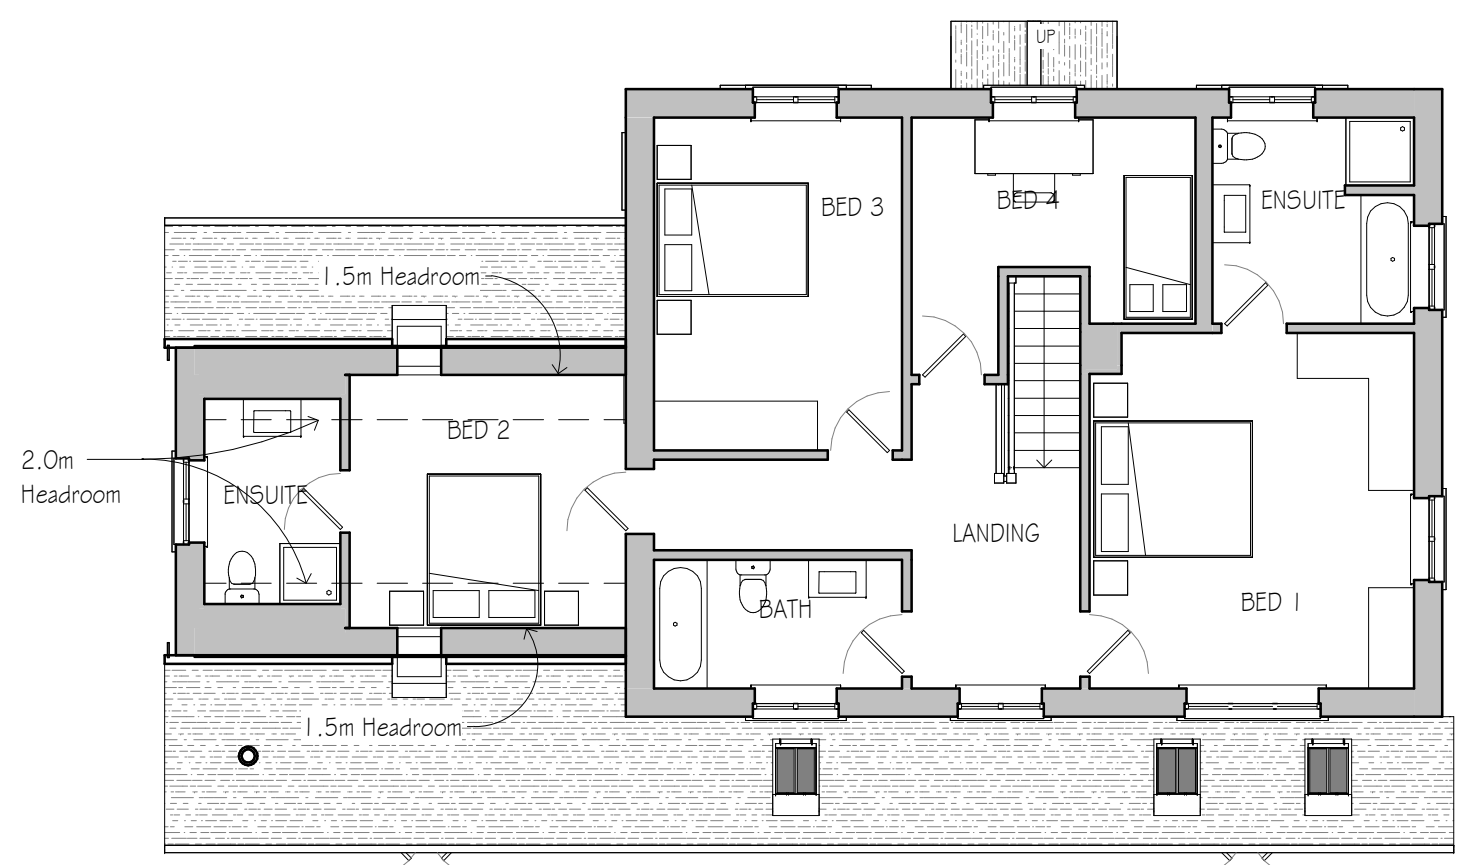

FIRST FLOOR

1 : 100




EAST ELEVATION

1 : 100




SOUTH ELEVATION

1 : 100

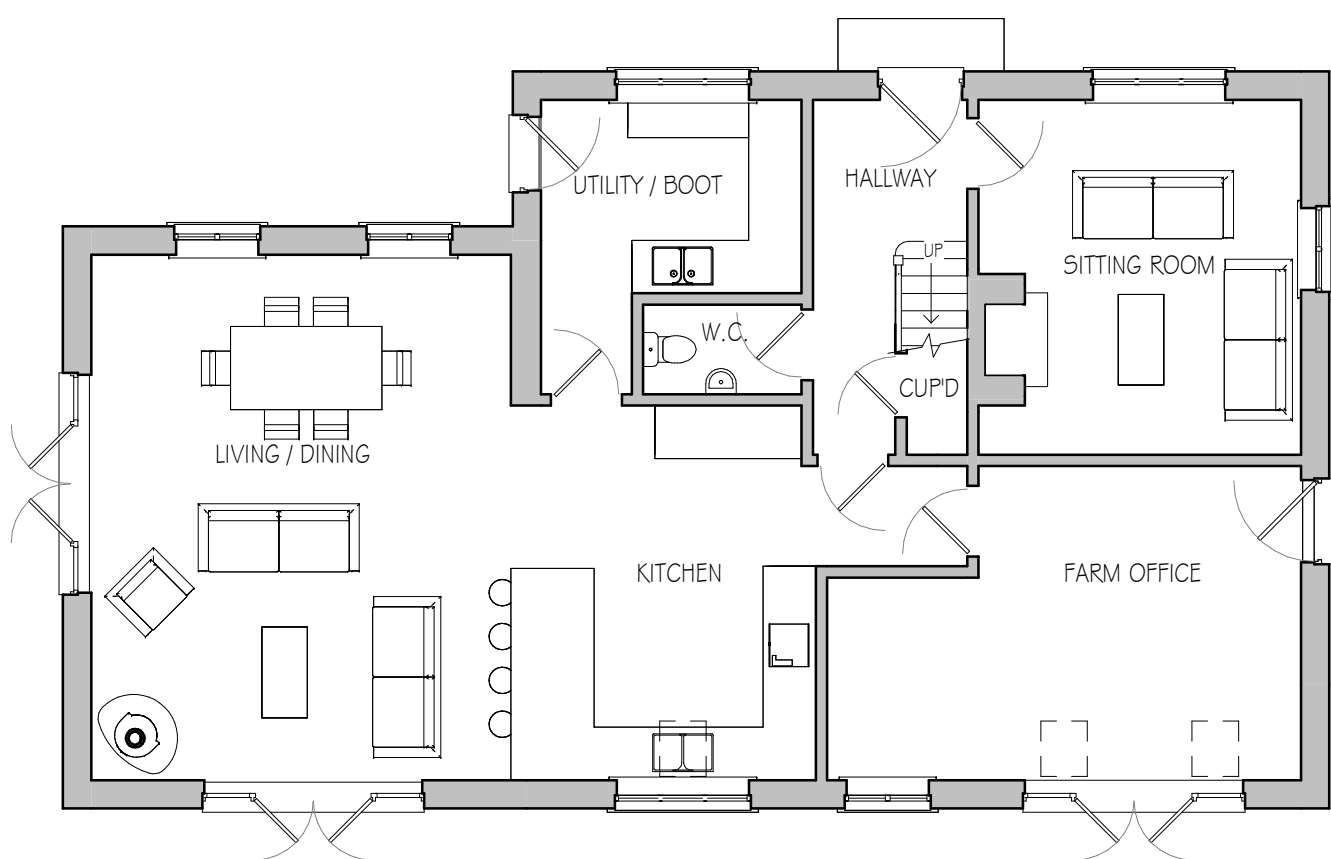

GROUND FLOOR

1 : 100

 

Areas (GIA)		
Level	Area	Area (sqft)
Ground Floor	132 m ²	1420 ft ²
First Floor	96 m ²	1030 ft ²
Total	228 m ²	2450 ft ²

A	HB	08.01.25
revisions	initial	date

Contractors, Sub Contractors and Suppliers are to check all relevant dimensions and levels of site and buildings before commencing any shop drawings or building work.


This drawing is copyright and may not be reproduced in any part of form without the written consent of Fowler Architecture and Planning

project
MANOR FARM
Collingbourne Kingston

drawing
Design Scheme

scale	drawn by	date
1 : 100@ A1	HB	Aug '24

240204- 10	A
drawing no	rev

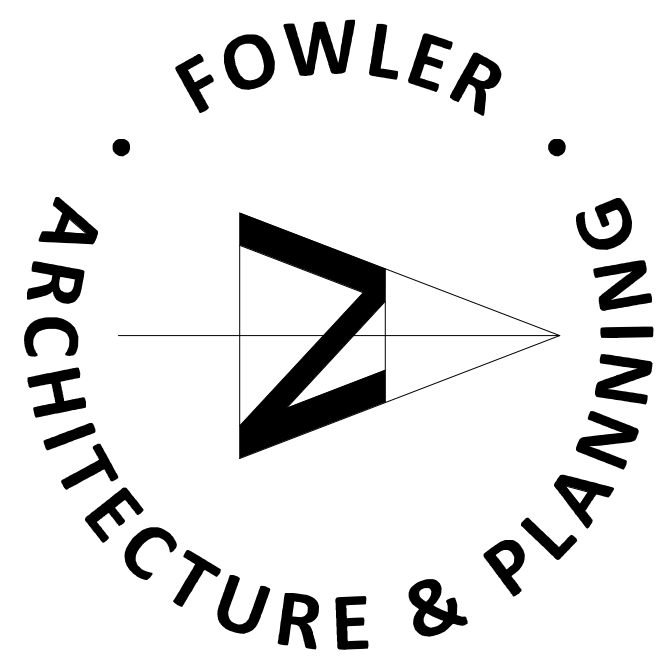

39 High Street
Pewsey
Wiltshire
SN9 5AF
tel (01672) 569444
fax (01672) 569488
enquiries@faap.co.uk