

 


NOTES:
This drawing is copyright of the Architects and must not be used without their permission. All dimensions to be checked on site. Discrepancies and omissions to be reported immediately to the Architect.

 

Scale 1:100 @ A1 - 1:200 @ A3

DRAWING LEGEND	
	Existing
	Proposed
	Demolished/Removed
	Above/Below
	Existing Levels
	Proposed Levels
	Soil & Vent Pipe
	Air Admittance Valve
	Rainwater Pipe
	Gully
	Existing Ceiling Level
	Radiator
	Towel Radiator
	Boundary Line

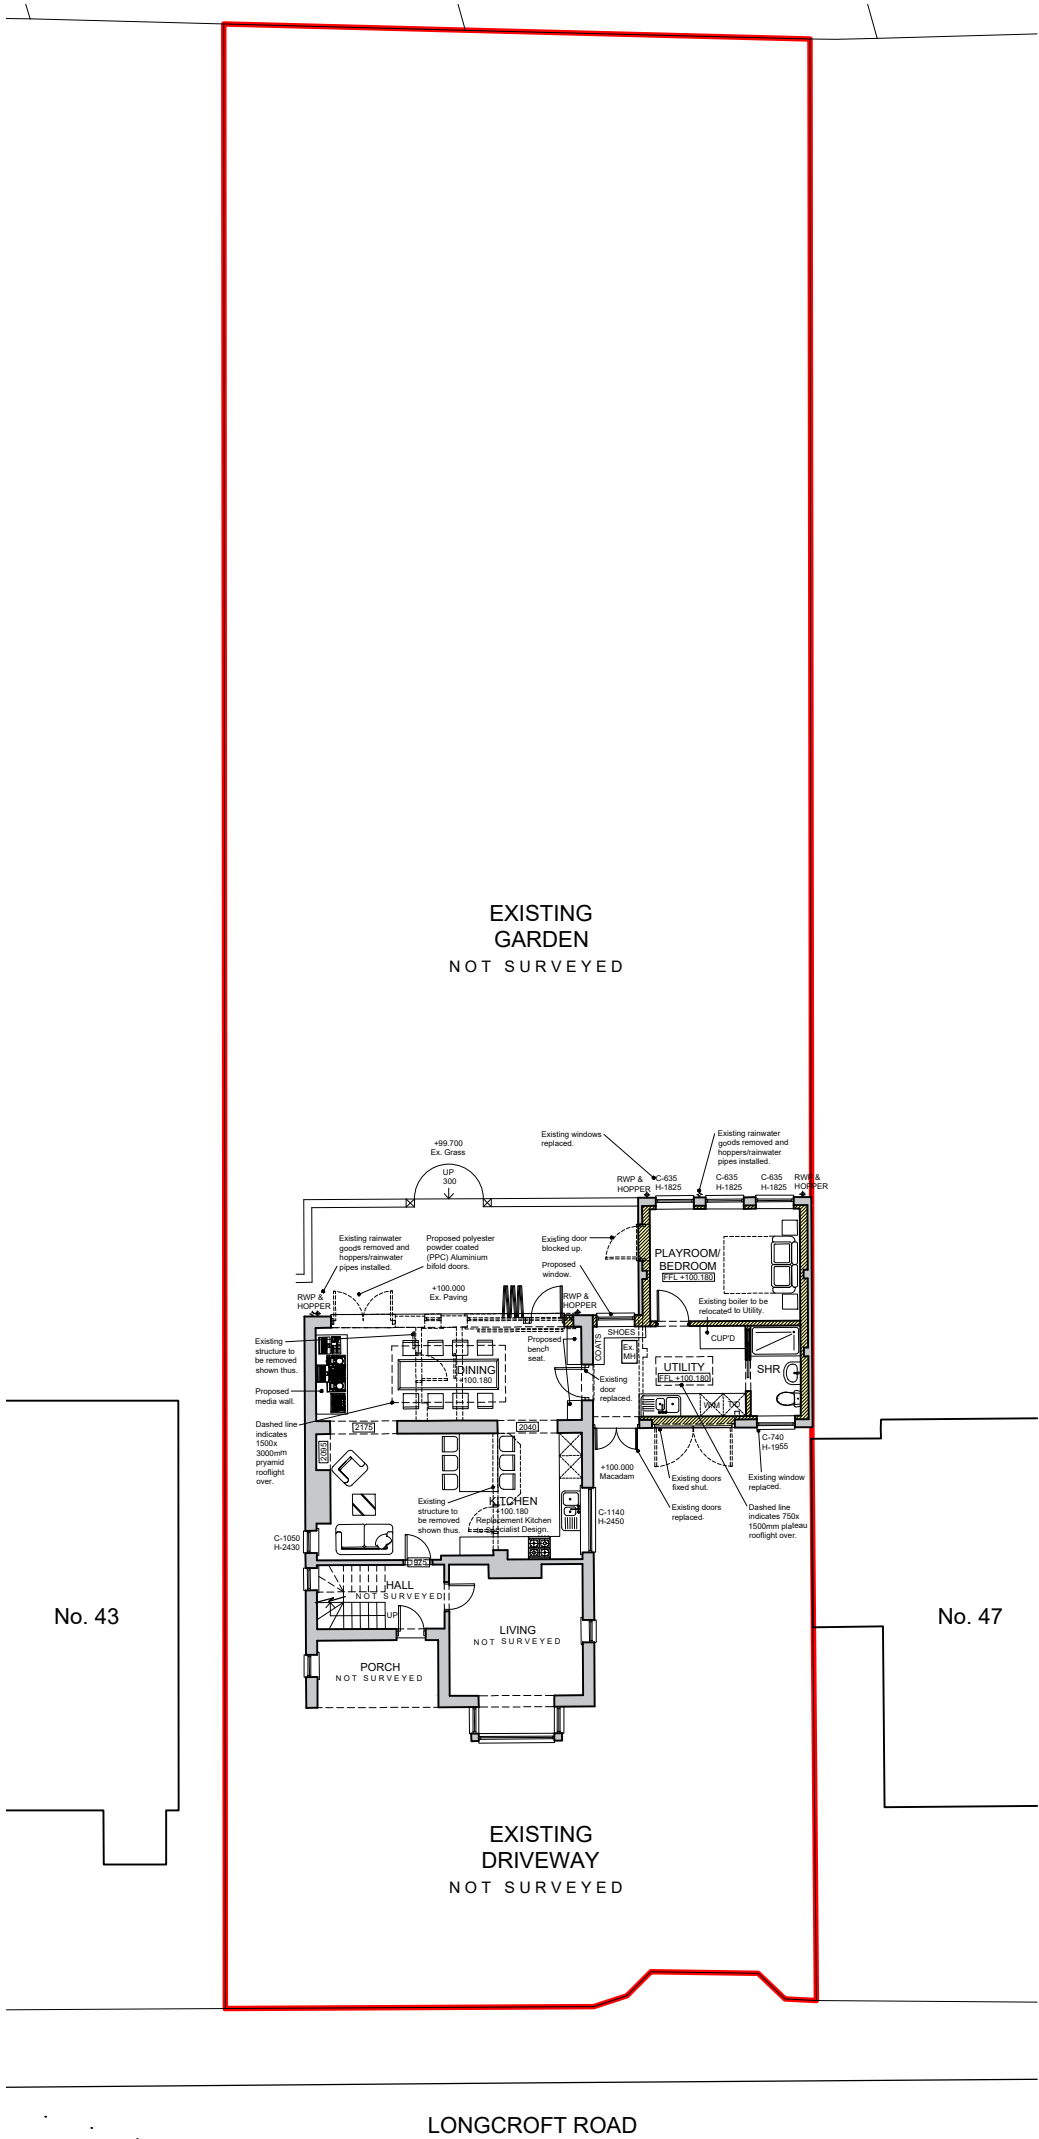

Proposed Site Plan

1:100 @ A1 (1:200 @ A3)

-	-	-
Rev	Revision	Date



Macey's Architectural Design & Development Ltd
15 Craybourne Road, Melksham, Wiltshire, SN12 7DH
Email: benmacey@maddltd.co.uk Tel: 07867417112

Title: Proposed Site Plan
Garage Conversion
Project: 45 Longcroft Road, Devizes,
Wiltshire, SN10 3AT
Client: Mr James Threlfall MBE
Drawing Scale: 1:100 @ A1 (1:200 @ A3)
Drawing Date: October 2025

Drawing Number: 25/1050/201