



Drawing:
Existing Plans

Project:
8 Long Leaze,
Nettleton,
SN14 7NR

Scale: As shown @ A3 Job No : 1241013

www.westernbuildingconsultants.co.uk

Drawn By: JP Date : 30/09/2025
Checked By: KF




Western House
2 Rush Hill, Bath
BA2 2QH


01225 789 307

enquiries@westernbuildingconsultants.co.uk

Drawing No. : {3}002 Revision : -

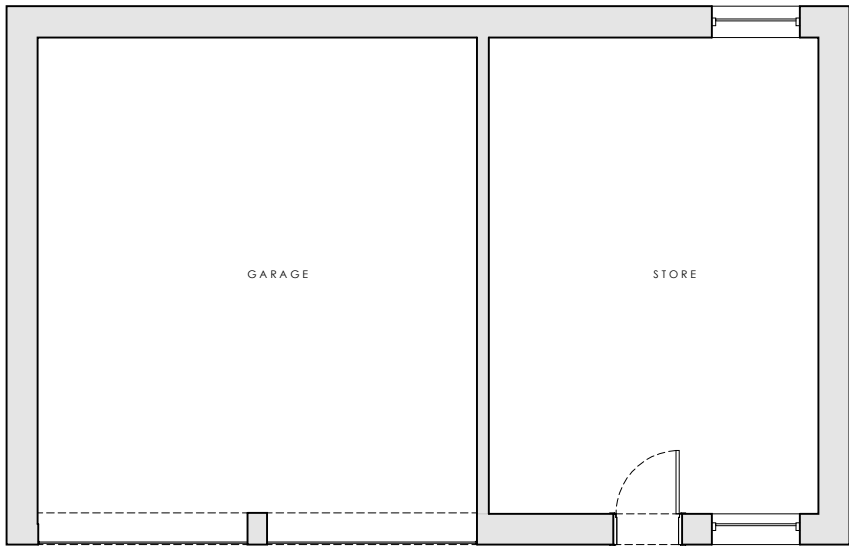

Existing Ground Floor Plan
scale 1:100

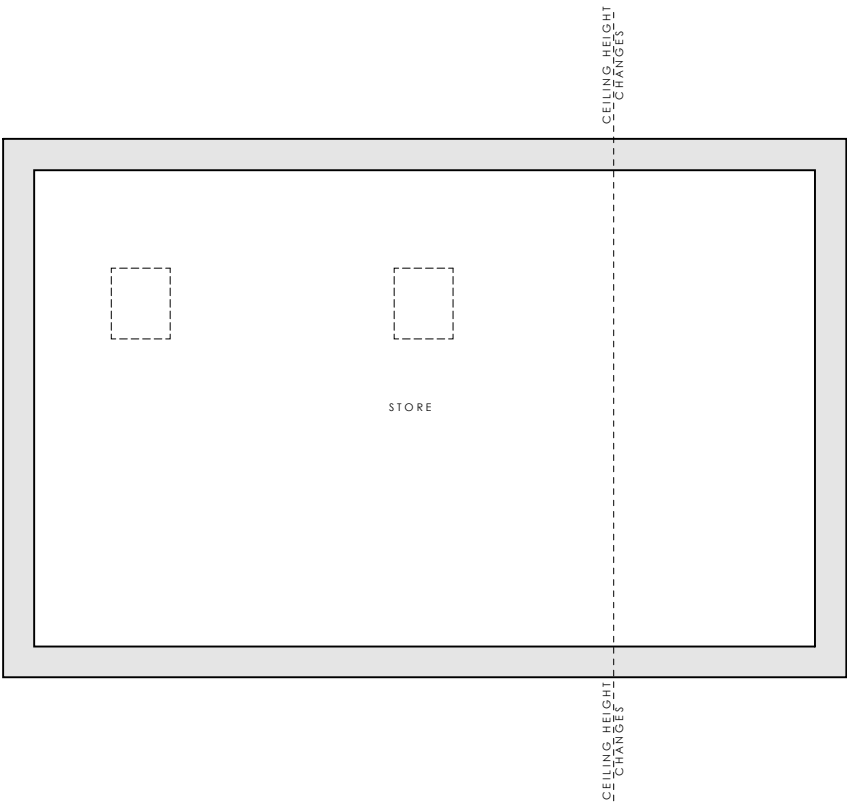

Existing Loft Plan
scale 1:100

