

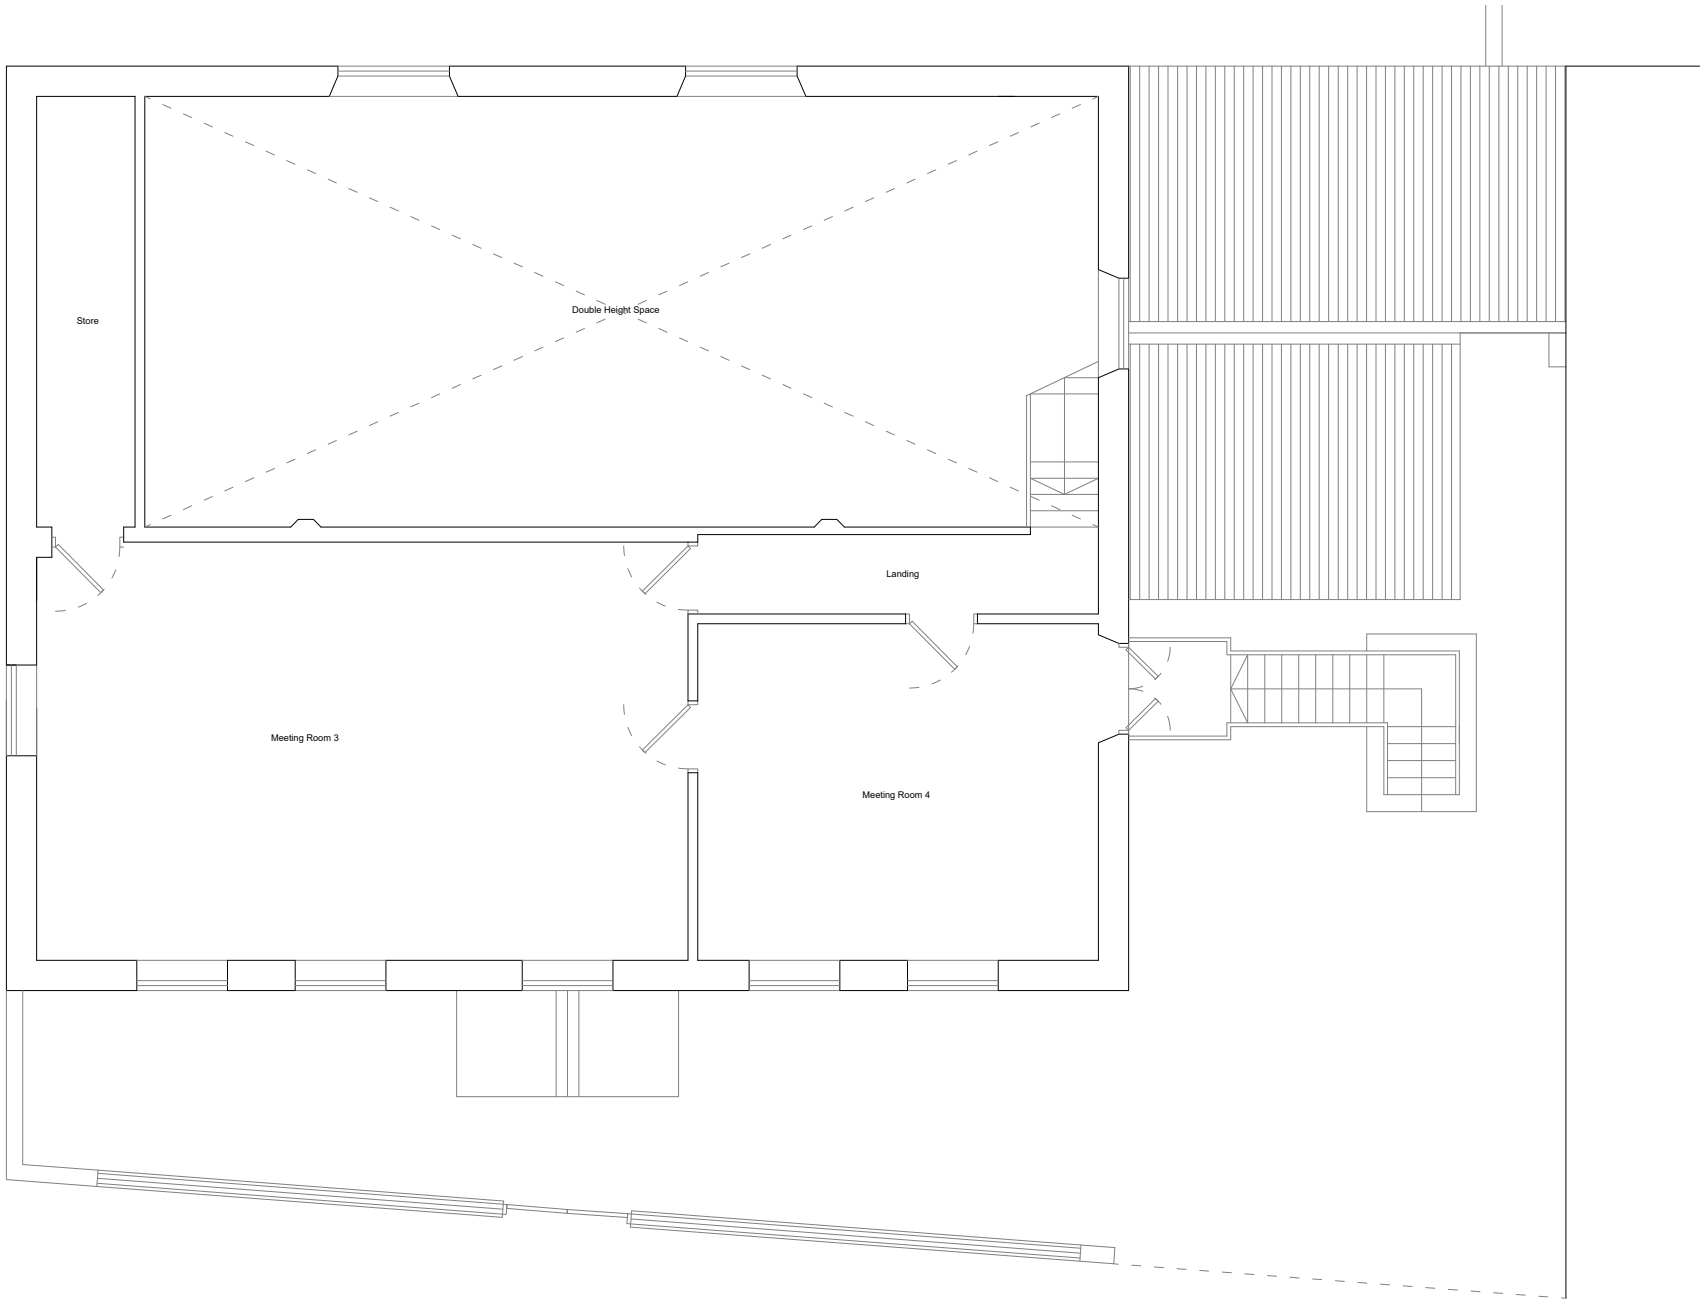
 


 

First Floor Plan
As Existing

Note - All dimensions to be checked on site prior to commencement of works

REV	DATE	DESCRIPTION	DRAWN	CHECKED
.	02/07/25	Client review	ME	ME

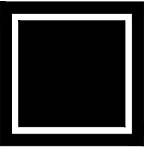

BUILD ARCHITECTS
www.build-architects.co.uk
studio@build-architects.co.uk
07977 582048

- Architecture
- Landscape
- Interiors
- Historic Buildings
- Masterplanning

This drawing is copyright of the Architect and shall not be reproduced without permission.

Check all dimensions and report any errors, or omissions.

Responsibility for setting out rests with the contractor, all dimensions & setting out to be checked on site prior to commencement of works.

Planning / LBC

Z Phillips-Thomas
CLIENT

Change of Use & Alterations
Dewey House, North Row,
Warminster, BA12 9AD
PROJECT

First Floor Plan
As Existing
DRAWING

2025 / 049
PROJECT REF

PP 011
DRAWING NO

June 2025
DATE

ME
DRAWN BY

/
REVISION

1:100 @ A3
SCALE

ME
CHECKED BY