

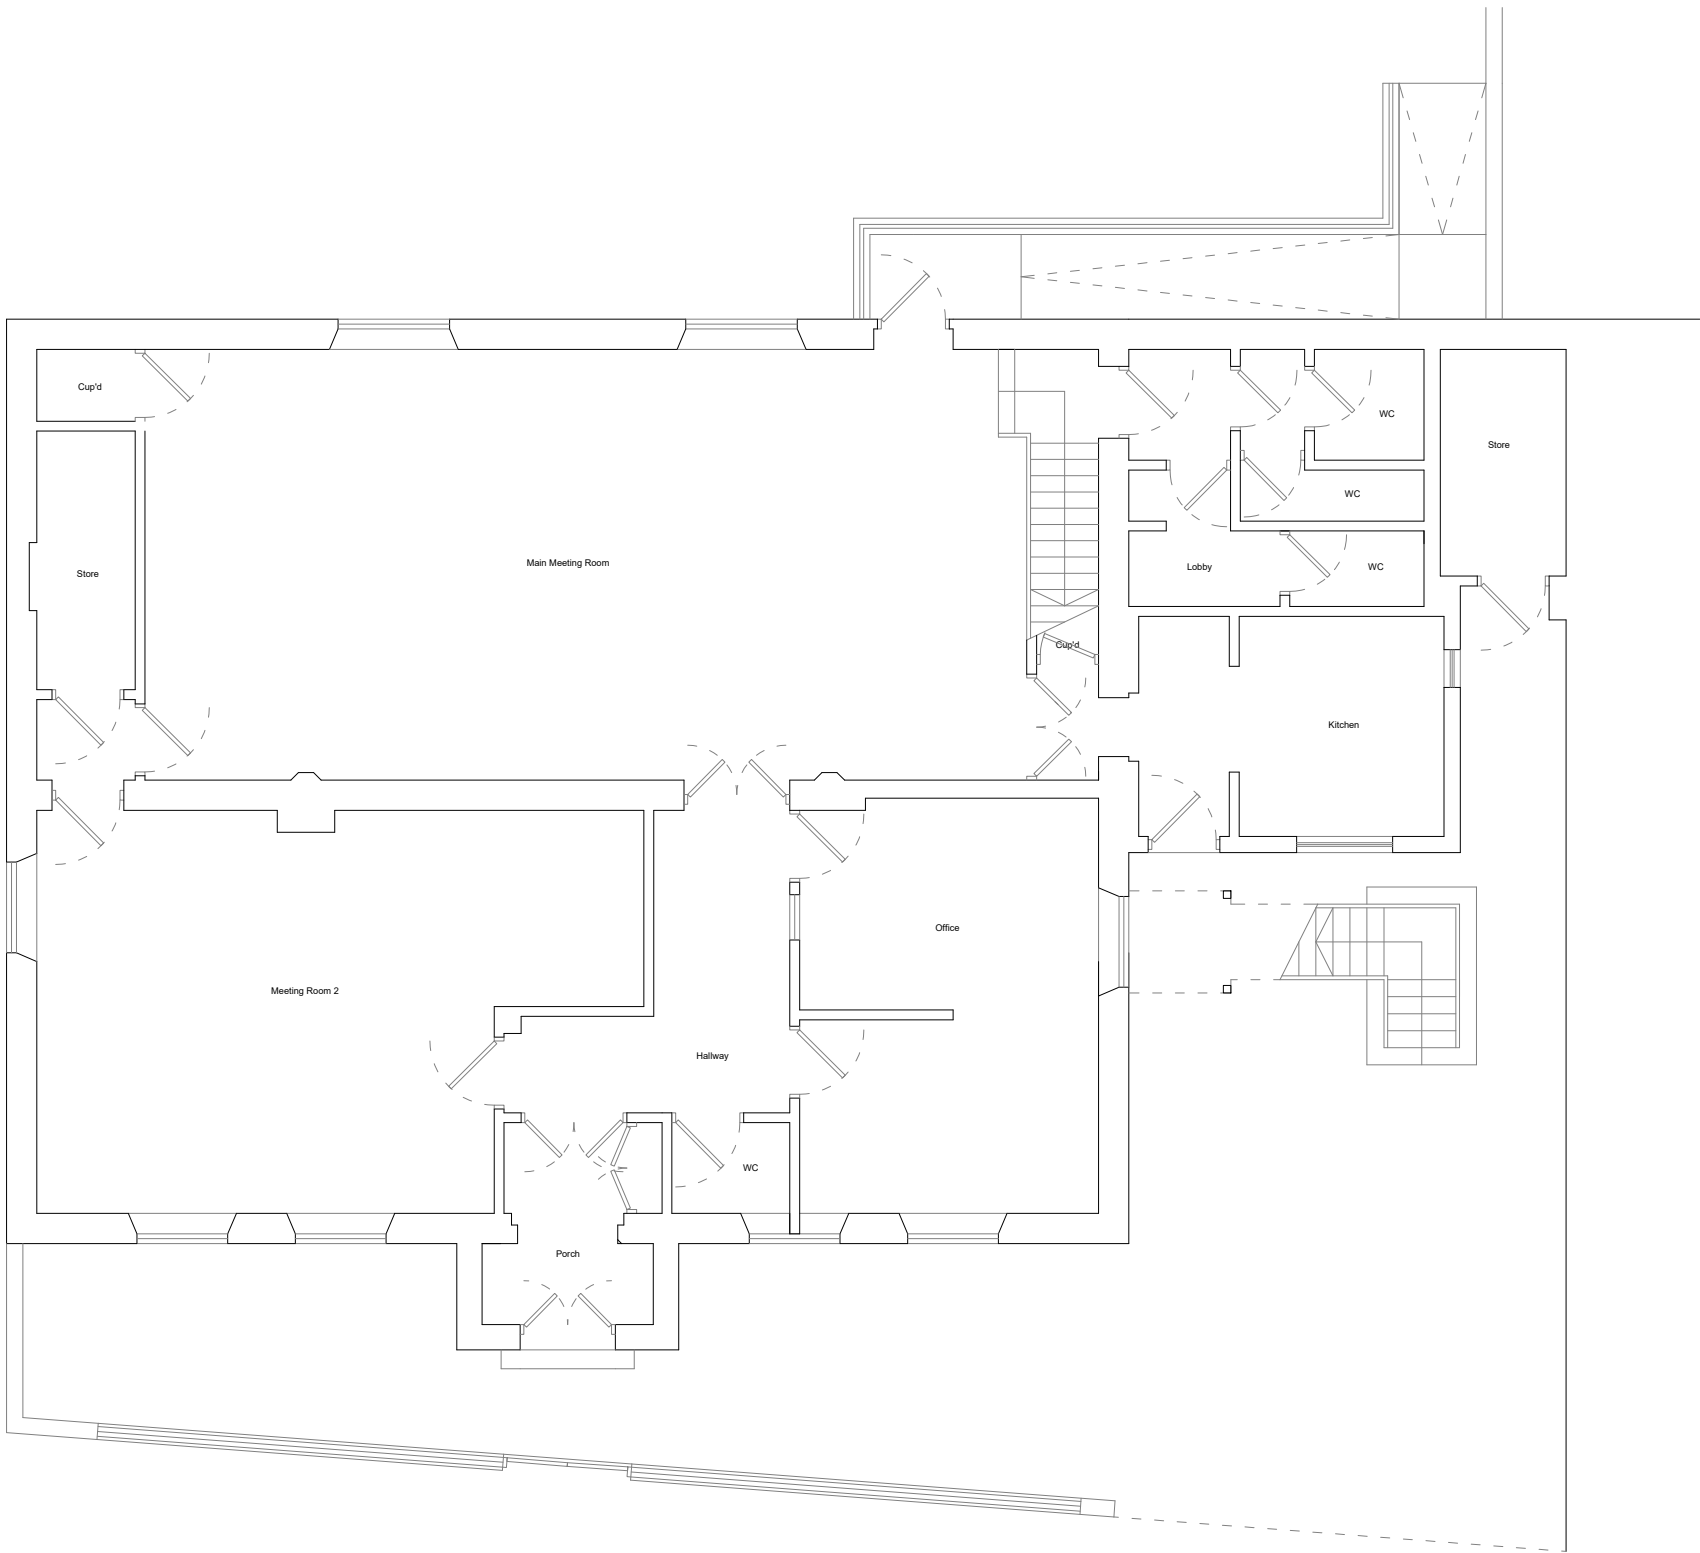
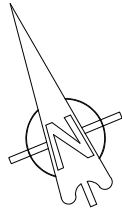


 

Ground Floor Plan  
As Existing

Note - All dimensions to be checked on site prior to commencement of works

| REV | DATE     | DESCRIPTION   | DRAWN | CHECKED |
|-----|----------|---------------|-------|---------|
| 1   | 02/07/25 | Client review | ME    | ME      |

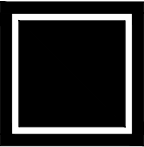

**BUILD ARCHITECTS**  
www.build-architects.co.uk  
studio@build-architects.co.uk  
07977 582048

- Architecture
- Landscape
- Interiors
- Historic Buildings
- Masterplanning

This drawing is copyright of the Architect and shall not be reproduced without permission.

Check all dimensions and report any errors, or omissions.

Responsibility for setting out rests with the contractor, all dimensions & setting out to be checked on site prior to commencement of works.

## Planning / LBC

Z Phillips-Thomas  
CLIENT

Change of Use & Alterations  
Dewey House, North Row,  
Warminster, BA12 9AD  
PROJECT

Ground Floor Plan  
As Existing  
DRAWING

2025 / 049  
PROJECT REF

PP 010 /  
DRAWING NO. REVISION

June 2025 1:100 @ A3  
DATE SCALE

ME ME  
DRAWN BY CHECKED BY