


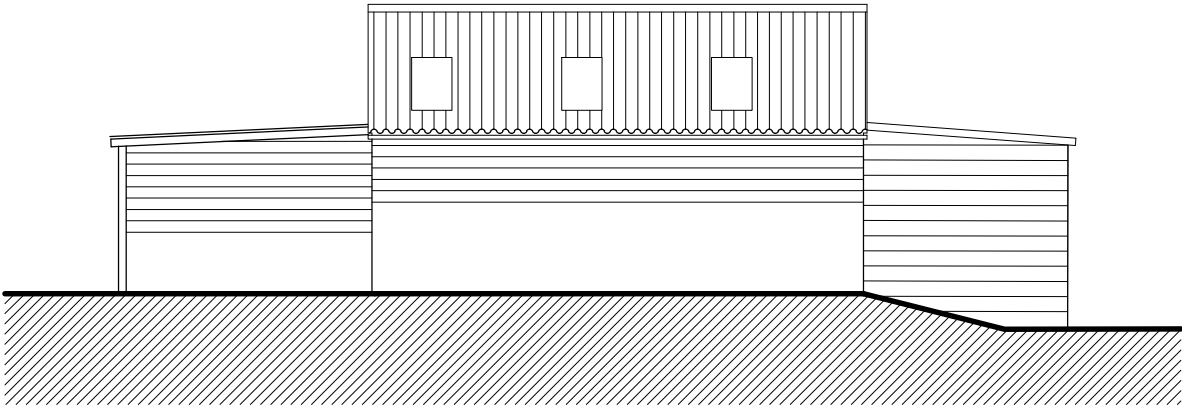


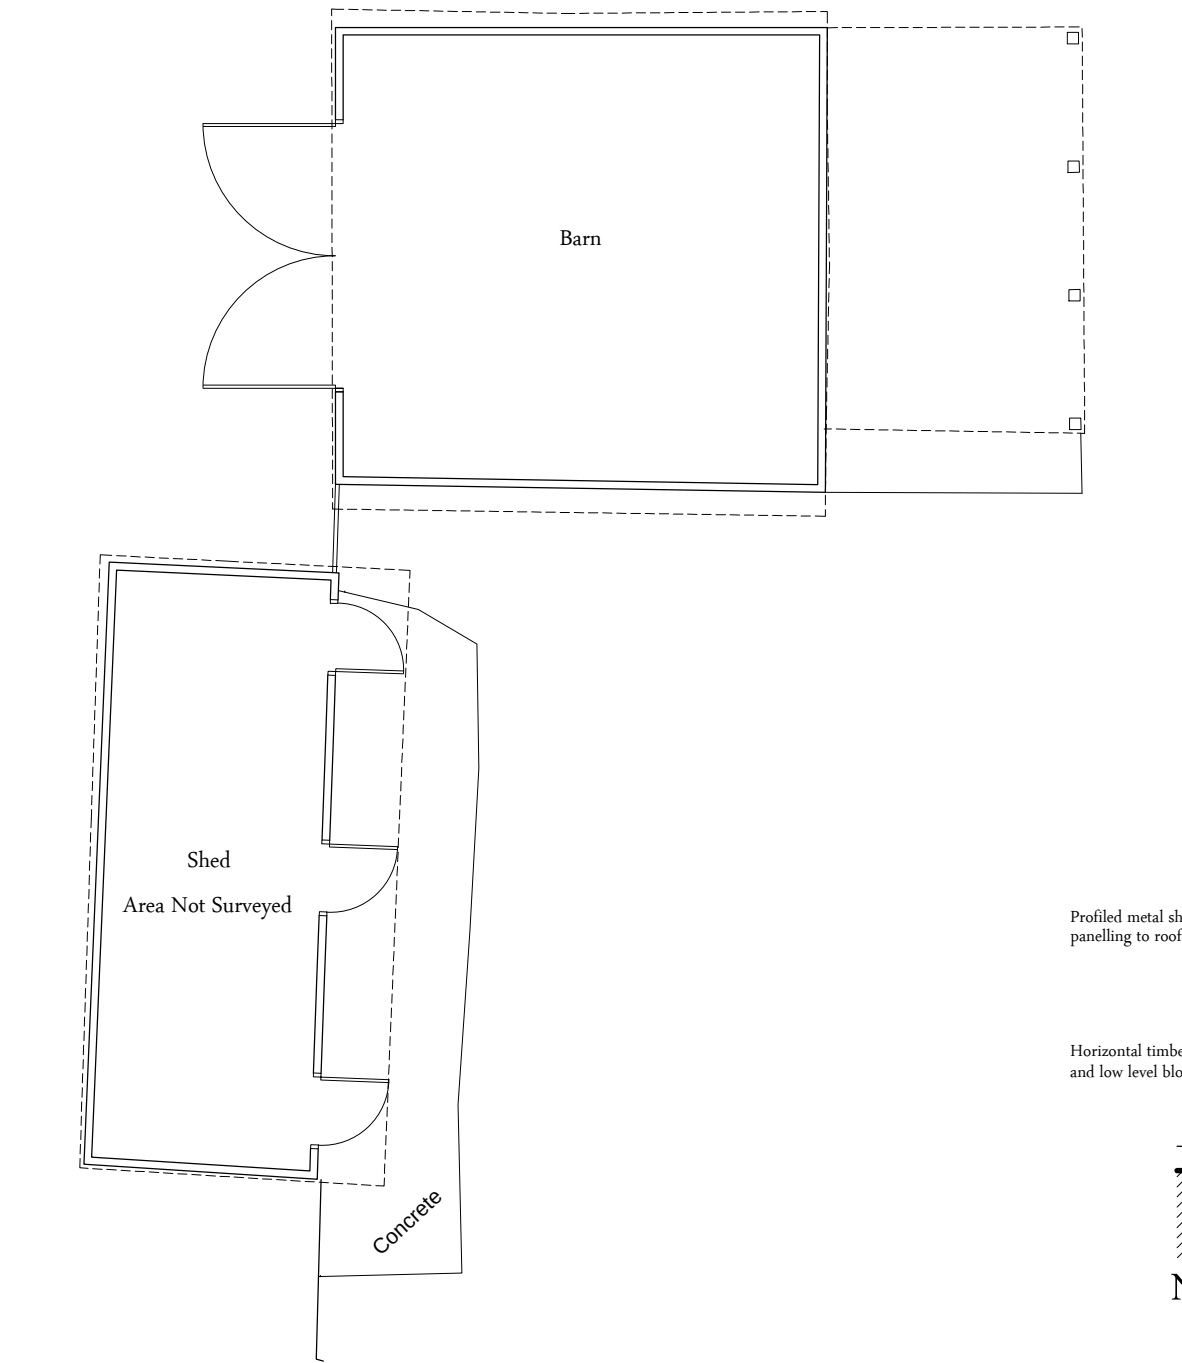


North East Elevation

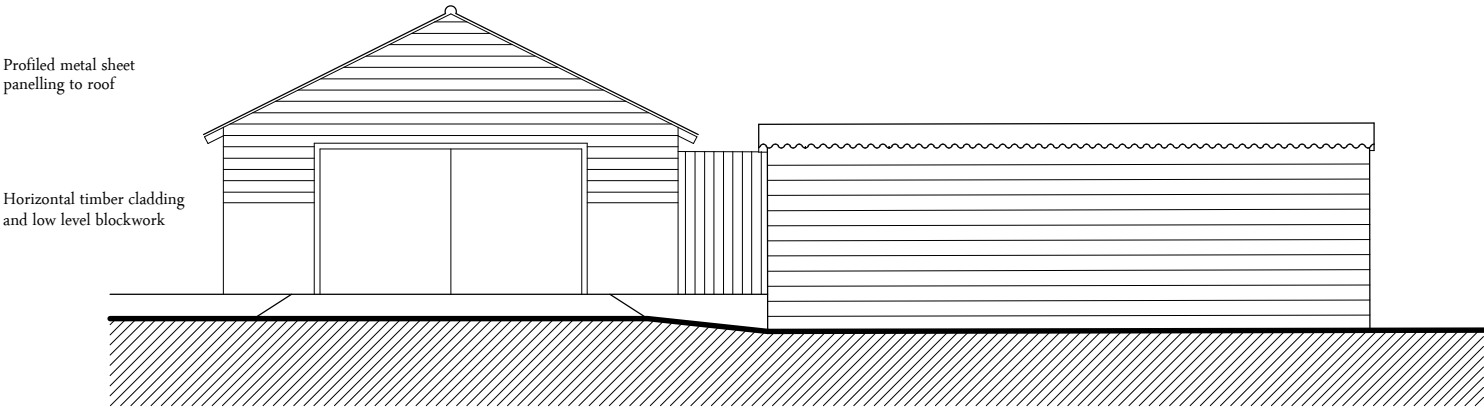

North West Elevation

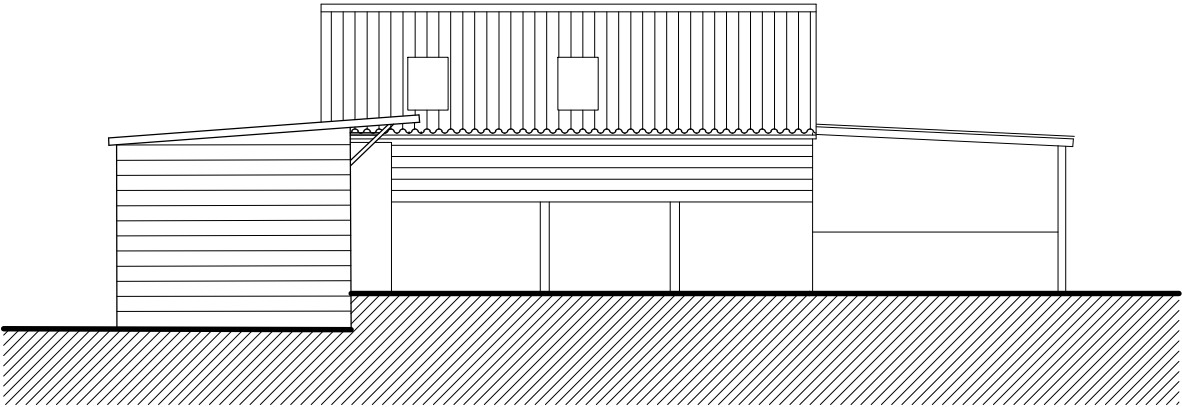

South West Elevation

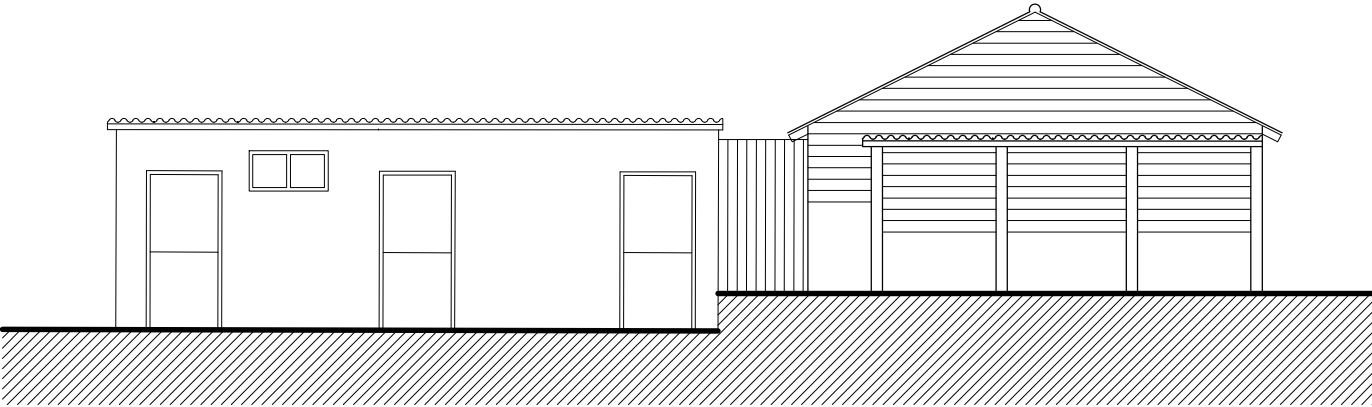

South East Elevation

NOTES:

1. This drawing is copyright of Larkham Design Ltd and must not be used without their permission.
2. This drawing has been produced to support a planning application and should not be used for any other purpose

Metres

0 1 2 3 4 5

Scale Bar (1:100 at A3)

Rev	Amendment	Date

LARKHAM DESIGN LTD
ARCHITECTURAL SERVICES

Field View Barn, Longhedge, Salisbury, Wilts. SP4 6RS

Tel: 01722 322193 info@larkhamdesign.co.uk

www.larkhamdesign.co.uk

Client & Project Address:

Forwynds,
Tytherley Road,
Winterslow,
Wilts.
SP1 1PZ

Project Description:

**Proposed change of
use to residential**

Drawing Title:

**Existing Plan
& Elevations**

Scale: 1:100 at A3

Drawing Ref:

0996/Ex/02

Rev: