




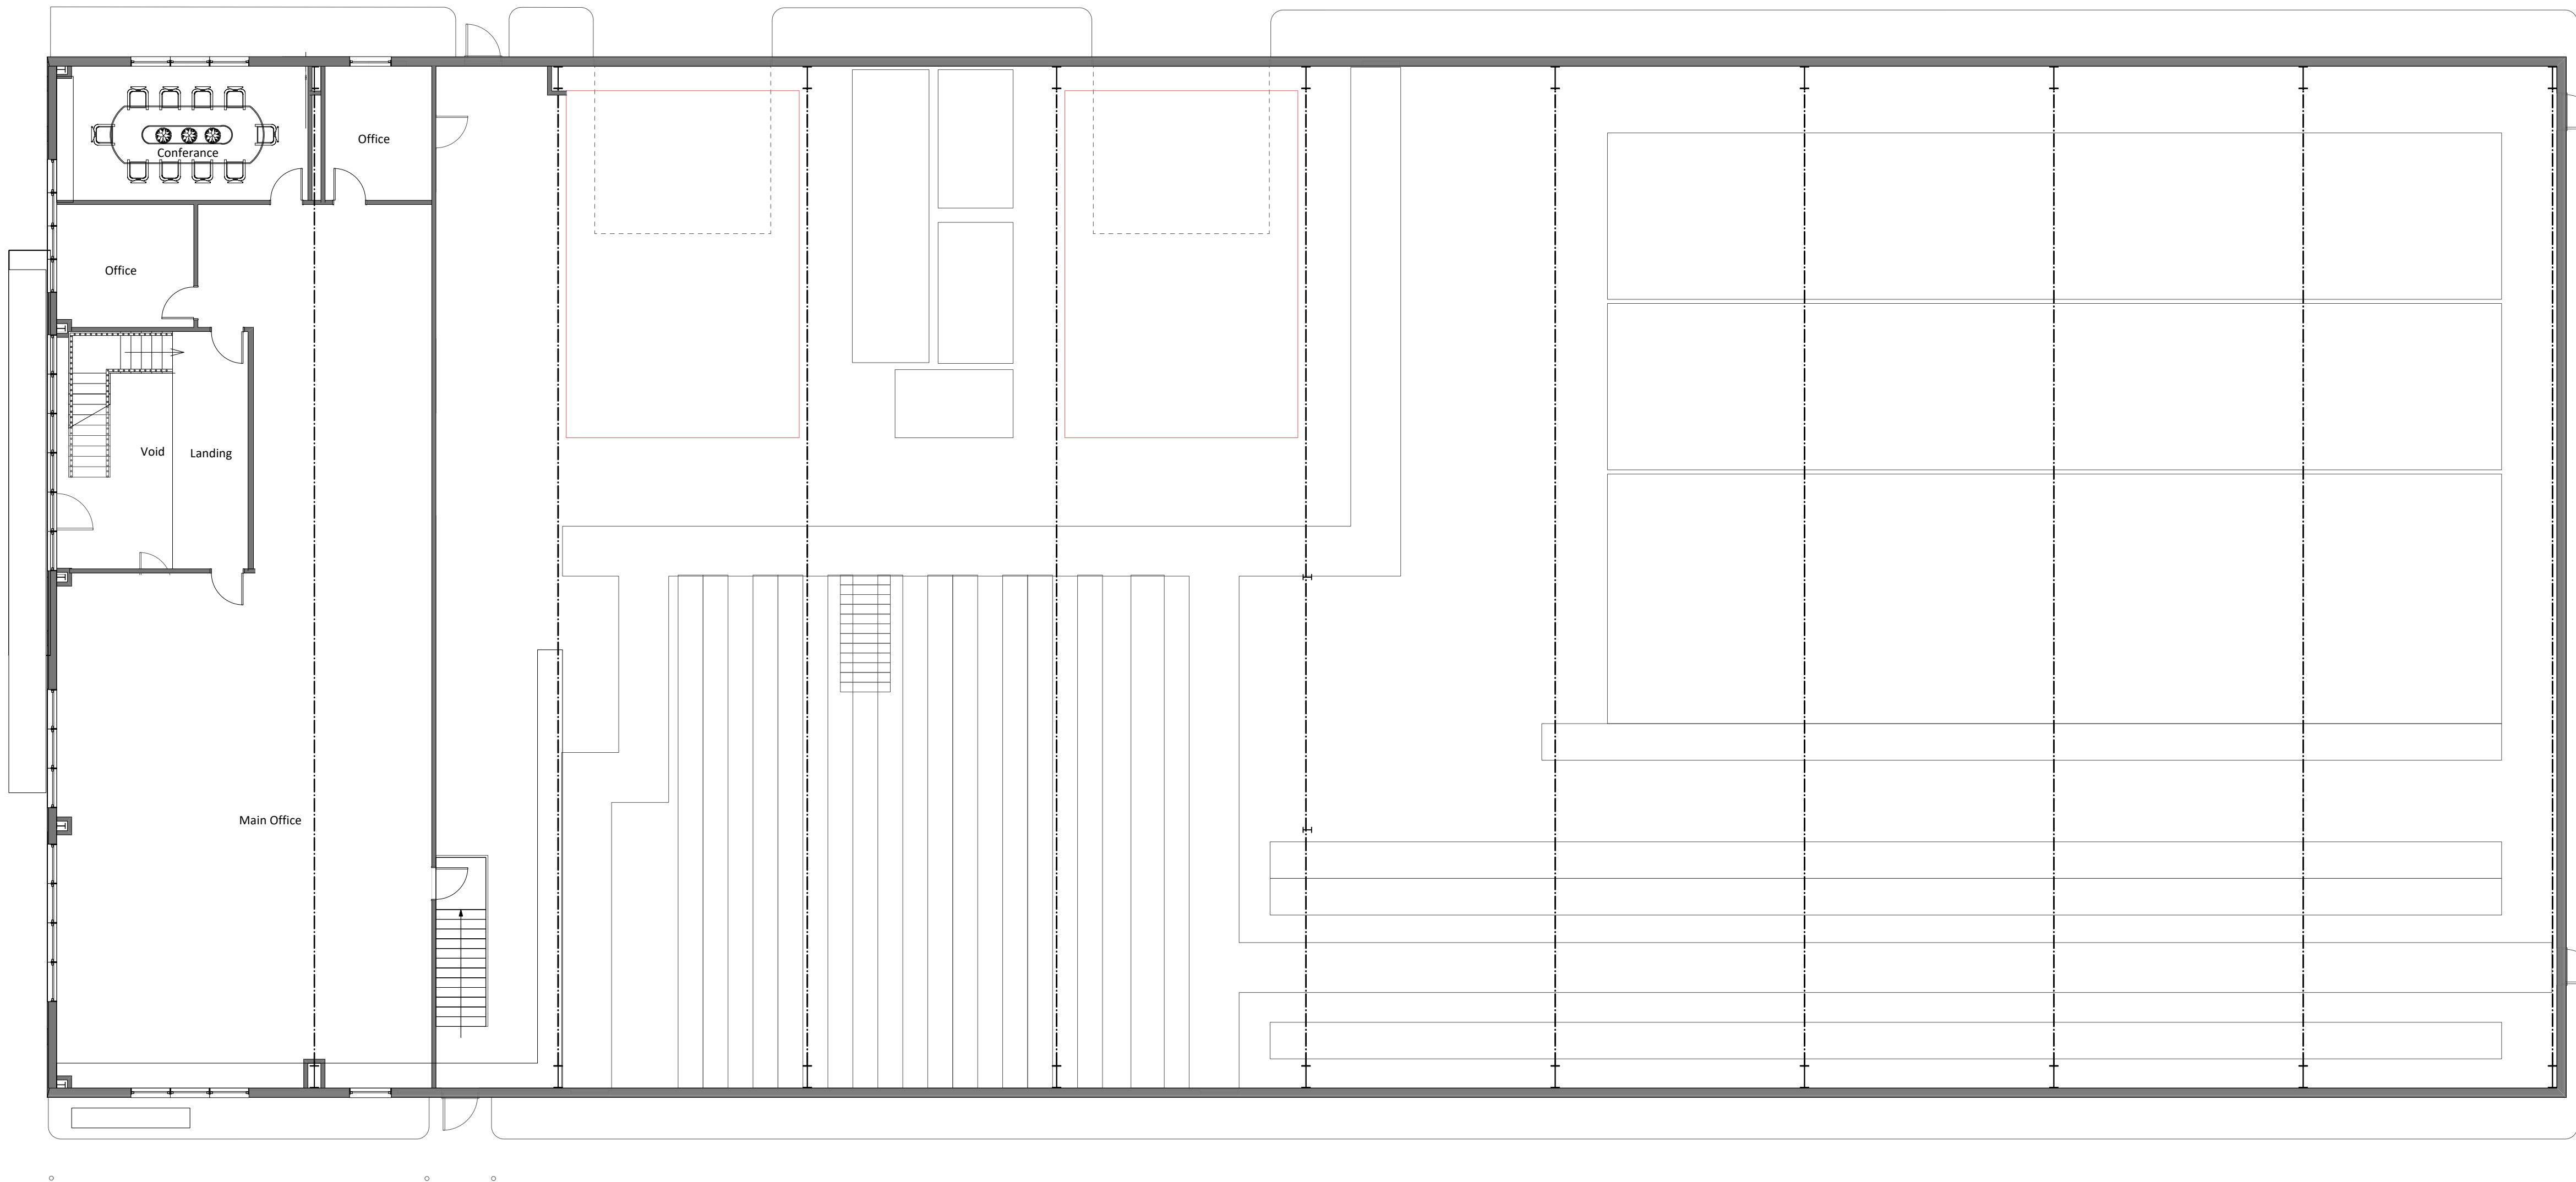

PROP. FIRST FLOOR PLAN 1:100

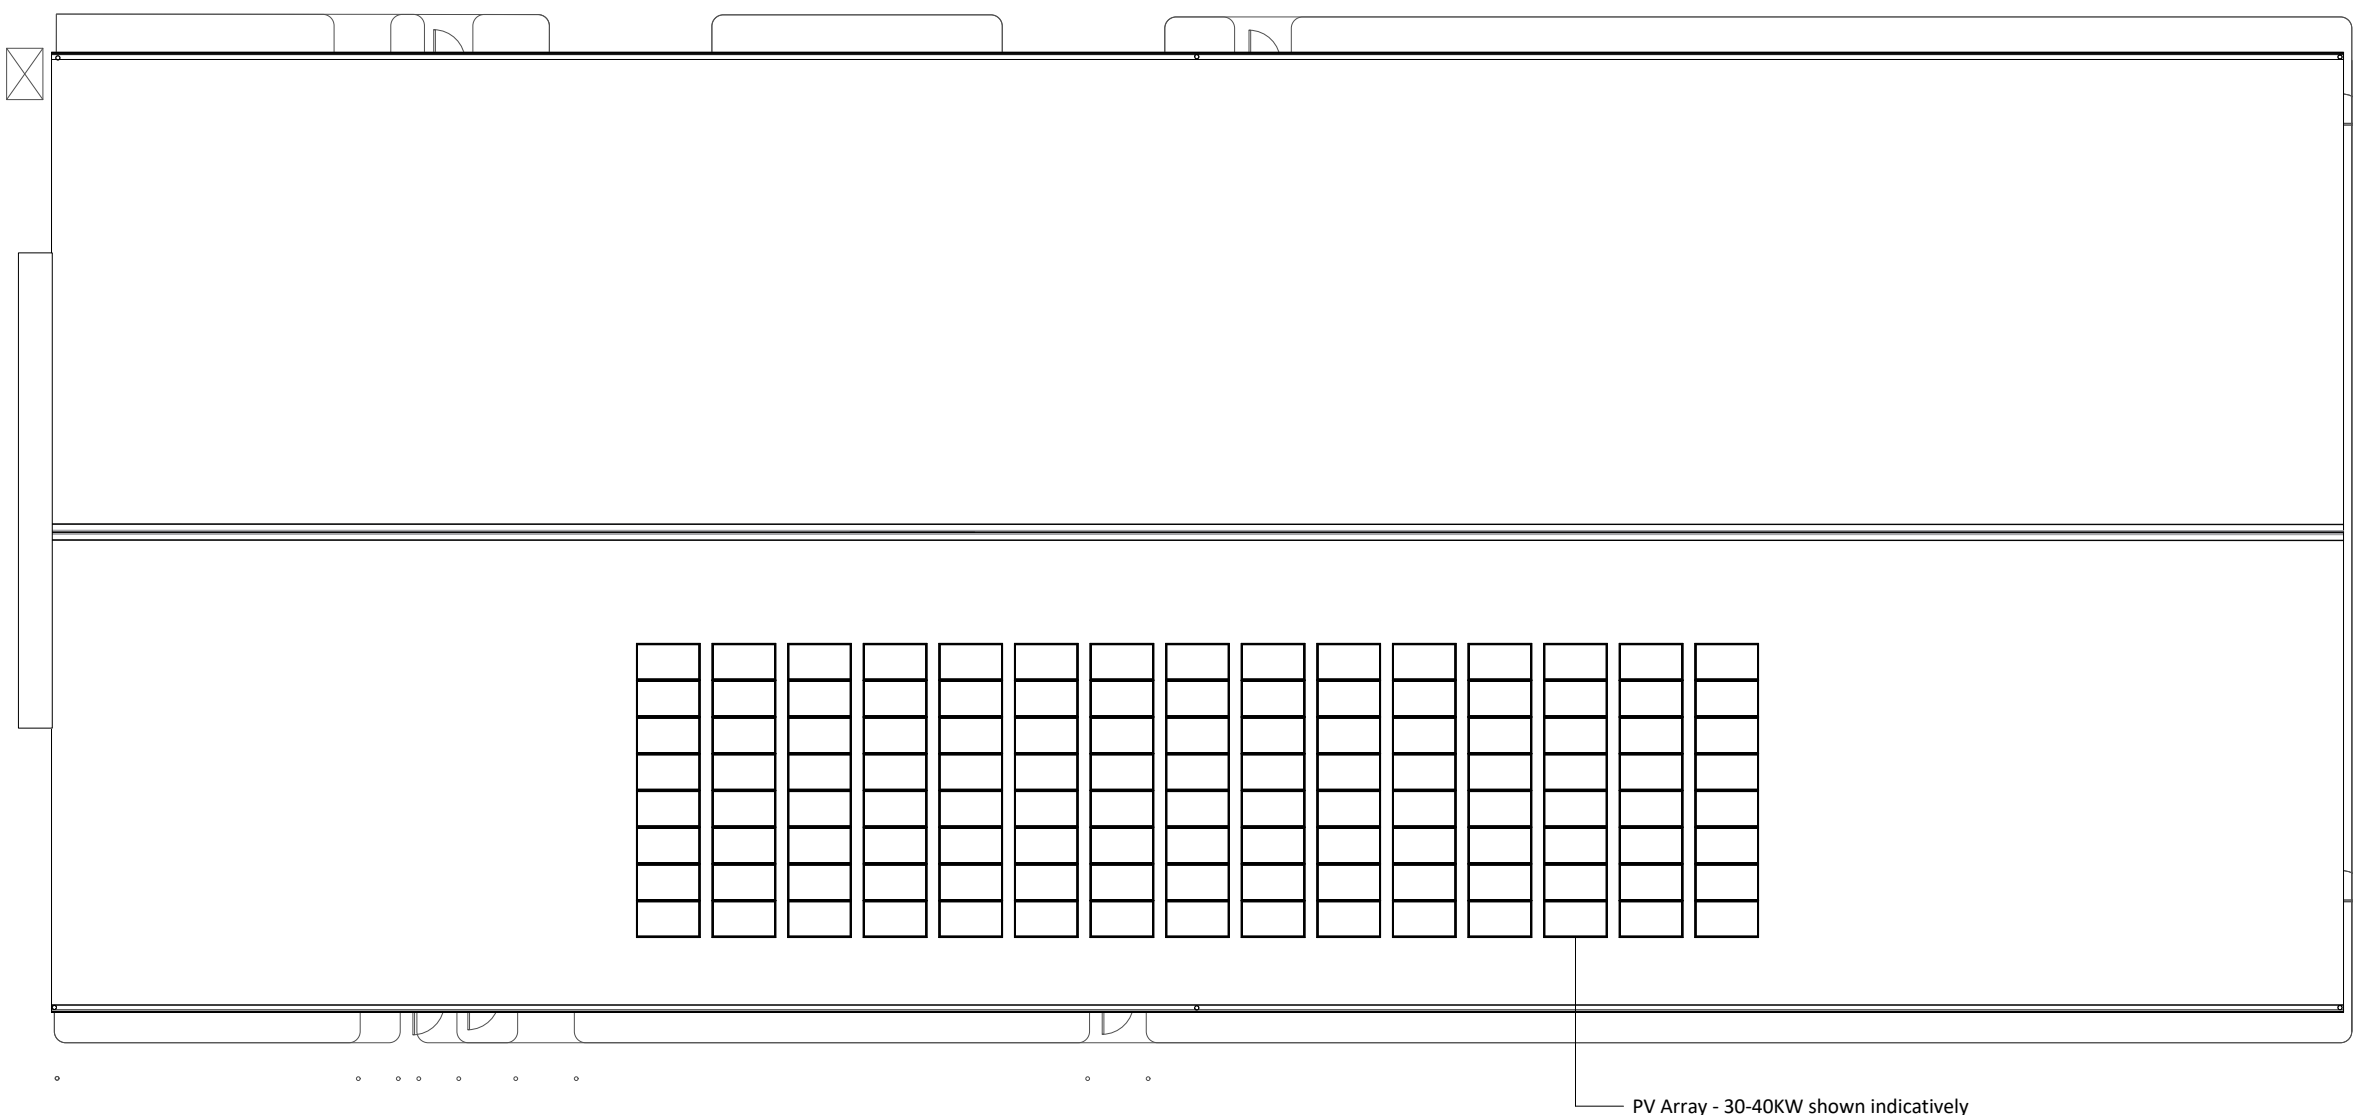

PROP. ROOF PLAN 1:100

 

D	03/10/2025	General Update
C	20/11/2024	General Update
B	24/06/2024	Design Update
A	14/06/2024	General Update

No.	Date	Revision Notes
-----	------	----------------



OFFGRID
ARCHITECTURE

info@offgridarchitecture.co.uk | www.offgridarchitecture.co.uk

+44 (0)7759 482619

These details are subject to all relevant statutory approvals. If in doubt, check. All dimensions are to be checked on site. Areas where quoted are approximate. Figured dimensions only are to be taken from this drawing. Any discrepancies with other related information is to be reported to OFFGRID Architecture prior to order/construction/installation. This document should not be relied on or used in circumstances other than those for which it was originally prepared and for which OFFGRID Architecture was commissioned. OFFGRID Architecture accepts no responsibility for this document to any party other than the person by whom it was commissioned.

Status

PLANNING

Project Title
EXTENSIONS & ALTERATIONS

Project Address
Oxleaze Business Park, Greenhill, Royal Wootton Bassett,
SN4 8EH

Sheet Title
PROP FIRST FLOOR PLANS - MAIN BLD

Scale	Date	Drawn By	Project ID
1:100 @ A1	22/04/2024	SJT	2315 051D