



GARAGE, OFFICES and STABLES PROPOSED

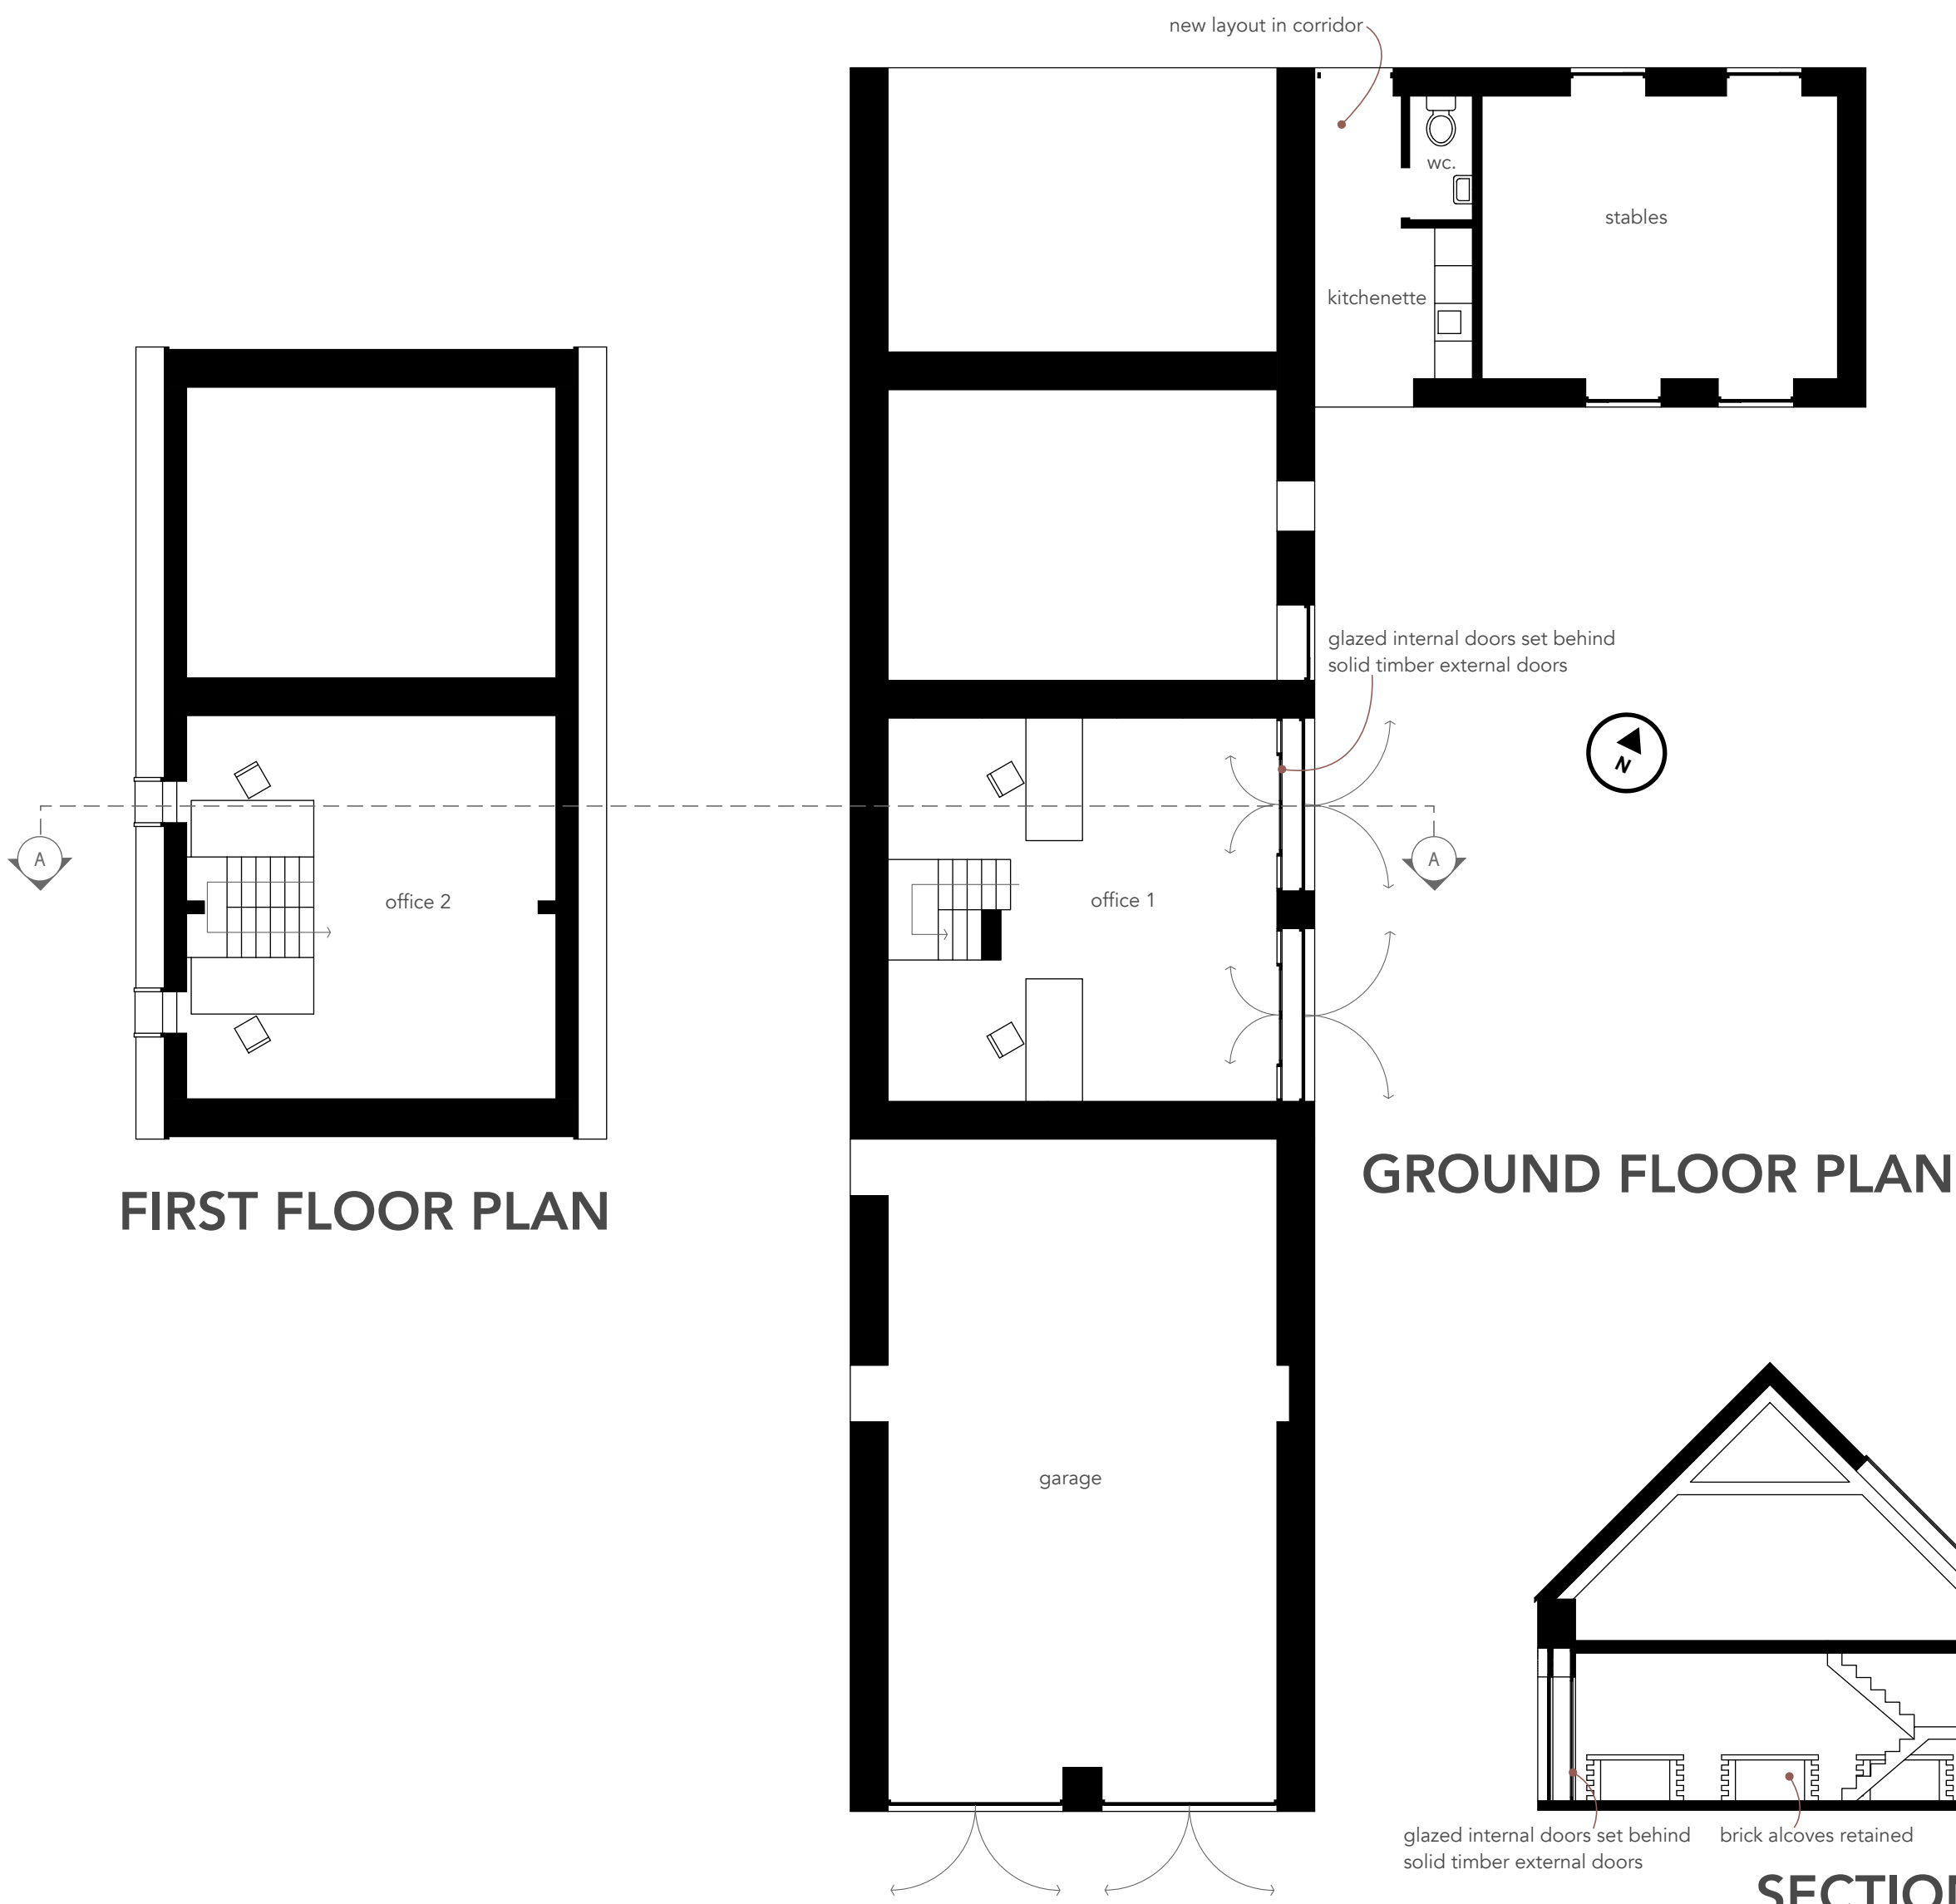


FIRST FLOOR PLAN


GROUND FLOOR PLAN

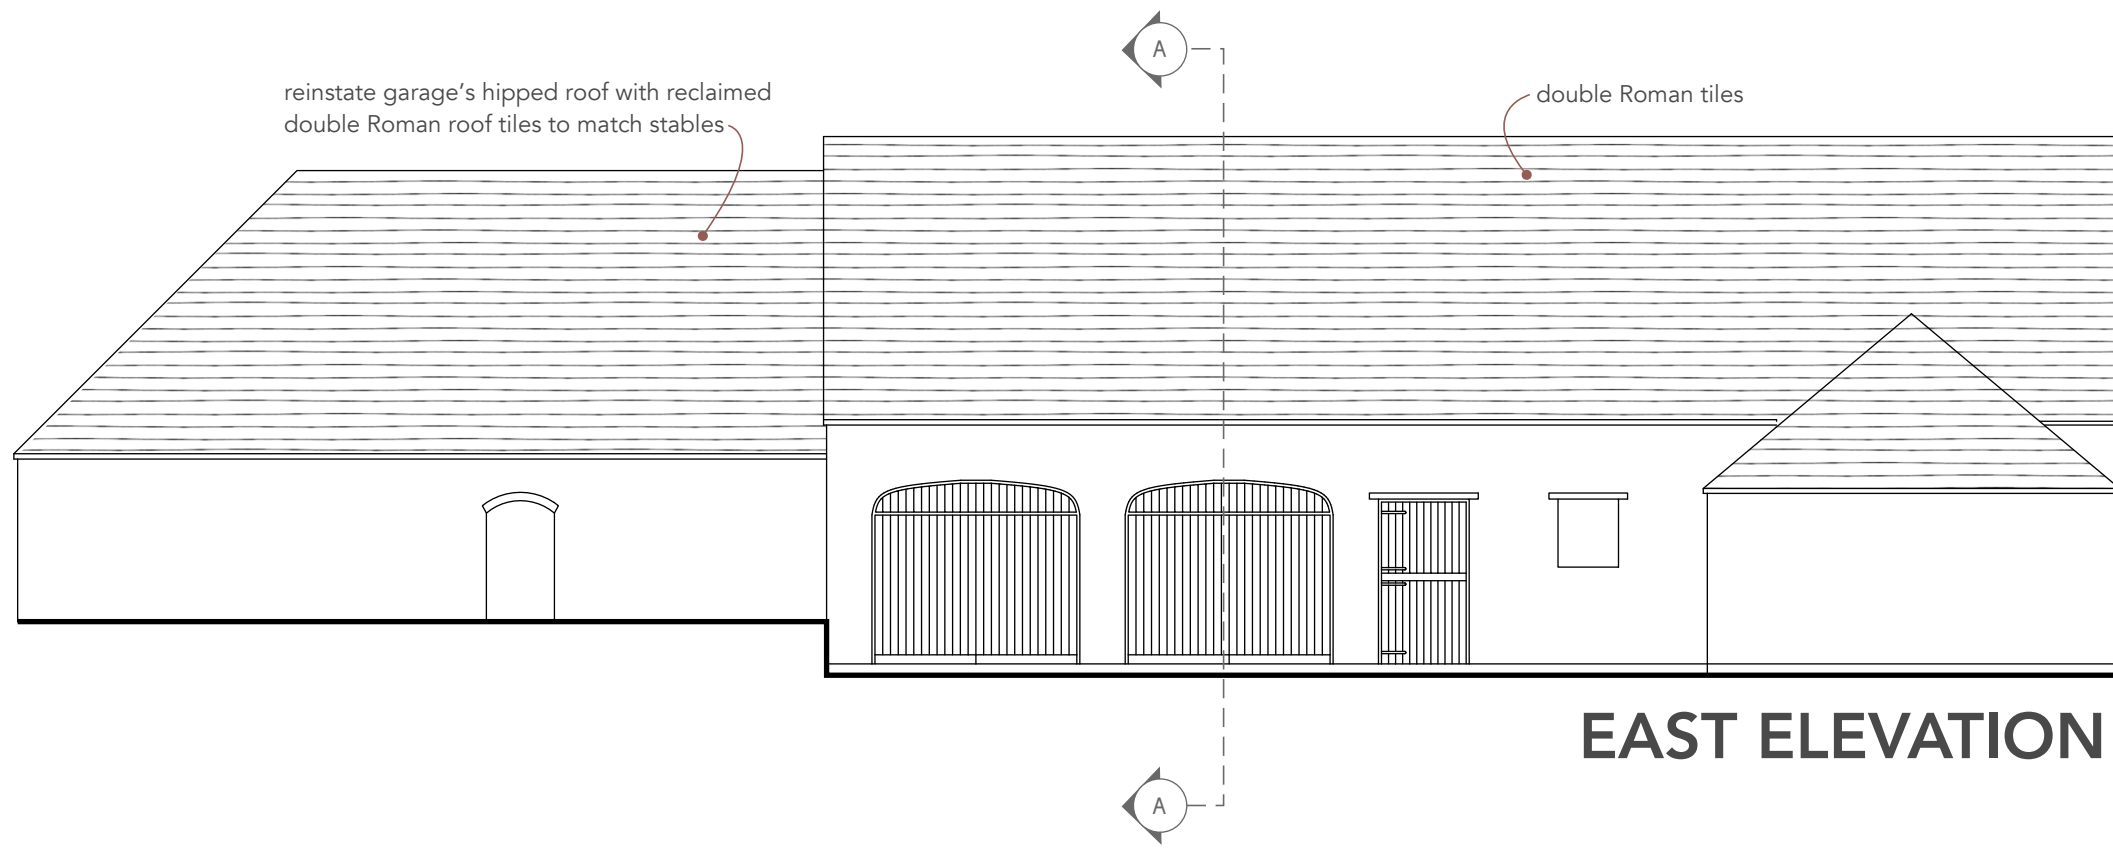


EAST ELEVATION

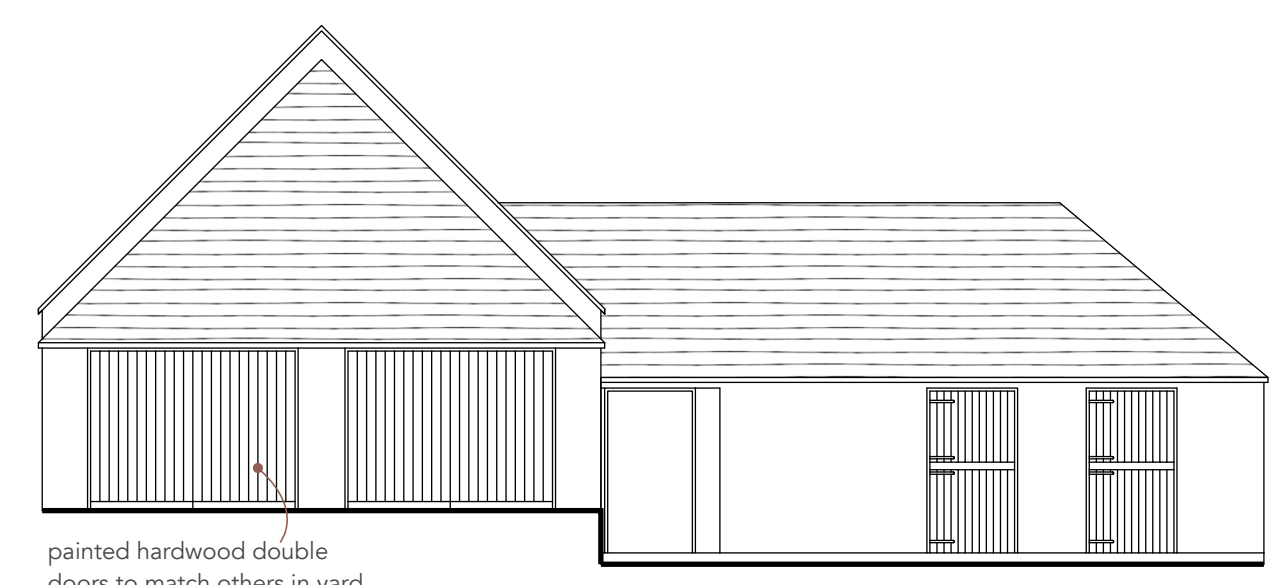


SOUTH ELEVATION

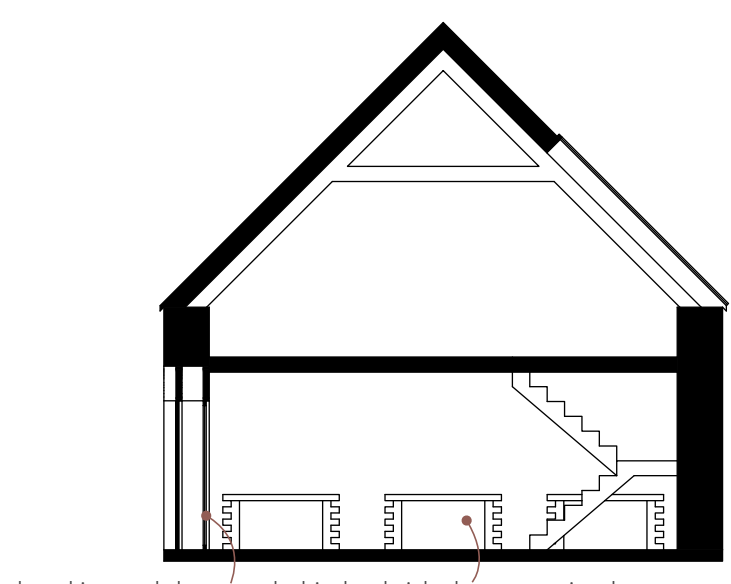


SECTION A - A

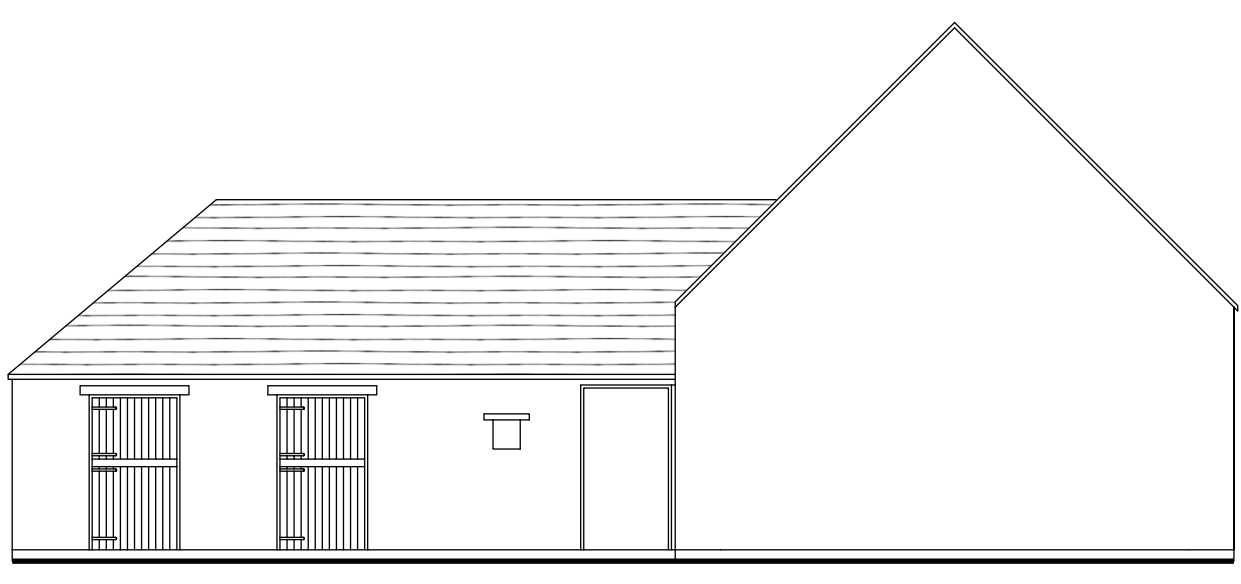


NORTH ELEVATION

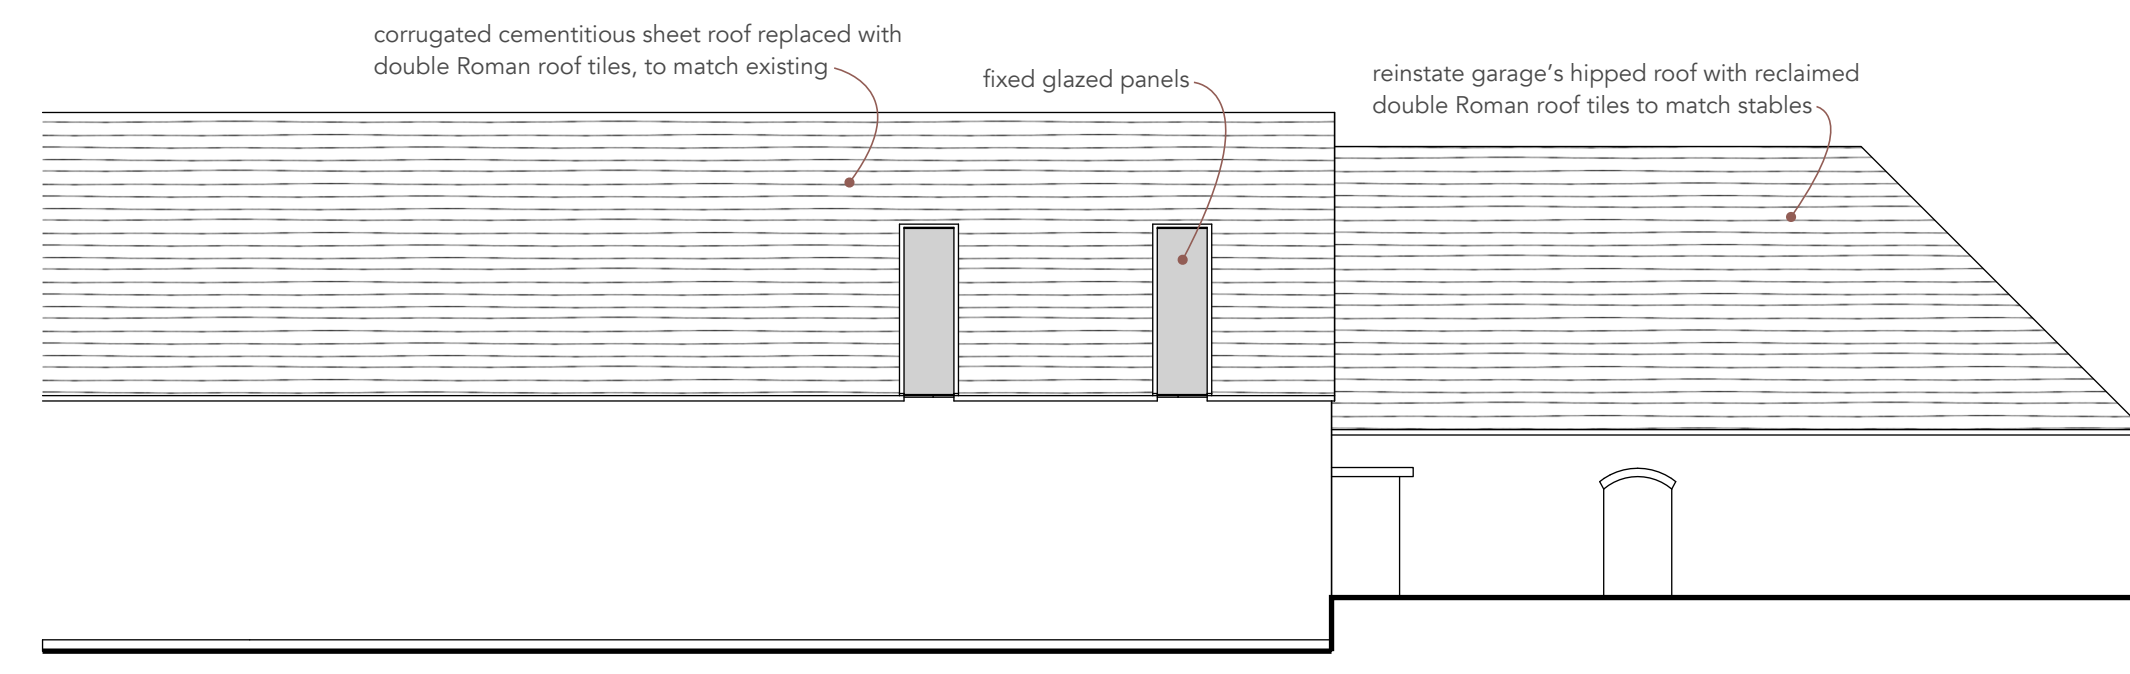


WEST ELEVATION

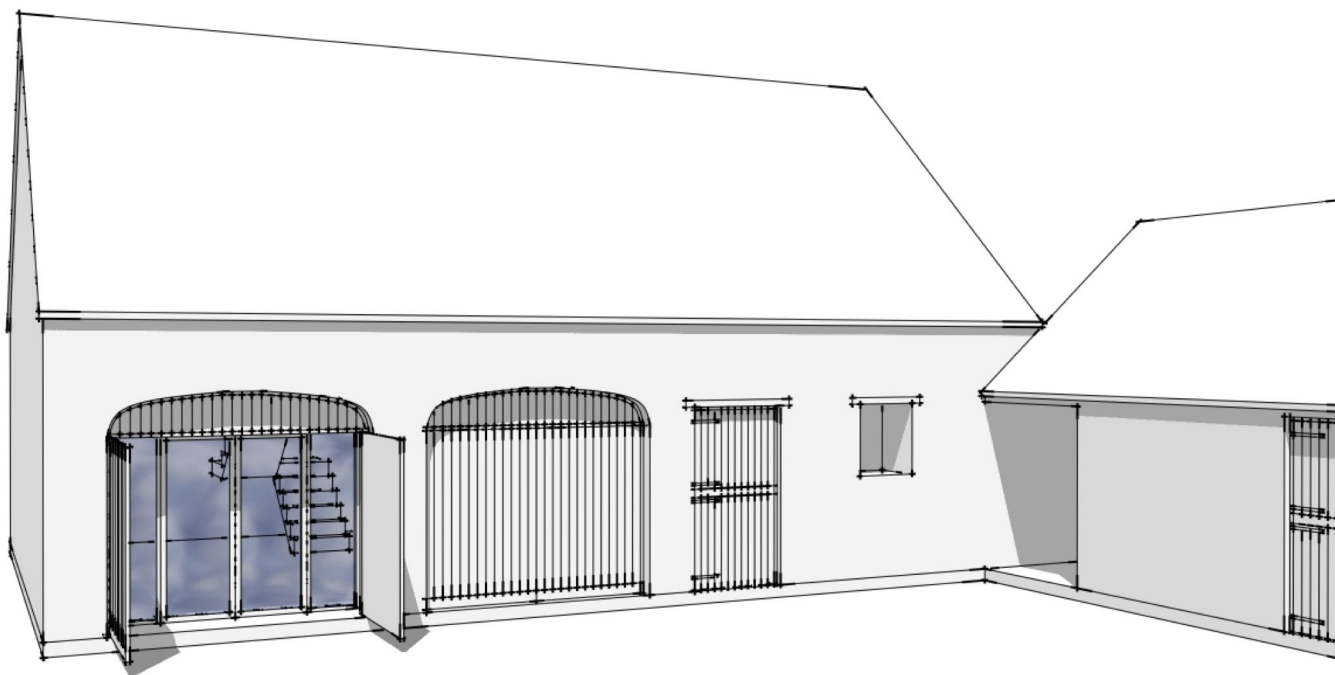

EAST ELEVATION

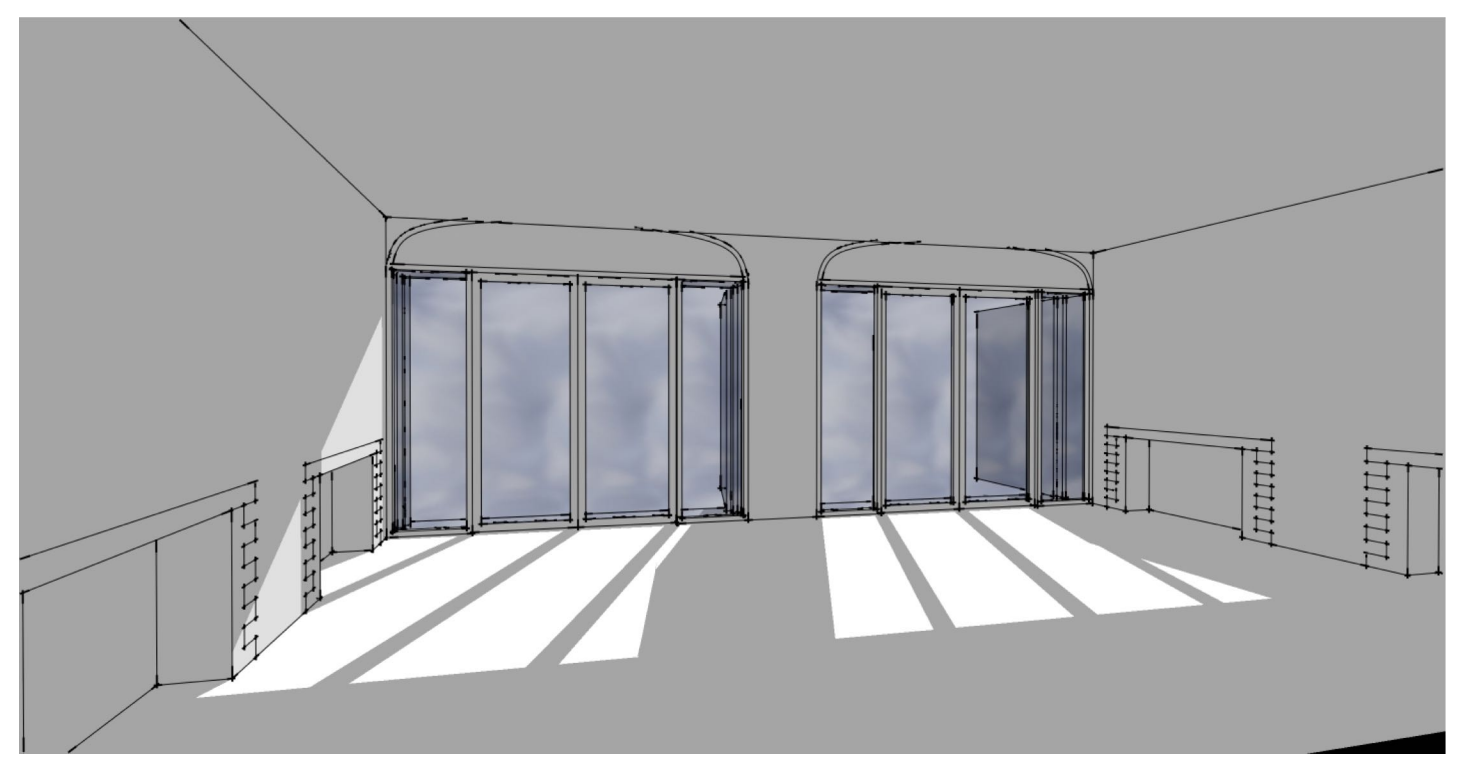

INTERIOR SHOWING GLAZED INTERNAL DOORS

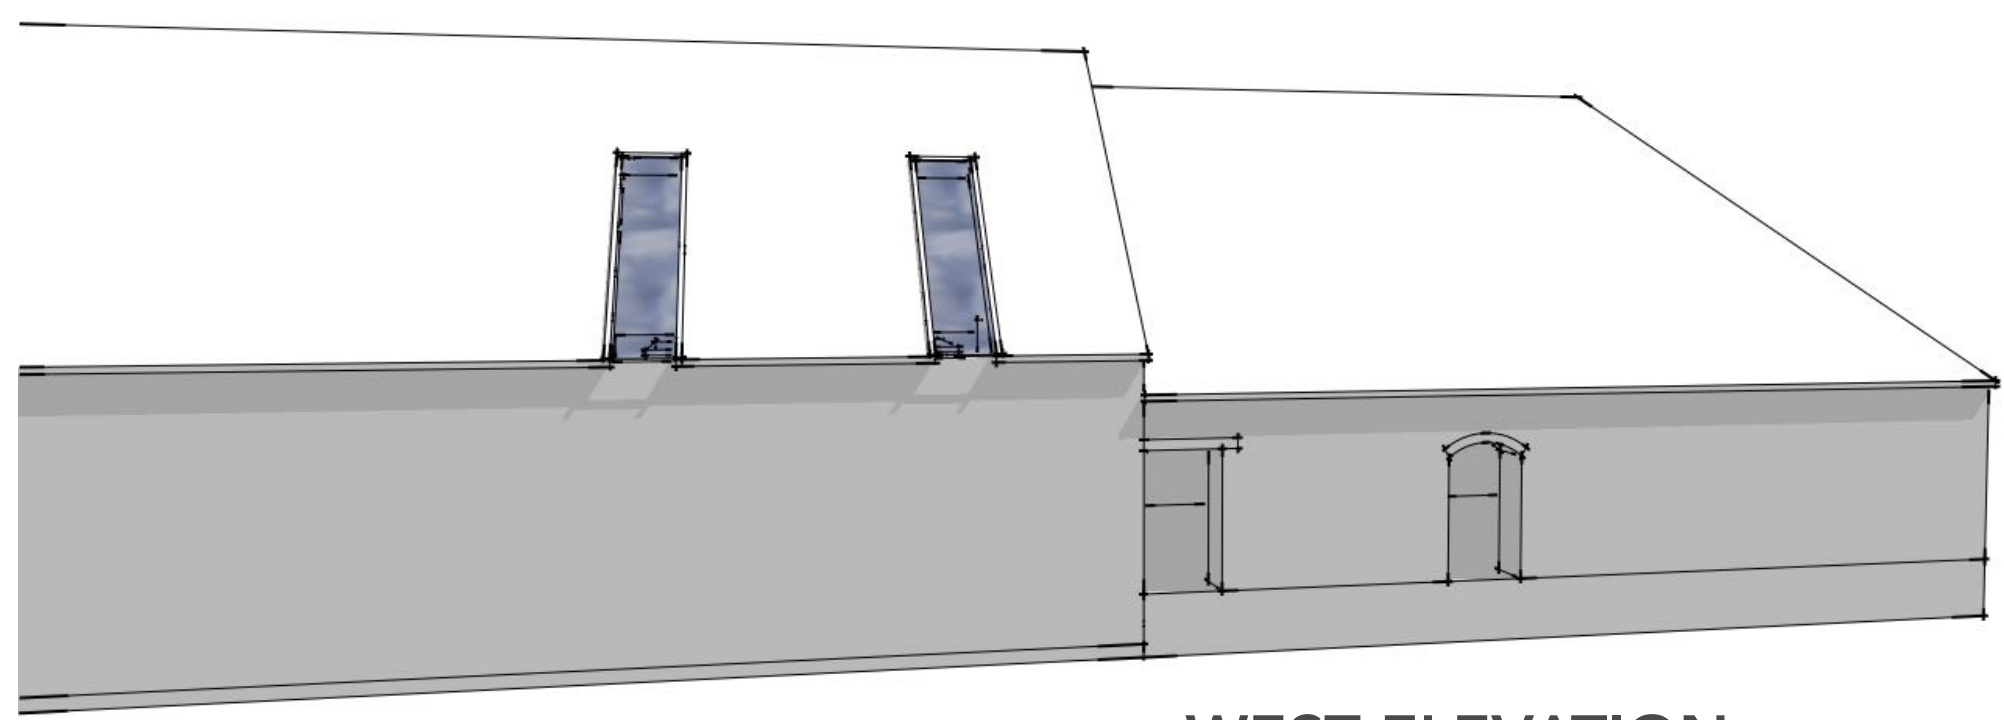

WEST ELEVATION

0 scale 1 : 100 10m

all dimensions to be confirmed on site all works to be carried out in accordance with current Building Regulations drawings and design is copyright of SE Architecture and may not be copied, altered or reproduced without authority	
project:	Latimer Manor, West Kingston SN14 7JQ
drawing:	Garage, Offices and Stables. Proposed Plans and Elevations
1 : 100 on A1	
March 2025	
SE Architecture 07814 685519 www.se-architecture.co.uk	